

DO NOT SCALE FROM THIS DRAWING. VERIFY ALL DIMENSIONS AND SETTING OUT ON SITE. NOTIFY ANY DISCREPANCIES TO THE ARCHITECT. FOR HEALTH & SAFETY INFORMATION, REFER TO HEALTH & SAFETY RISK ASSESSMENTS.

THIS DRAWING HAS BEEN PREPARED TO ASSIST THE CONTRACTOR IN PREPARING A DESIGN AND BUILD TENDER AND IS NOT INTENDED TO BE A FINAL CONSTRUCTION DRAWING. ALL DETAILS SHOWN ARE SUBJECT TO DESIGN DEVELOPMENT.

FOR STRUCTURAL DETAILS REFER TO THE CONSULTING STRUCTURAL & CIVIL ENGINEERING DETAILED DESIGN DRAWINGS & SPECIFICATIONS.

FOR M+E INFORMATION, REFER TO BHE M+E ENGINEERS AND SUB CONTRACTOR'S DESIGN DRAWINGS & SPECIFICATIONS.




North Facing Elevation
1 : 100



East Facing Elevation
1 : 100



West Facing Elevation
1 : 100

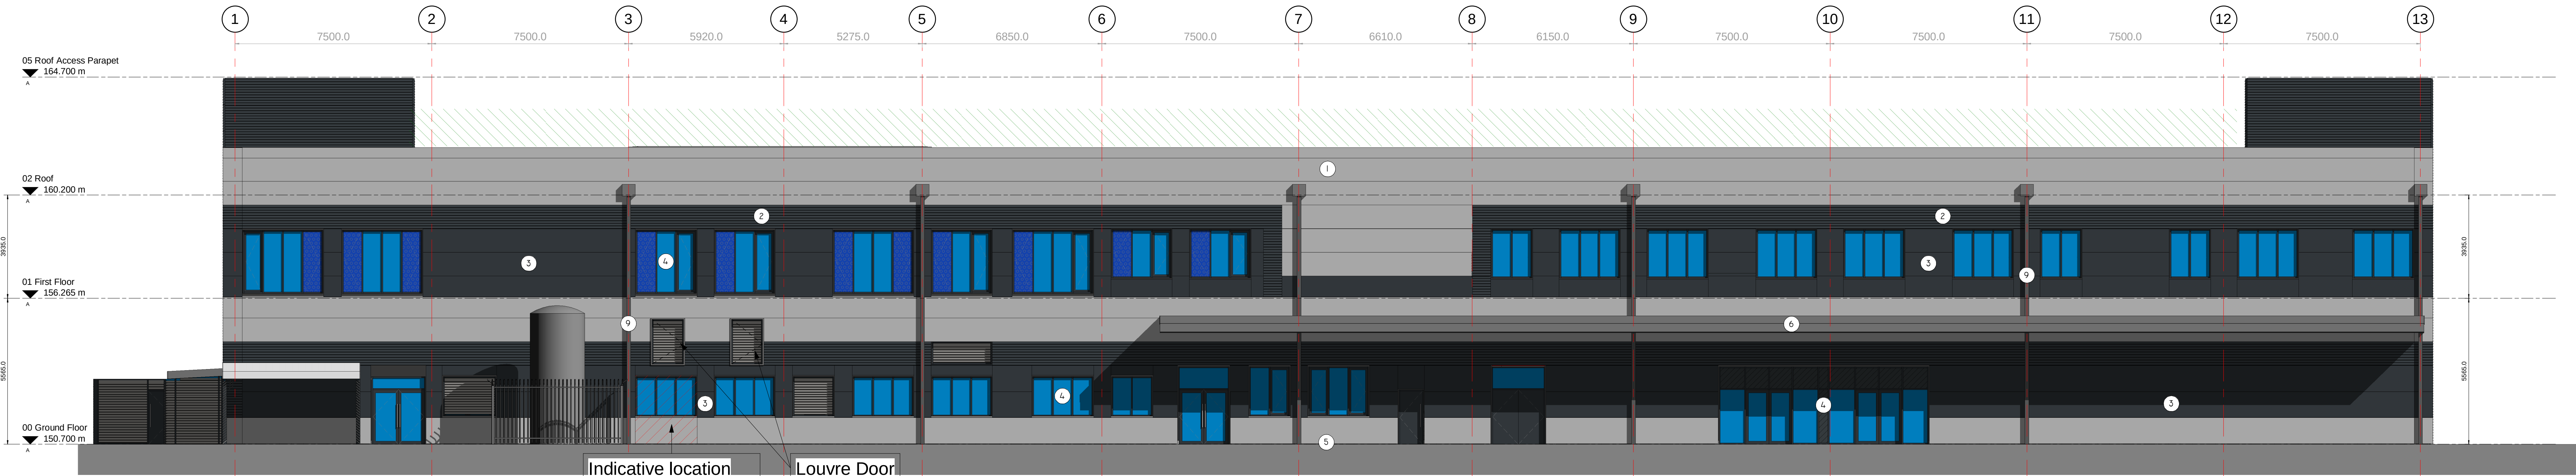

South Facing Elevation
1 : 100

- Material Specification:-**
- 1 - Kingspan KS1000 MR 'Microrib' composite cladding. Colour - Kinspan Spectrum Silver RAL 9006
 - 2 - Kingspan KS1000 LV 'Louvre' Composite cladding. Colour - Kingspan spectrum, Onyx RAL 7016
 - 3 - Kingspan KS1000 PL 'Plank' Composite cladding. Colour - Kingspan spectrum, Onyx RAL 7016
 - 4 - P.P.C. aluminium thermally broken double glazed doors & screens. Colour - Anthracite, RAL 7016
 - 5 - Brickwork plinth. Colour - Atlas Smooth Blue
 - 6 - Lightweight cantileverd canopy. Colour - RAL 7016.
 - 7 - Louvre panel - PPC 7016
 - 8 - Removable access panel. Colour - to suit location
 - 9 - Polyester powder coated aluminium RWP. Colour - Anthracite RAL 7016

0 1 2 5m
SCALE 1 : 100

Project Title	NHS Blood & Transplant Centre	Drawing Title	GA Elevations	Rev	D
Client	CDP	ASO-Design	14120 - (00) 05	Rev	D
Status	Tender	Notes	☐ Walsley, W1 9GA 0 0153 29 9800 ☐ Canvas Warehouse, 77 Dale Street, Manchester M1 3YG T: 0161 2388055 ☐ The Old Rectory, 79 High Street, Newport, Newport, NP4 6AB 0 0169 21 1277 ☐ 101 London Road, Reading, RG1 1JF T: 0118 9507000 ☐ 10 Green Court, 10 Christopher Place, London, W1G 1JF 0 2074 409 053		
Scale	As indicated	Drawing Size	A0		
Drawn By	AJB	Checked By	PSM	Date	Nov 2017
The drawing is copyright and may not be reproduced in whole or part without written authority. Do not scale off the drawing.					