


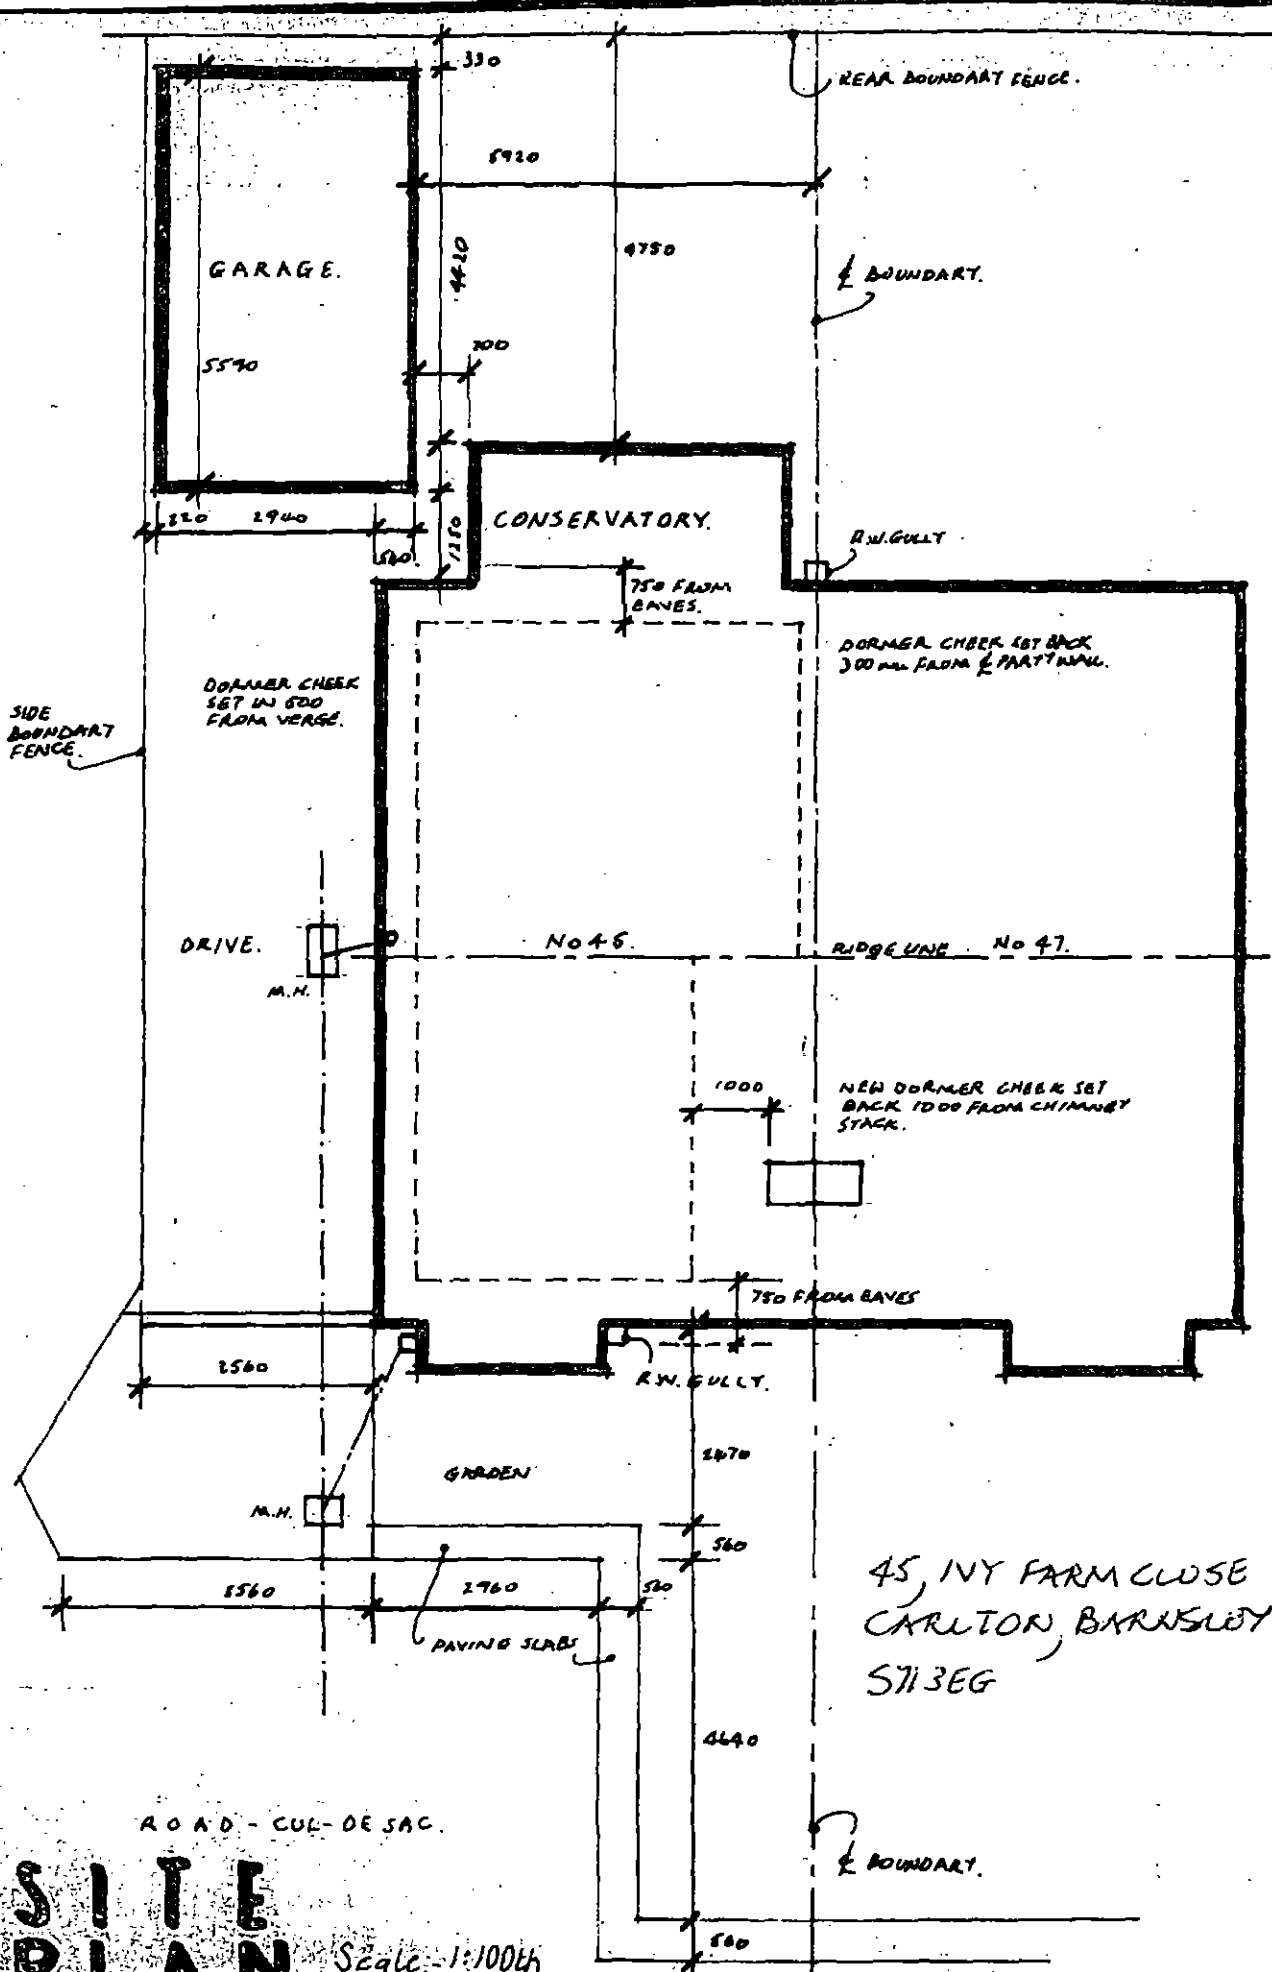

DWG. NO. DG.BT.03