




Elevations

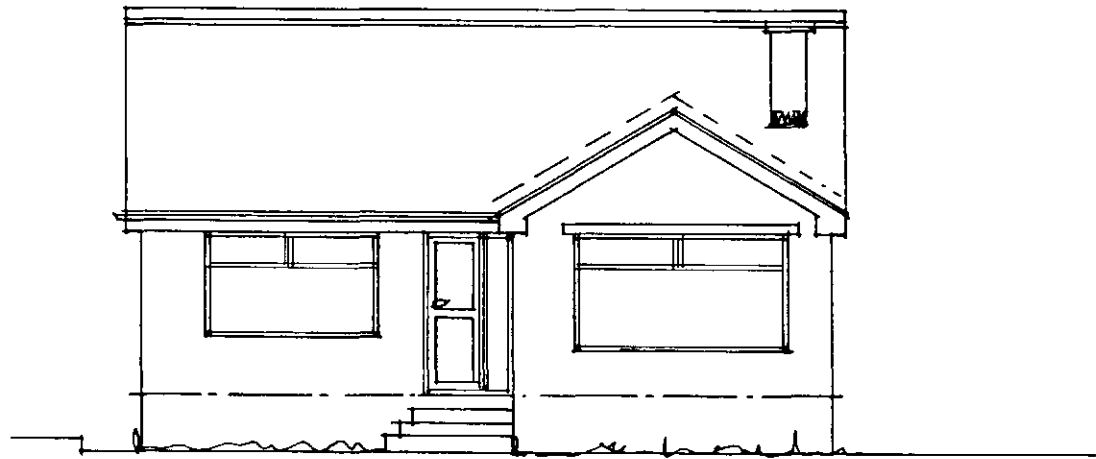


Front

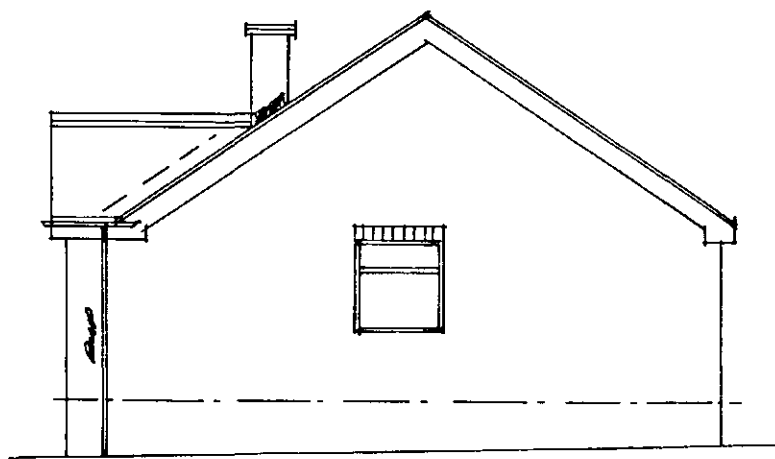

Side

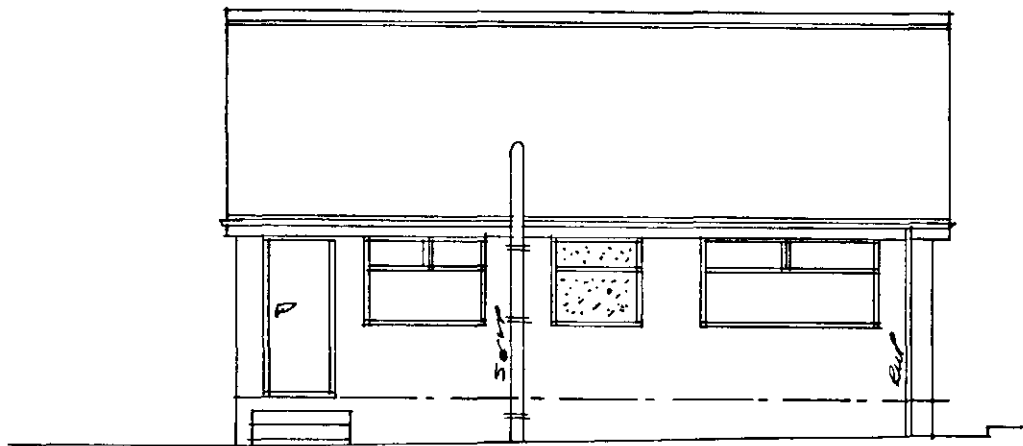

Rear

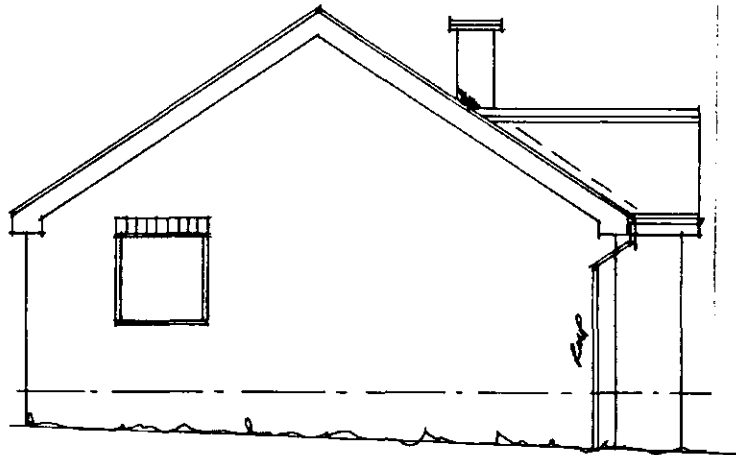

Side

Rev	Notes	Date

Garry Greetham Associates
Residential Design Consultant
Westwood House
18 Carr Lane
Tannersley
Barnsley S75 3BE
Tel(01226)746573

PROJECT	Rear Extensions
CLIENT	Mr. Alan Oliver
TITLE	Property as Existing
ADDRESS	11 Kennedy Close, off Birks Ave, Millhouse Green Sheffield, S36 9NL
DRAWN BY	ggg
SCALE	1:50; 1:100 DATE Aug 19
DRAWING No	916-02 REV


Member of the Chartered Institute of Architectural Technologists

EXISTING DRAINS
INSPECTION CHAMBERS

10

STRAIGHT
WINDOW

BACK EDGING DENOTES BOUNDARY

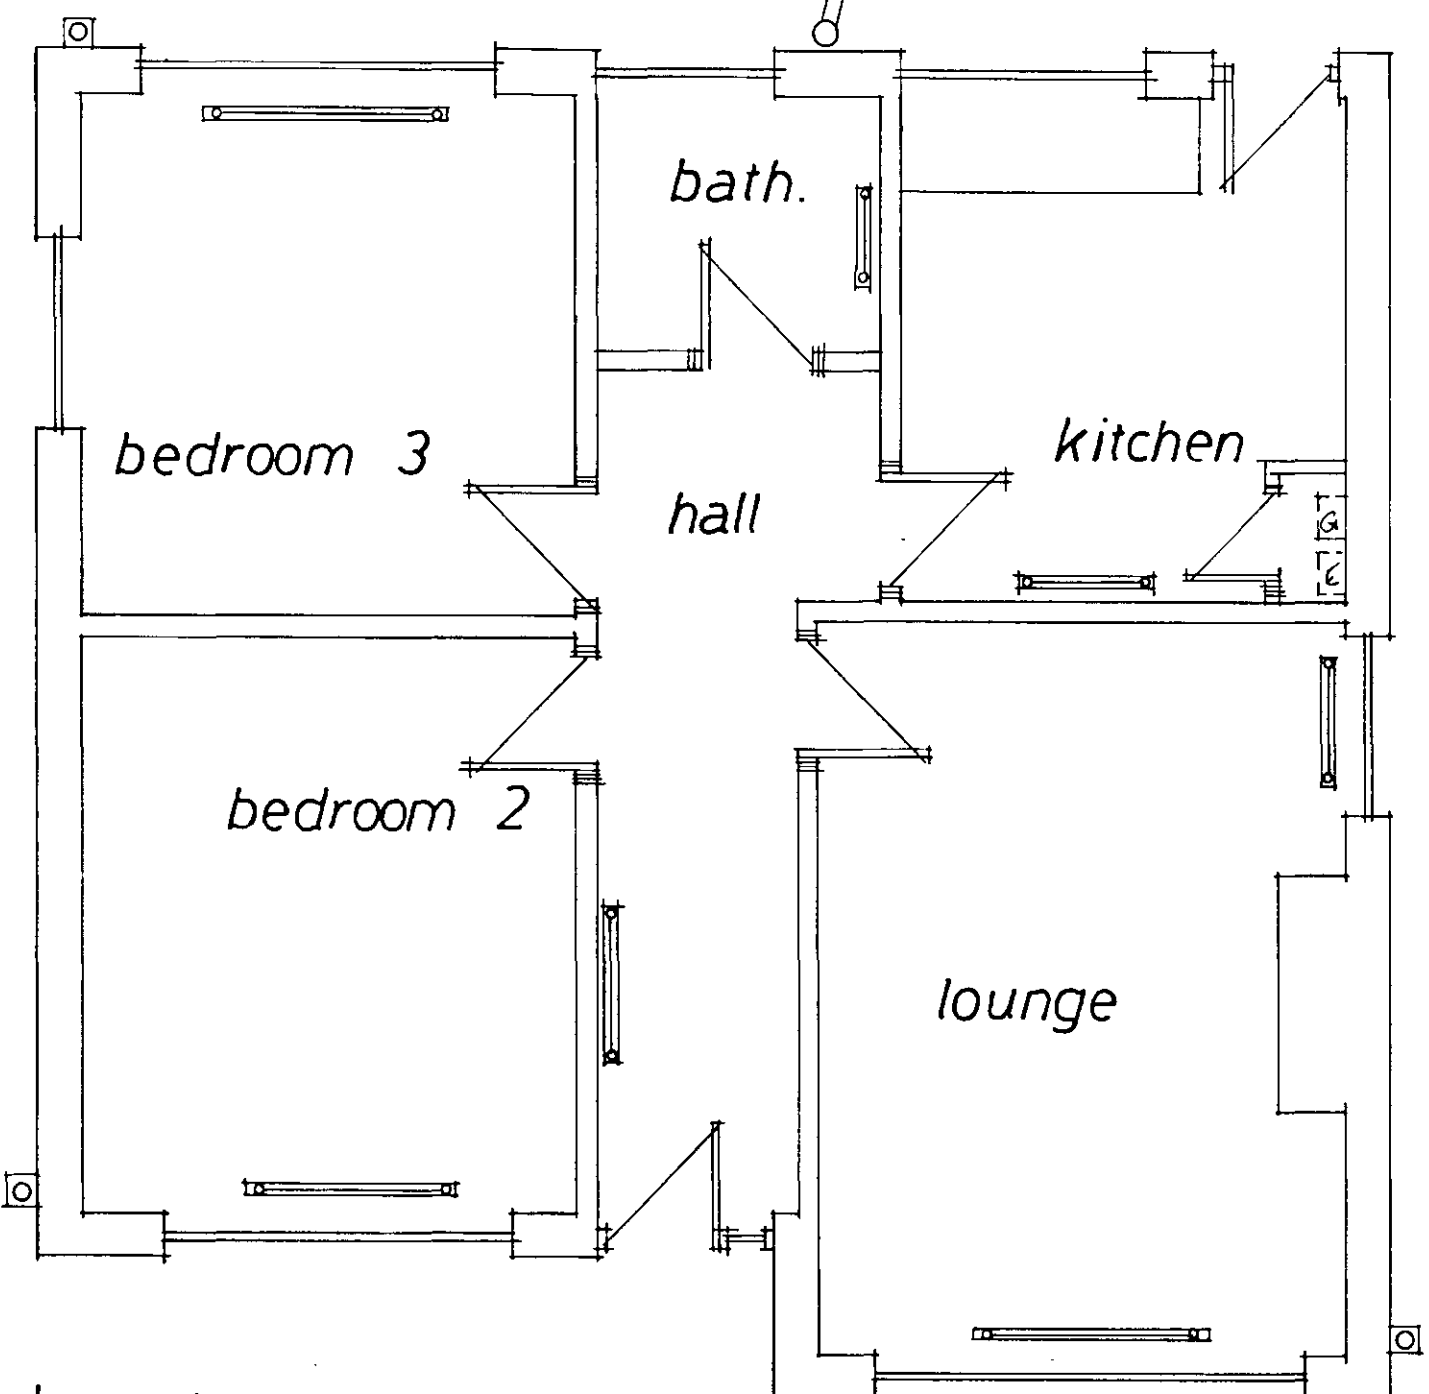


Layout

12


EXIST. DRAINS
CONC. POSTS DENOTES BOUNDARY

Elevations

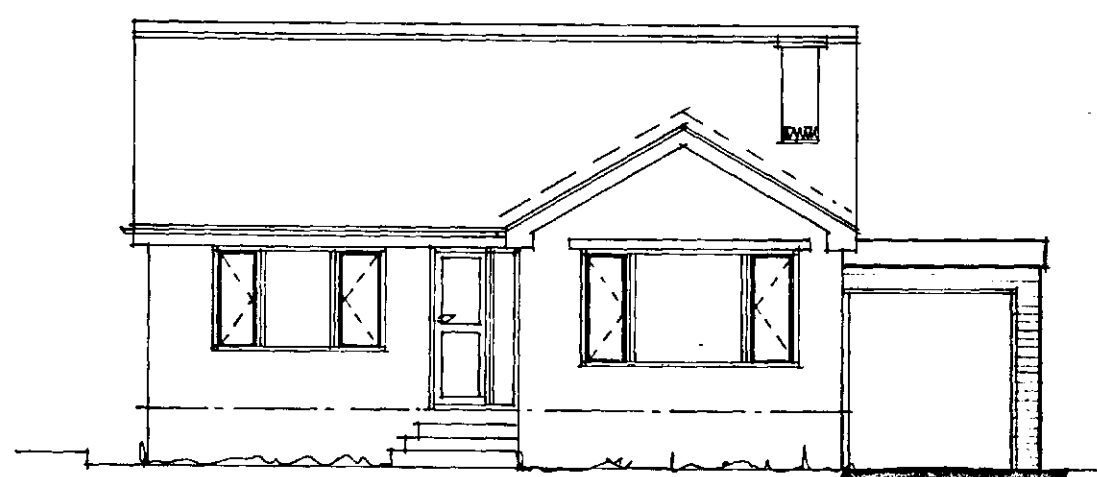

Front


FIRE GLASS TAKEN UNDER
TIMES 450MM (MIN.)

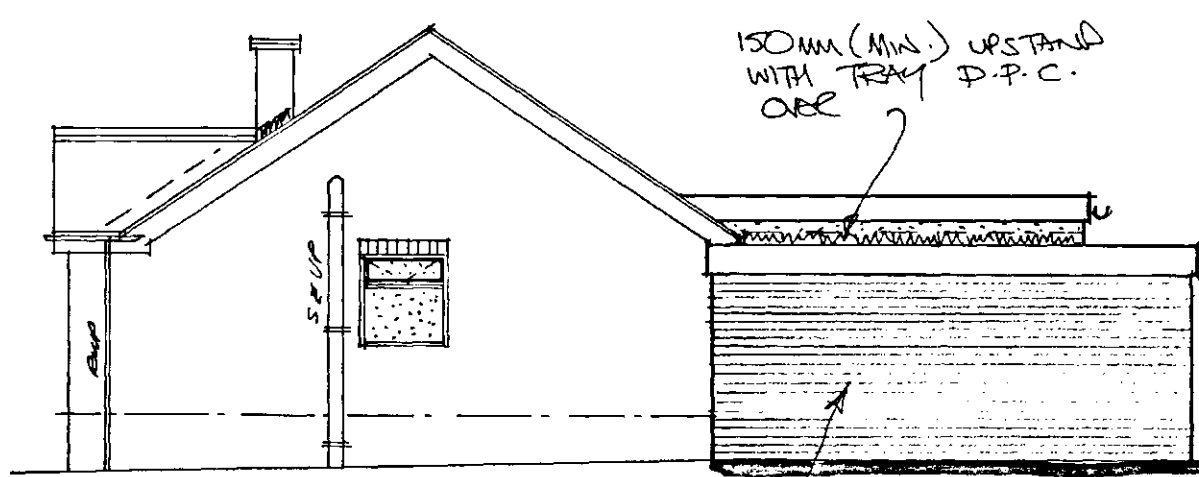


Side

150mm (MIN.) UPSTAND
WITH TRAY D.P.C.
OR ?

MATCHING 73MM ORANGE
TINTED BRICKWORK

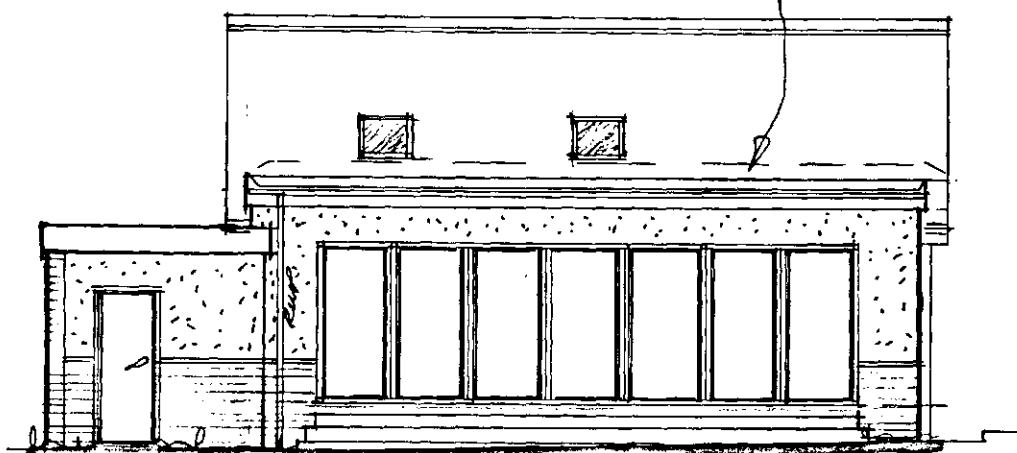Rear

SAND & CEMENT RENDER
WITH MASONRY PAINT
FINISH

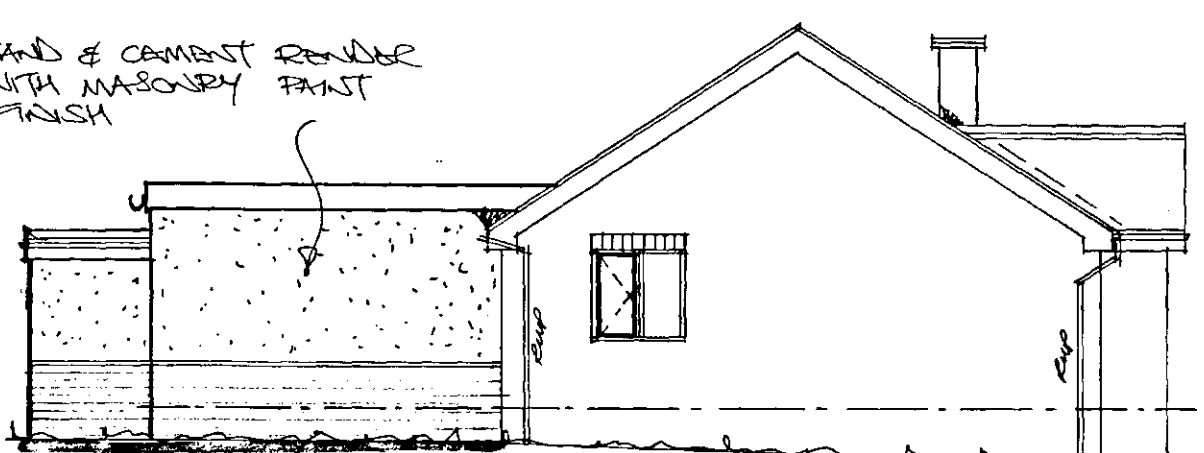

Side


3000

PROPOSED STEELWORK ACTING
AS TRIMMING FOR FLAT ROOF
JOISTS & "VELUX" WINDOWS :-

PROPOSED STEELWORK
OVER 31-FOLD DOOR:-

PROPOSED
INSPECTION
CHAMBER
FURTHER BACK
ALONG DRAIN
RUN FOR
RODDING
PURPOSES

PROVIDE O.B. 190
1300MM W/TA ONE
PROPOSED DOWNGRADE

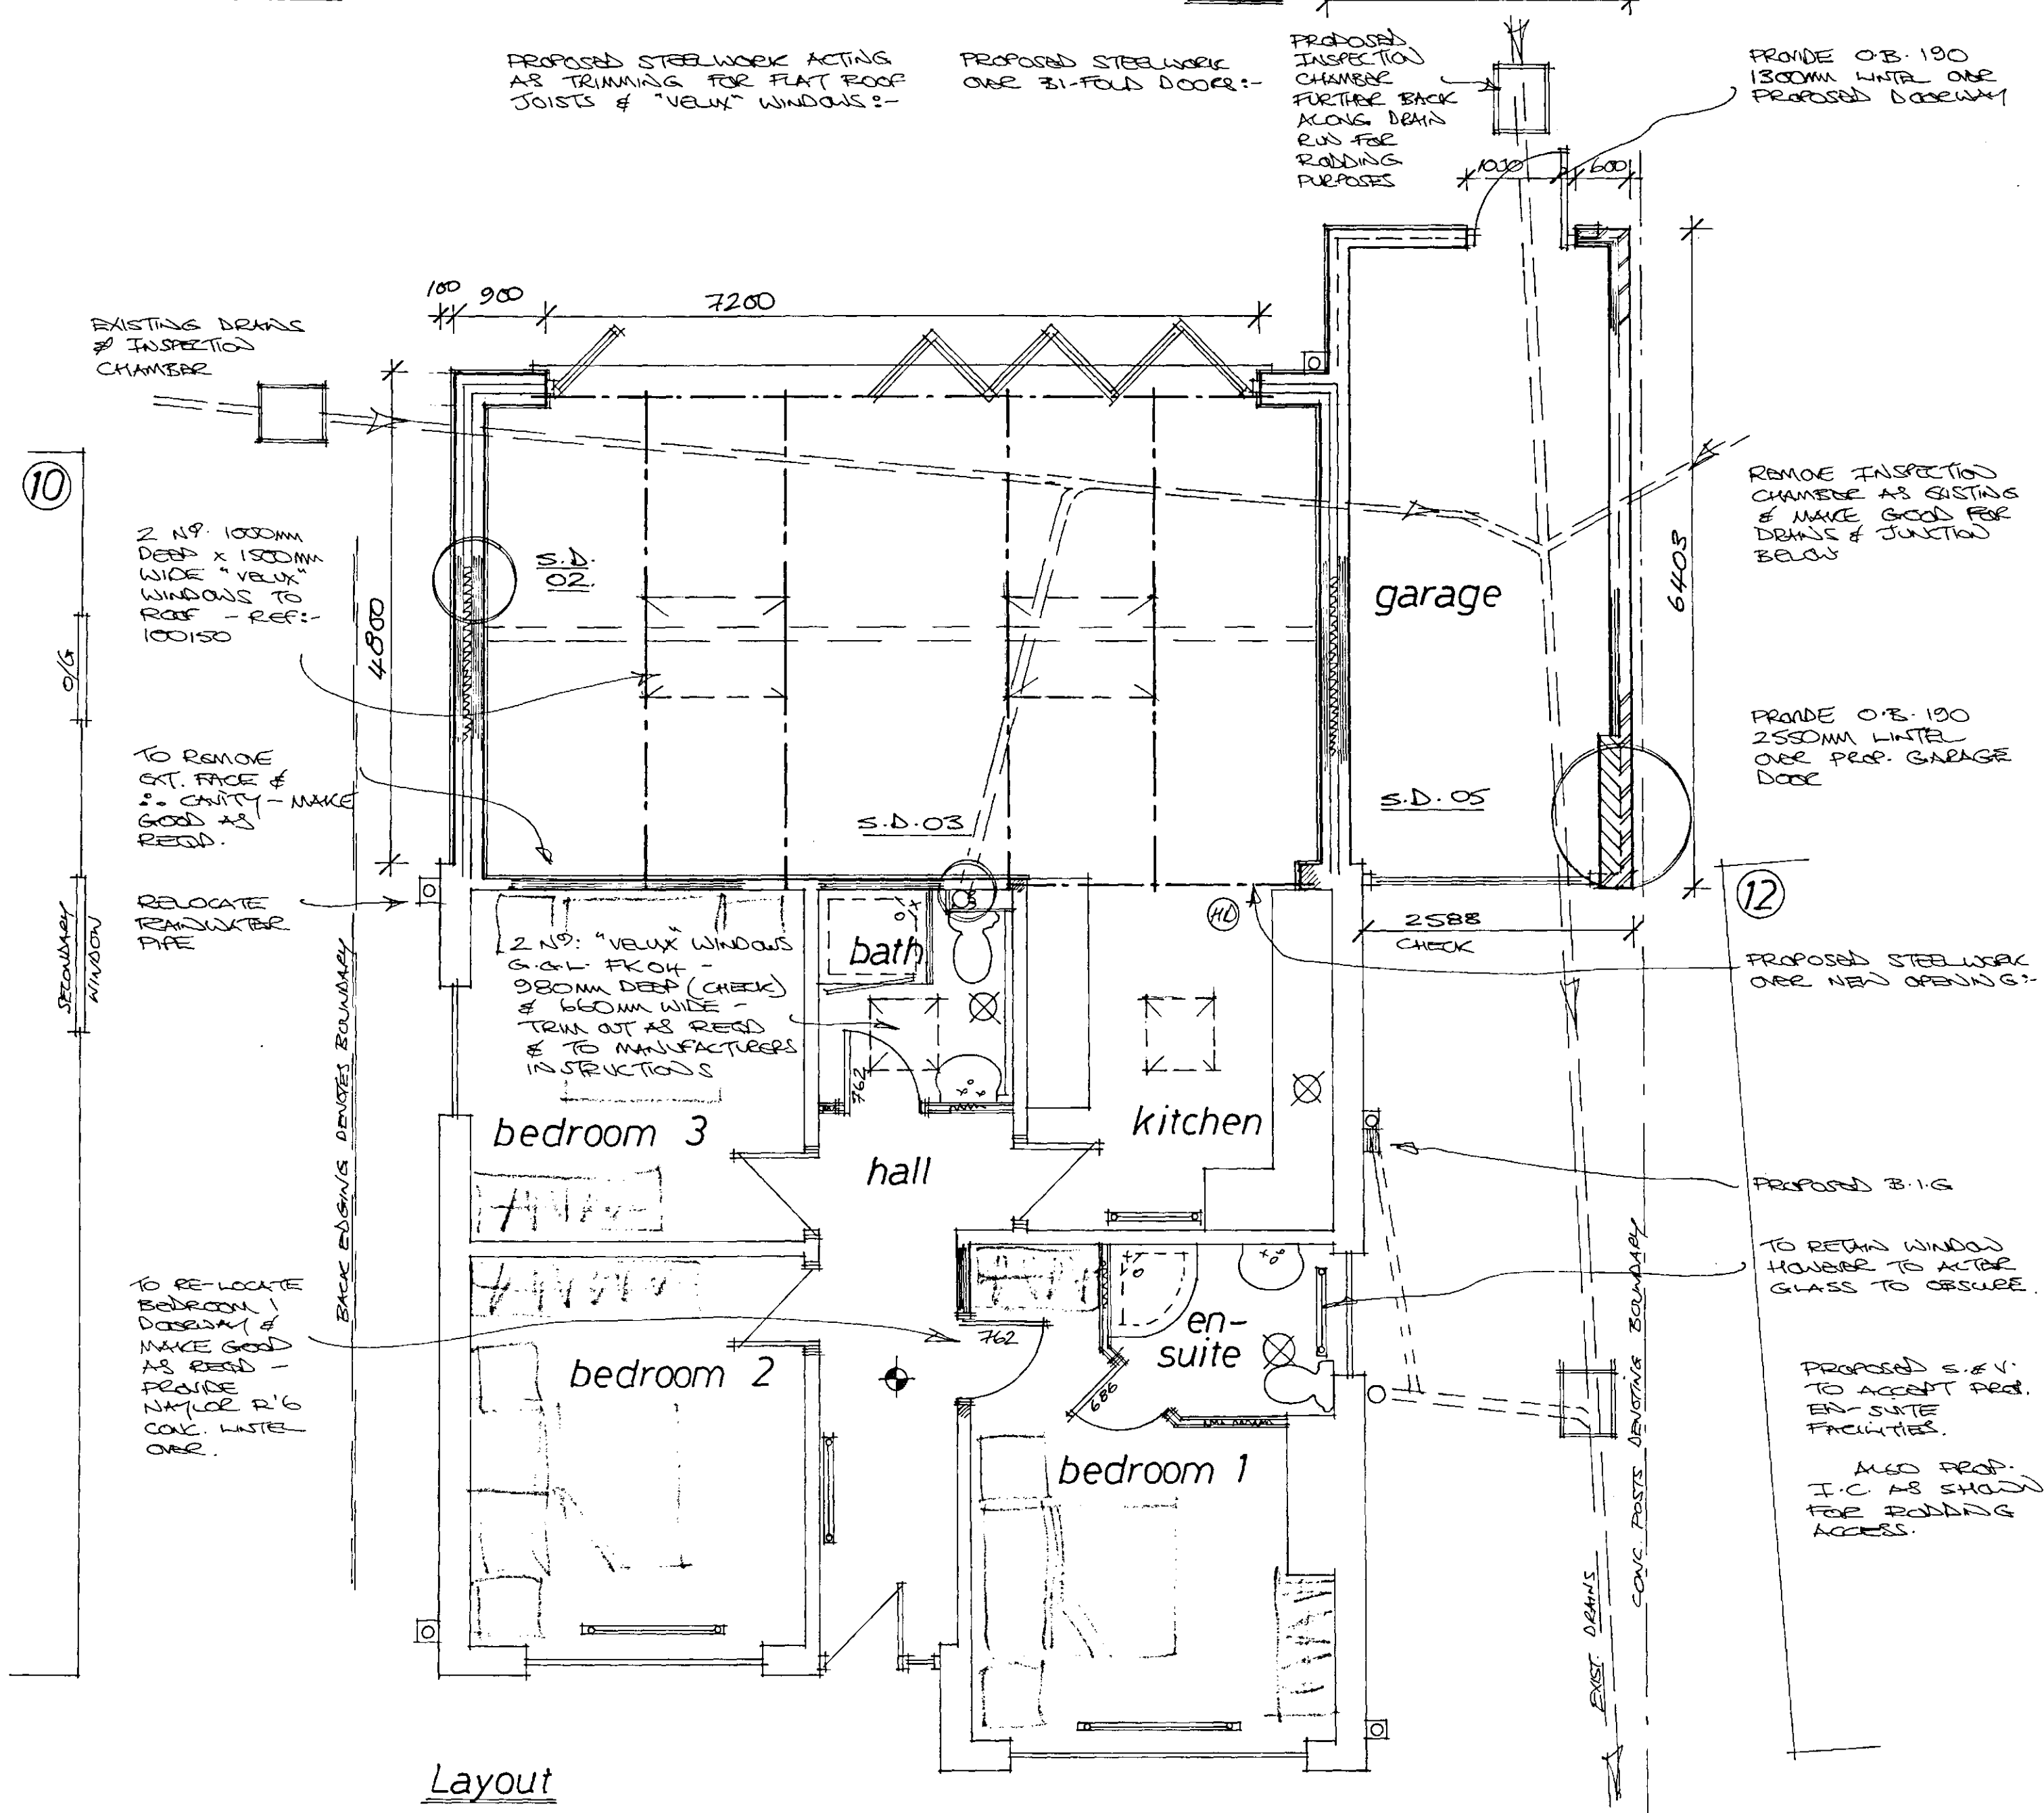

Layout

Rev	Notes	Date

Garry
Greetham
Associates

Residential
Design Consultant

Westwood House
18, Carr Lane

18 Carr Lane
Tannersley

Barnsley S75 3BE
Tel(01226)746573

PROJECT	Rear Extensions
---------	-----------------

CLIENT Mr. Alan Oliver

TITLE	Property as Proposed
-------	----------------------

ADDRESS 11 Kennedy Close,
off Birks Ave, Millhouse Green
Sheffield S36 9N1

DRAWN BY 999

SCALE 1:50; 1:100 DATE Aug 19

DRAWING NO. 916-03
