



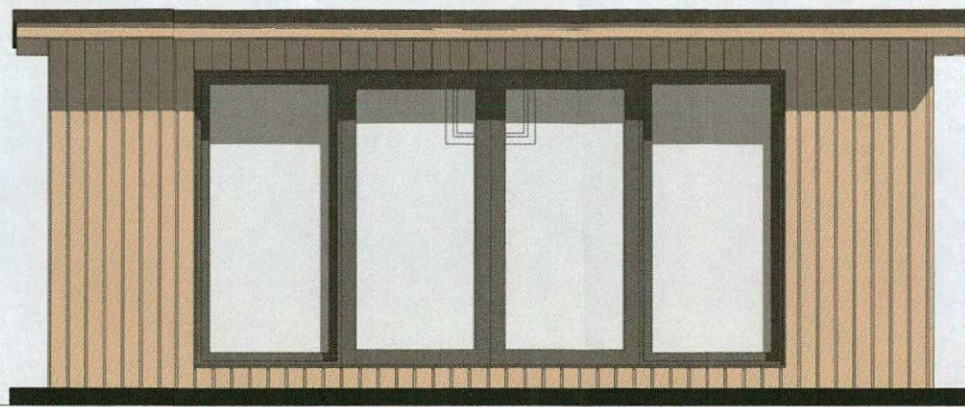

ELEVATION 1

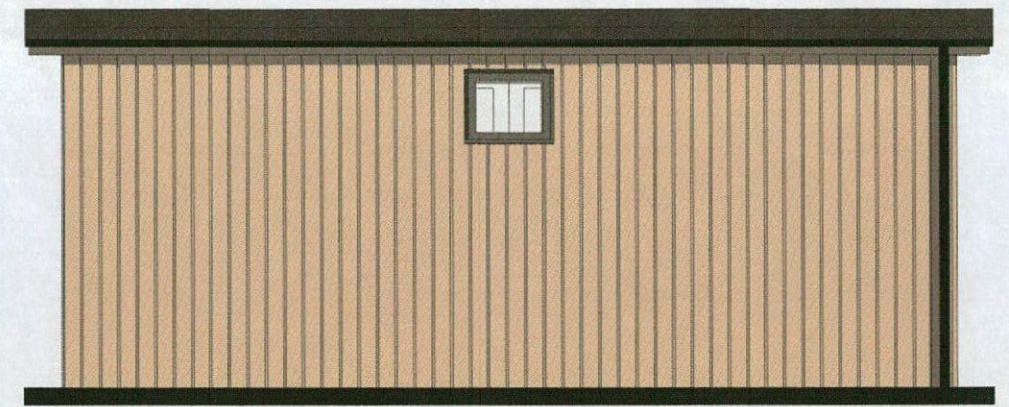


ELEVATION 2




ELEVATION 3

External Materials


Walls	Cedar Cladding
Doors	Upvc or PPC aluminium double glazed (dark grey)
Roof	EPDM /Rubber membrane Black
Rainwater	Upvc Black

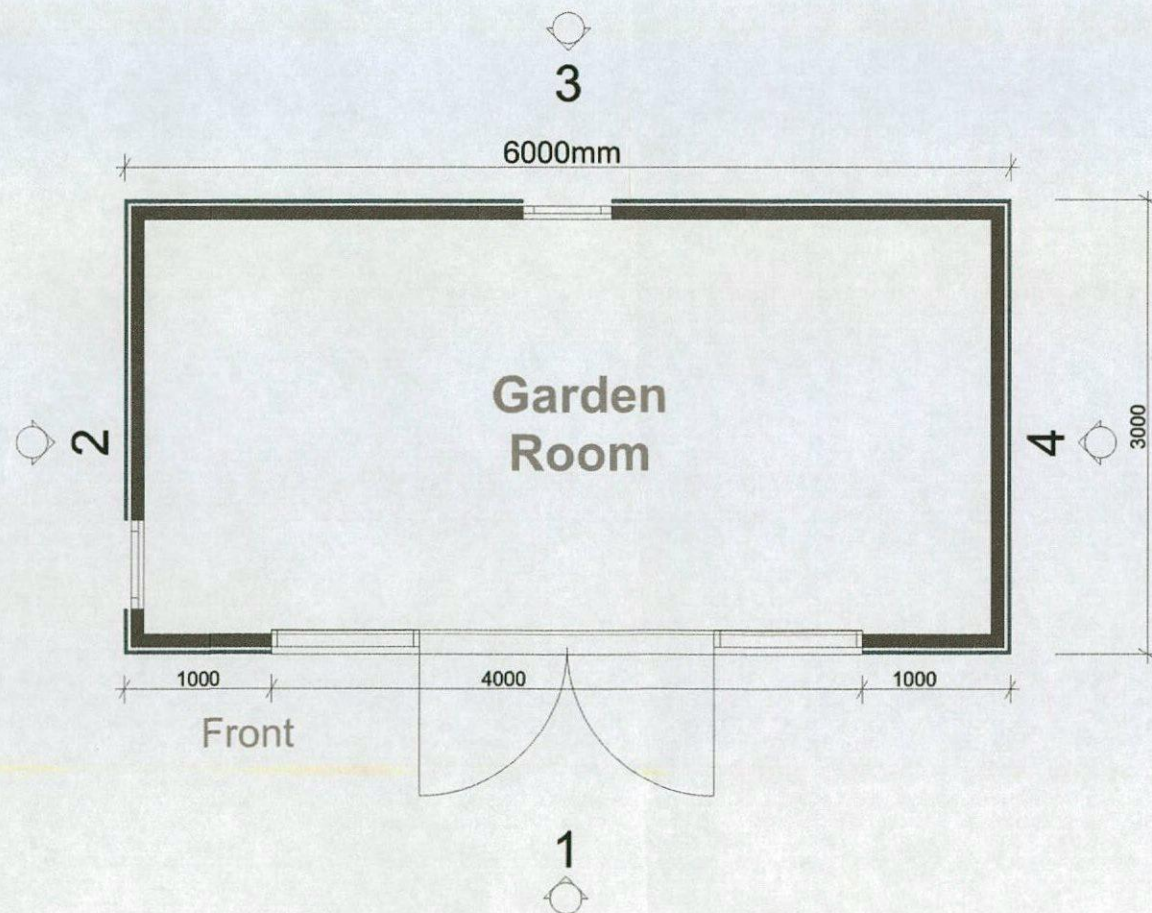

Ground Floor Plan

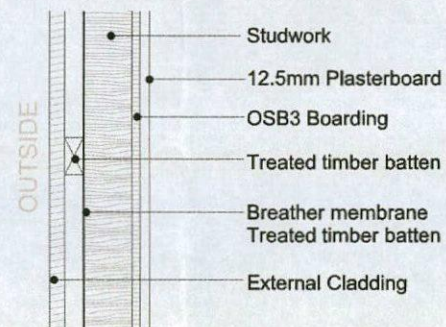

WALL CONSTRUCTION
Scale 1:10

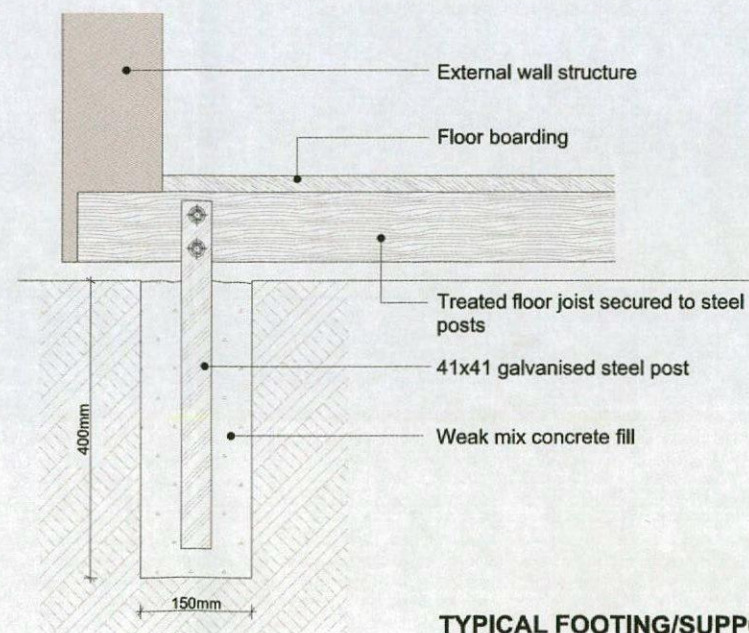

TYPICAL FOOTING/SUPPORT DETAIL
Scale 1:10



ELEVATION 4

Garden Rooms

By Future Rooms

www.futurerooms.co.uk

Client

Mr & Mrs Butler

Site Address

2 Pond farm, Common Lane
Oxpring, Sheffield
S36 8WR


Description

Proposed Studio - Garden Room


Scale

1:50 1:10

This drawing is the copyright of Future Rooms 2013 Future Rooms Ltd and may not be copied or reproduced without prior permission © 2014

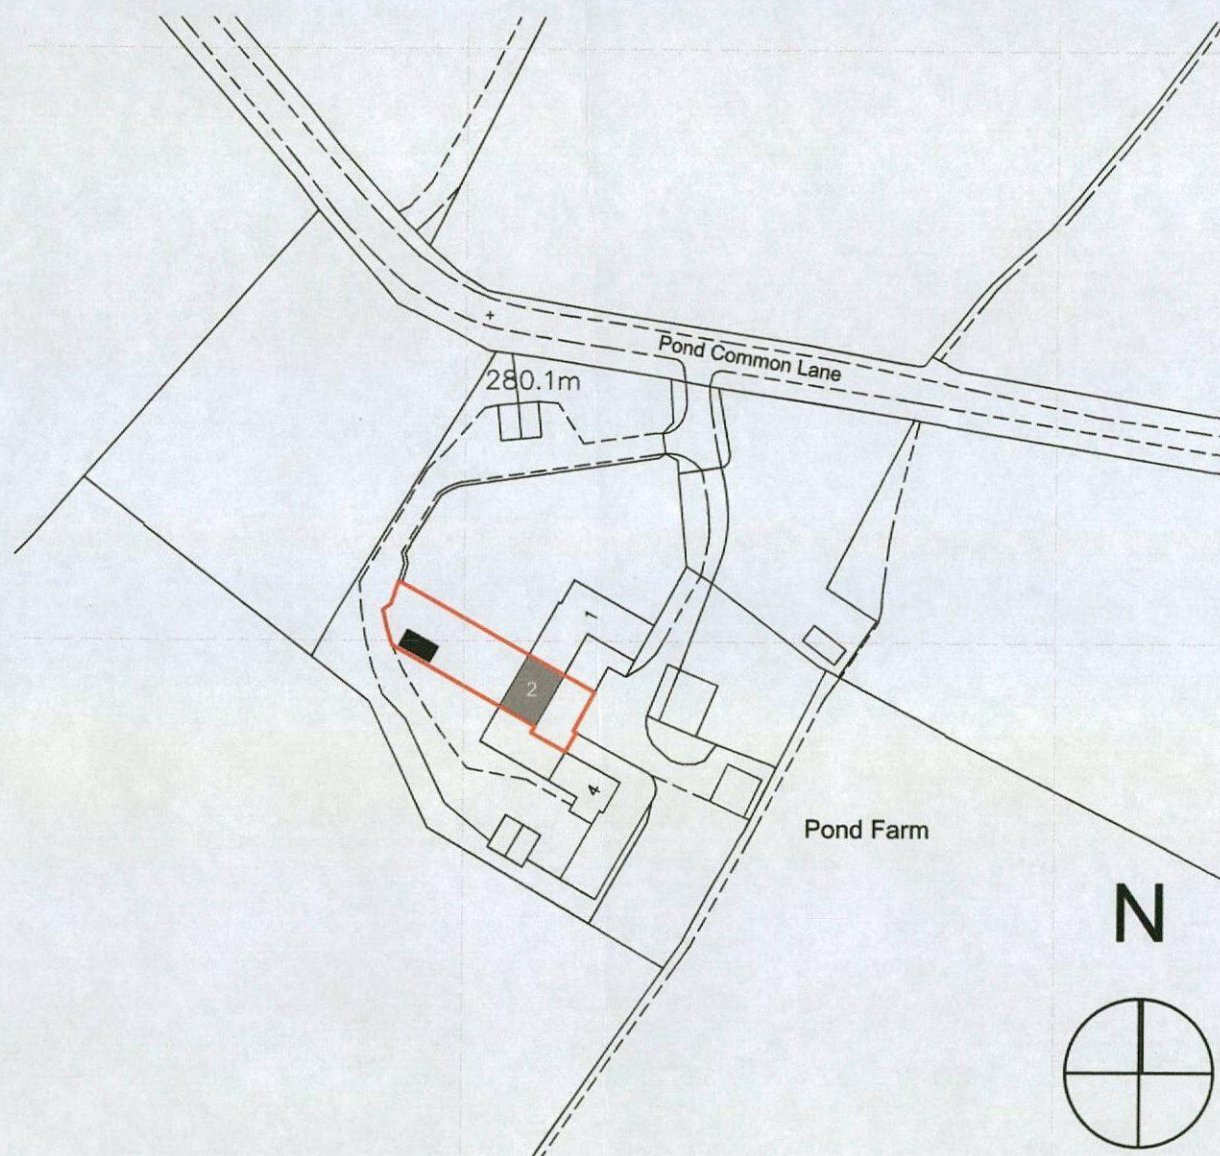

Site Location Plan 1:1250

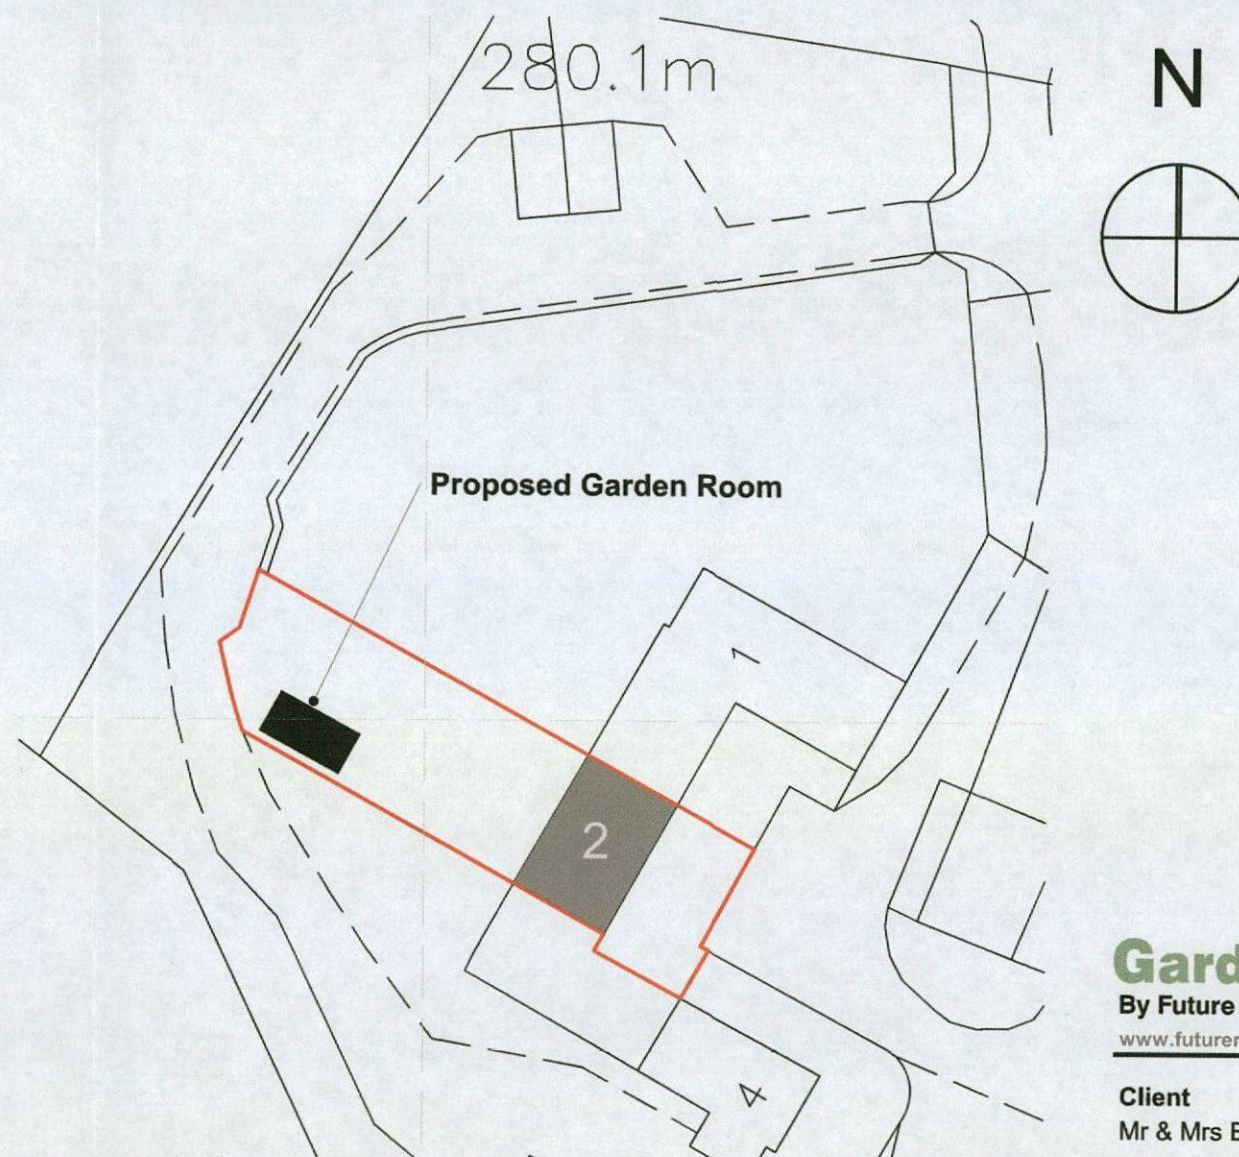

Site Location Plan 1:500

Garden Rooms

By Future Rooms

www.futurerooms.co.uk

Client

Mr & Mrs Butler

Site Address

2 Pond farm, Common Lane
Oxpring, Sheffield
S36 8WR

Description

Proposed Studio - Garden Room
Site Location & Block Plan

Scale

1:1250 1:500

This drawing is the copyright of Future Rooms 2013 Future Rooms Ltd and may not be copied or reproduced without prior permission © 2014