


All site dimensions shall be verified by the contractor on site prior to work commencing

Do not scale from this drawing
Only work to written dimensions

This drawing is the property of Healey Associates and copyright is reserved by them. The drawing is not to be copied or disclosed by or to any unauthorised persons without the prior written consent of Healey Associates.

NOTES

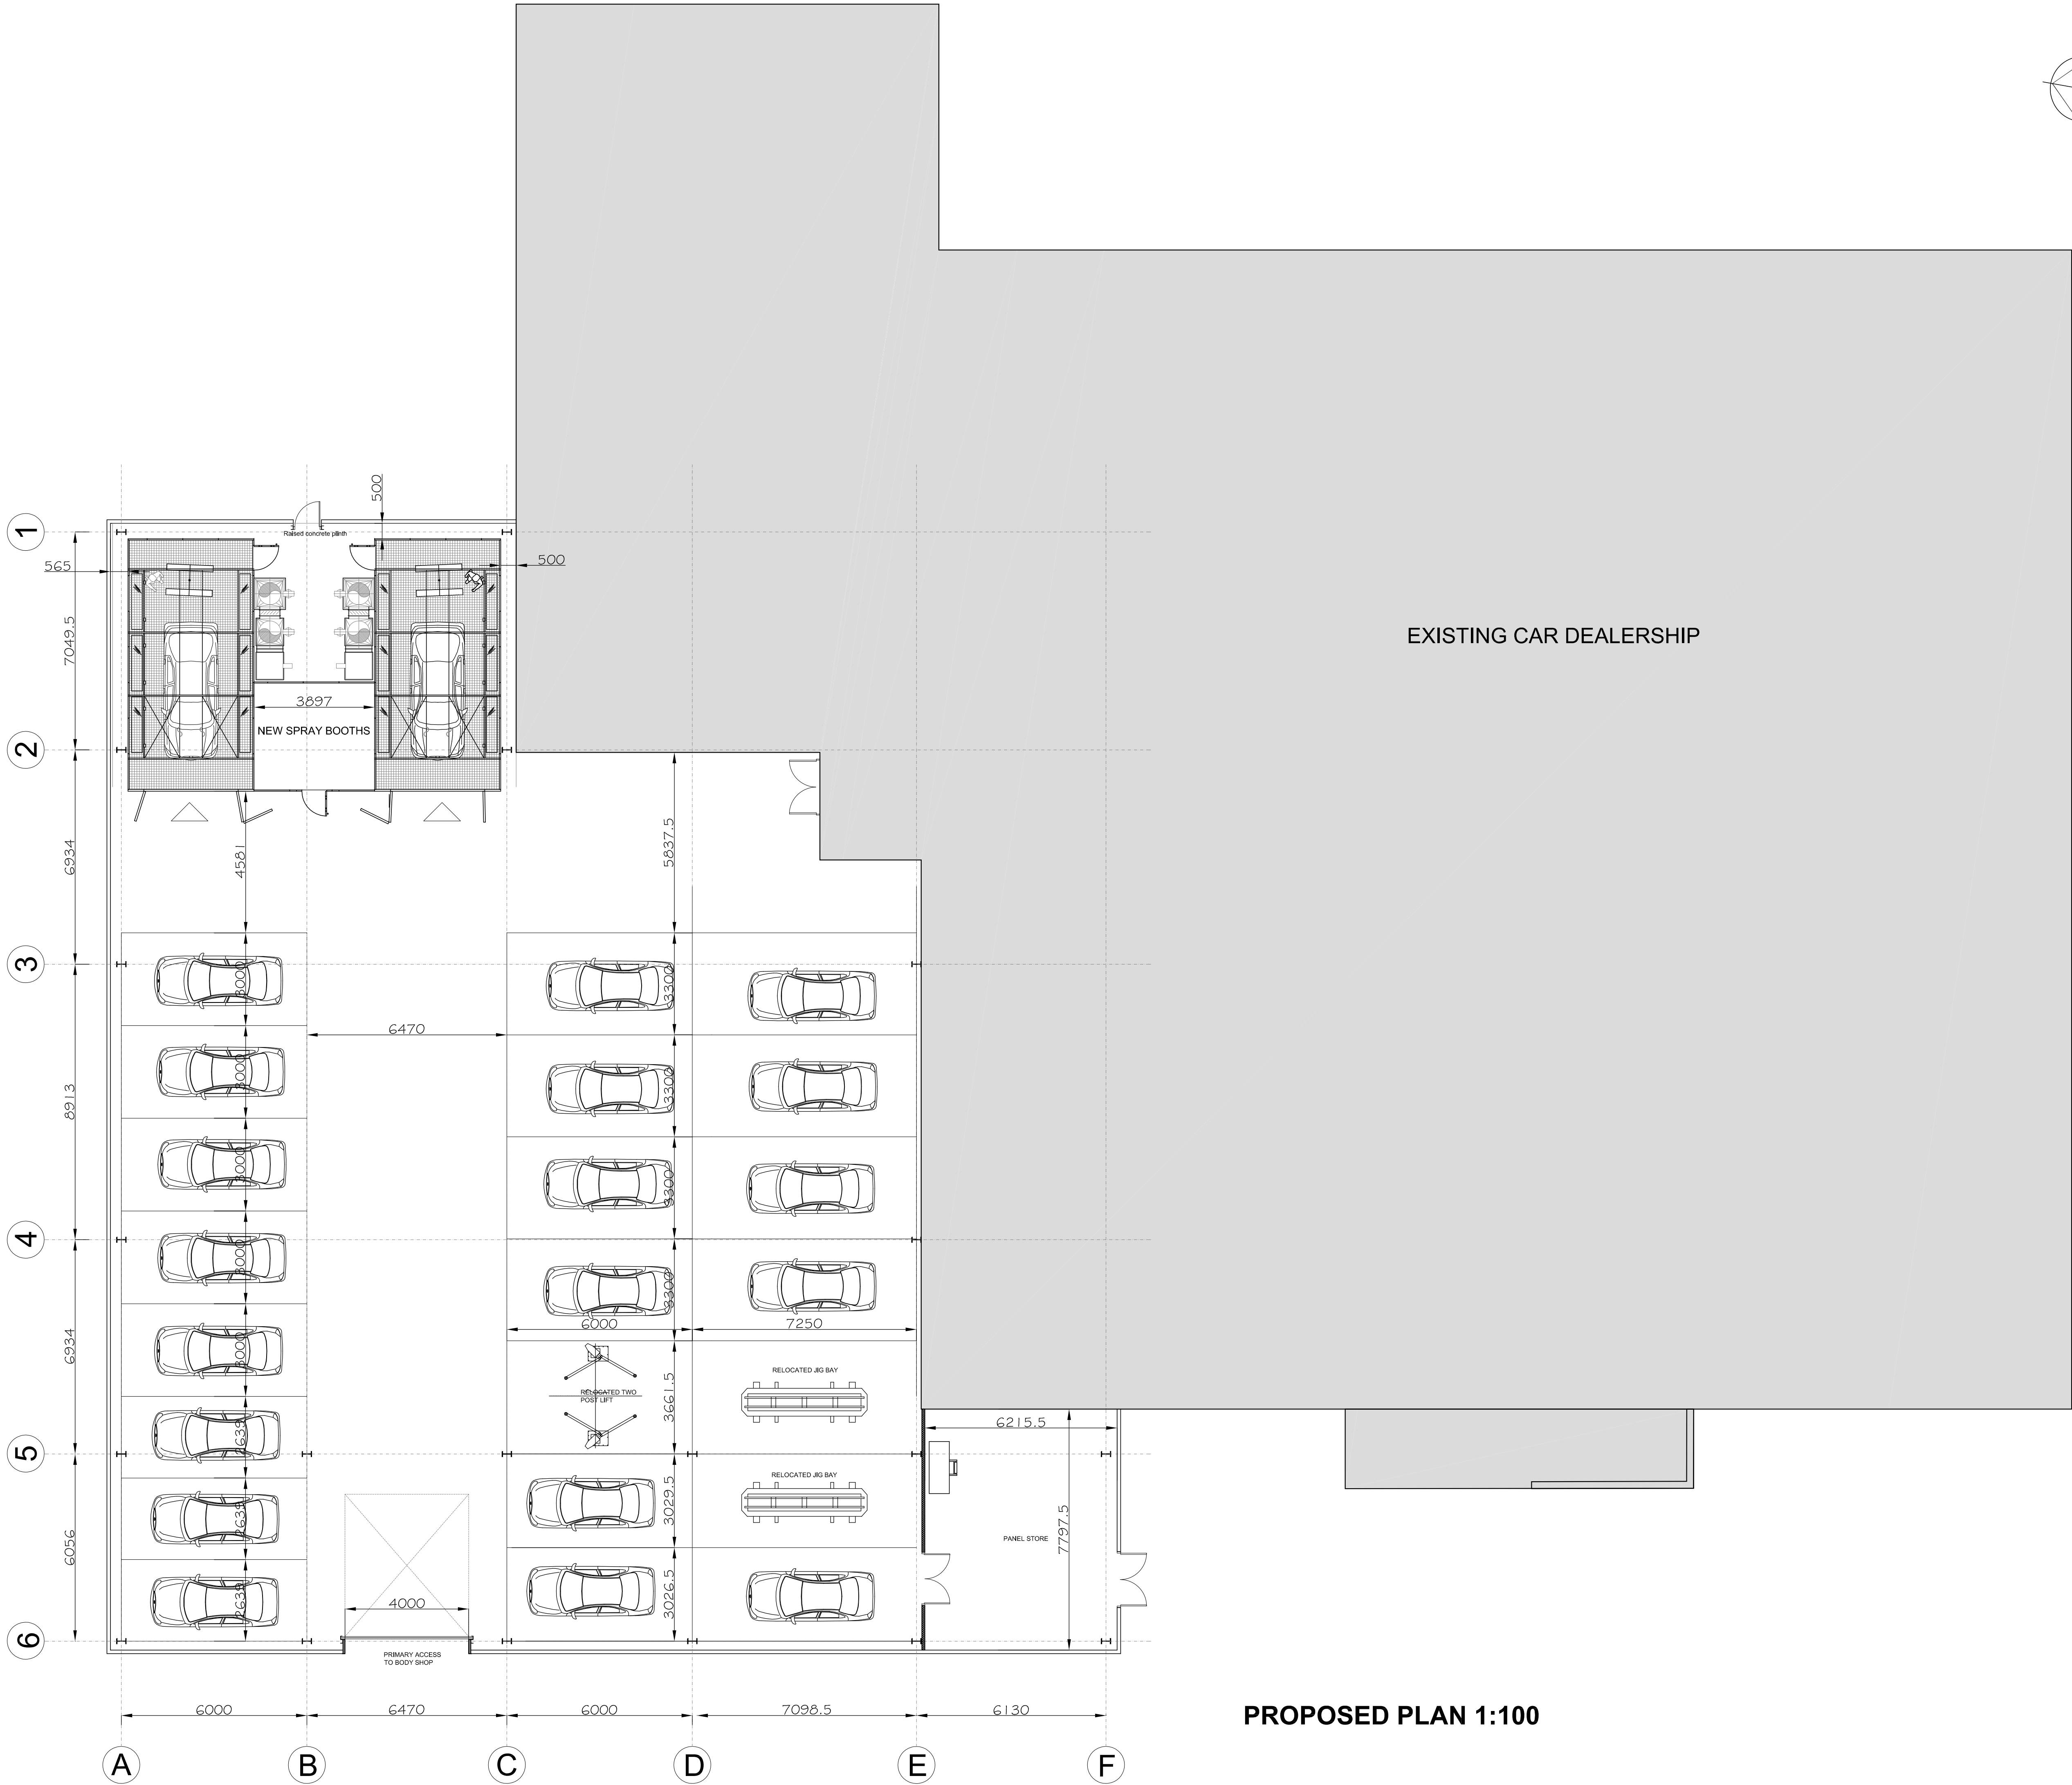

healey
associates

PLANNING

PROJECT: CAR SHOWROOM EXTN
WAKEFIELD ROAD
BARNLEY

TITLE: PROPOSED PLAN
GROUND FLOOR

DRAWING NO: 847 - PL - 106


BYCHECKED: CRL/DPE DATE: DECEMBER 2008

SCALE @A1: 1:100


13 / 14 Park Place, Leeds, LS1 2SL
Tel: 0113 246 9881 Fax: 0113 246 9581 E-mail: info@healey-associates.co.uk




ELEVATION 1, SOUTH

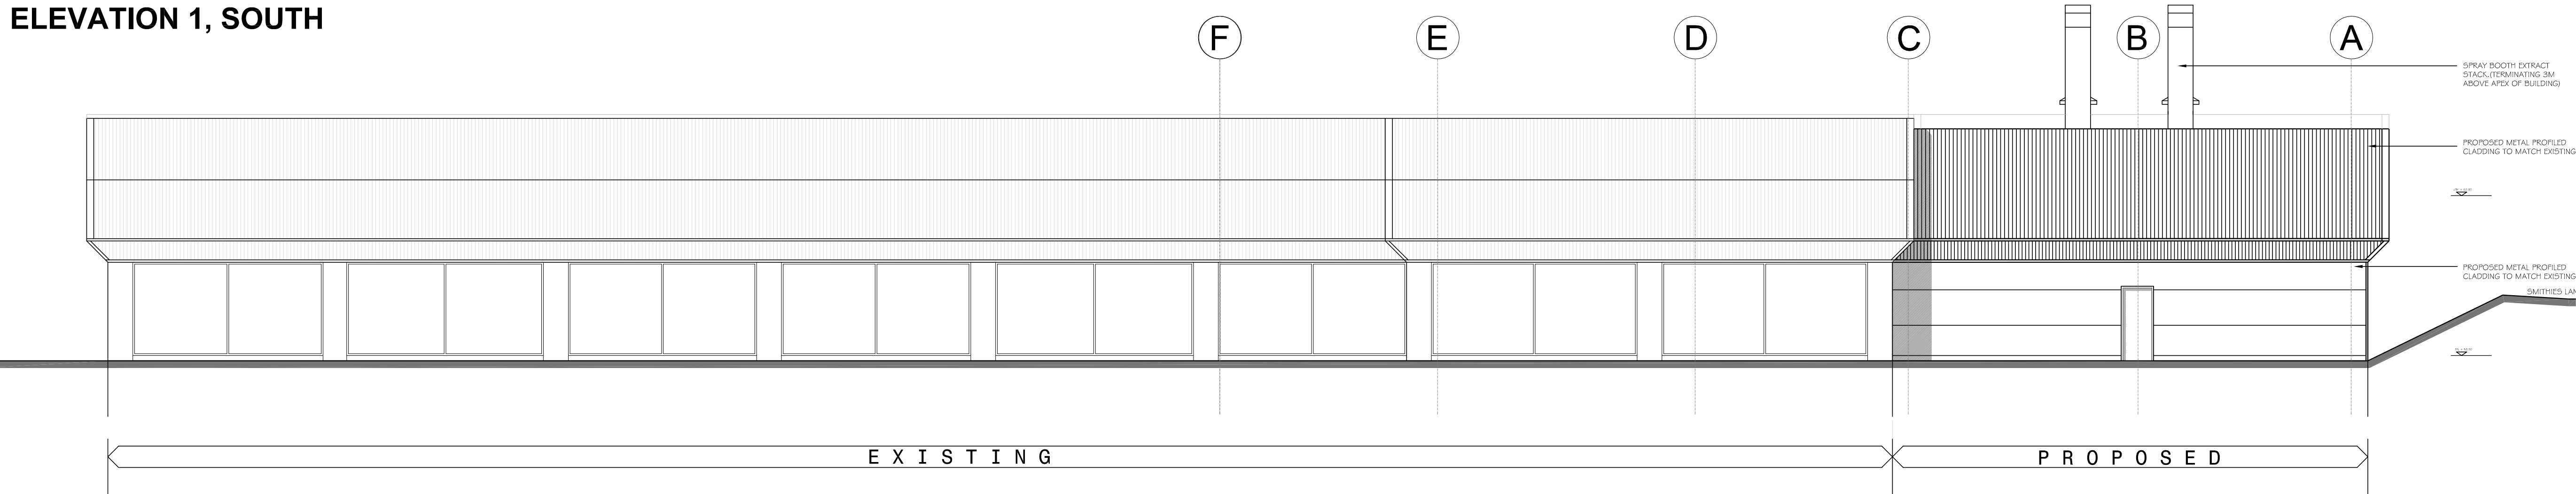

ELEVATION 2, EAST

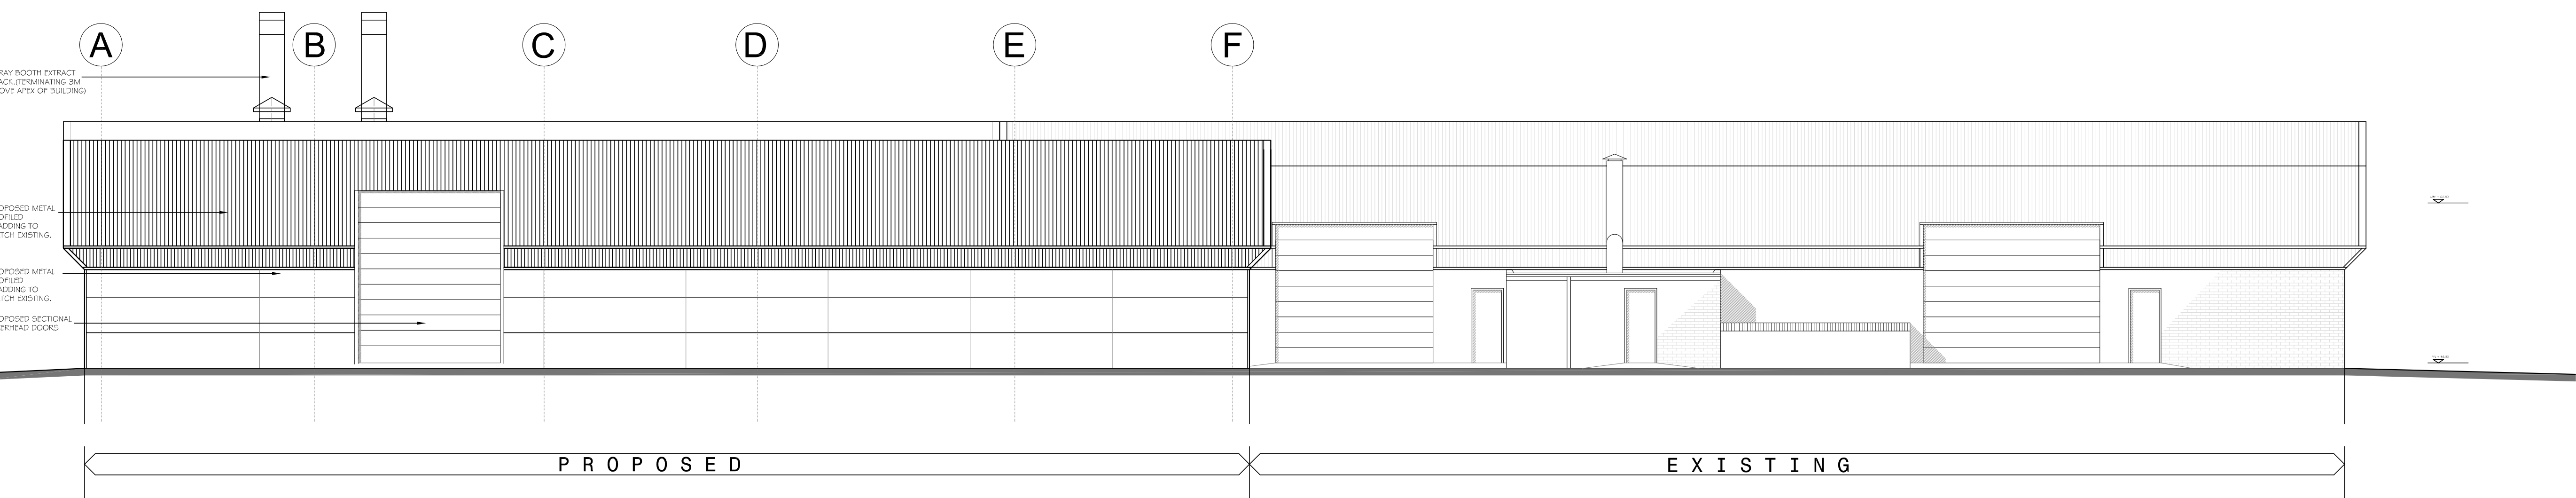

ELEVATION 3, WEST

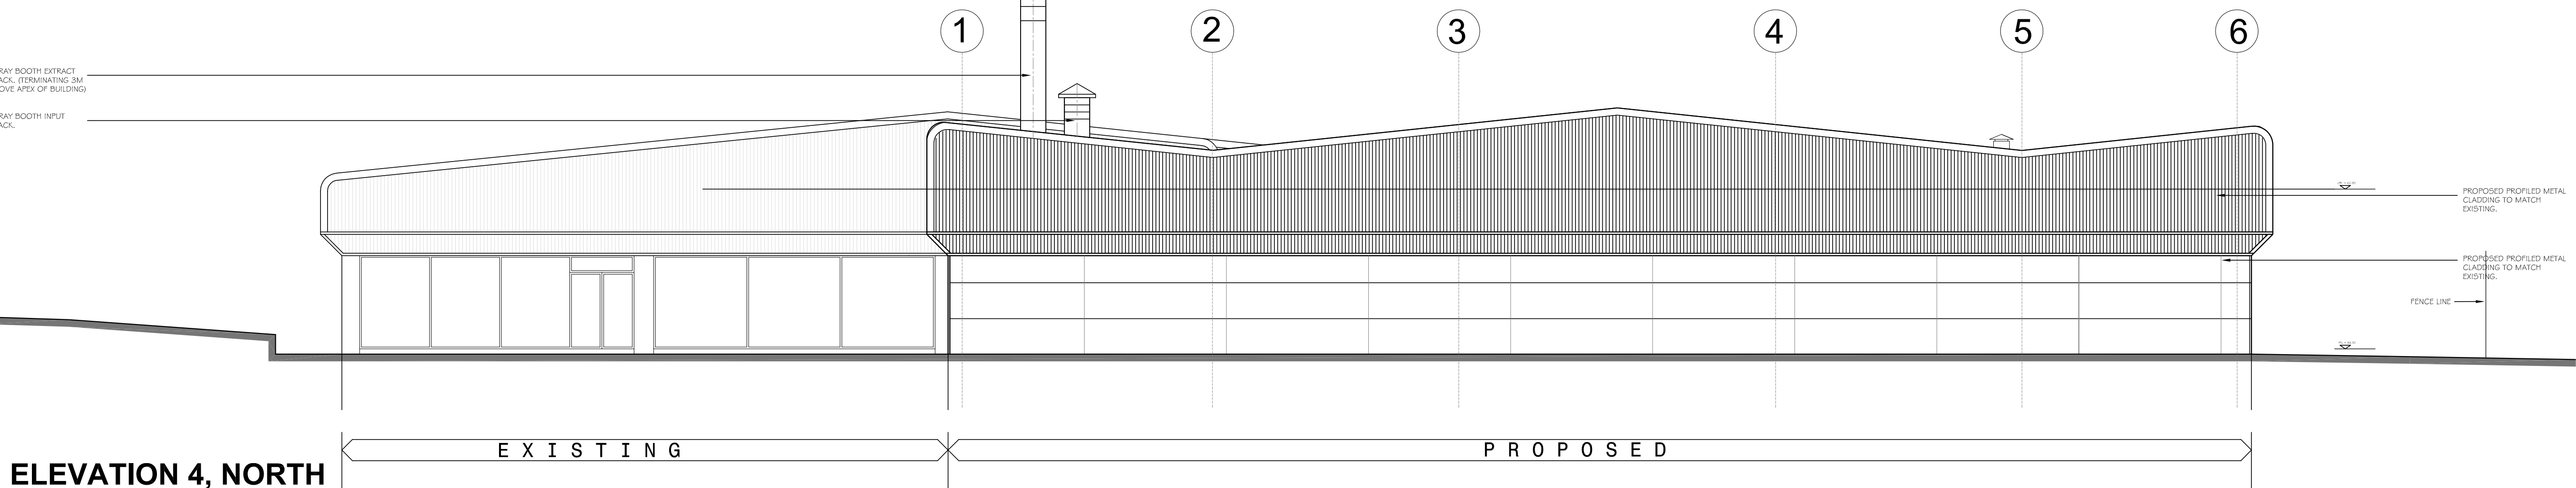

ELEVATION 4, NORTH

All site dimensions shall be verified by the contractor on site prior to work commencing

Do not scale from this drawing
Only work to written dimensions

This drawing is the property of Healey Associates and copyright is reserved by them. The drawing is not to be copied or disclosed by or to any unauthorised persons without the prior written consent of Healey Associates.

NOTES

healey
associates

PLANNING

PROJECT:	CAR SHOWROOM EXTN WAKEFIELD ROAD BARNSELY		
TITLE:	PROPOSED ELEVATIONS		
DRAWING NO:	847-PL-107		
BY/CHECKED:	CRL/DPE	DATE:	DECEMBER 2008
SCALE @A1:	1:100		


13 / 14 Park Place, Leeds, LS1 2SJ
Tel: 0113 246 9981 Fax: 0113 246 9581 E-mail: info@healey-associates.co.uk

All site dimensions shall be verified by the contractor on site prior to work commencing


Do not scale from this drawing
Only work to written dimensions

This drawing is the property of Healey Associates and copyright is reserved by them. The drawing is not to be copied or disclosed by or to any unauthorised persons without the prior written consent of Healey Associates.


NOTES

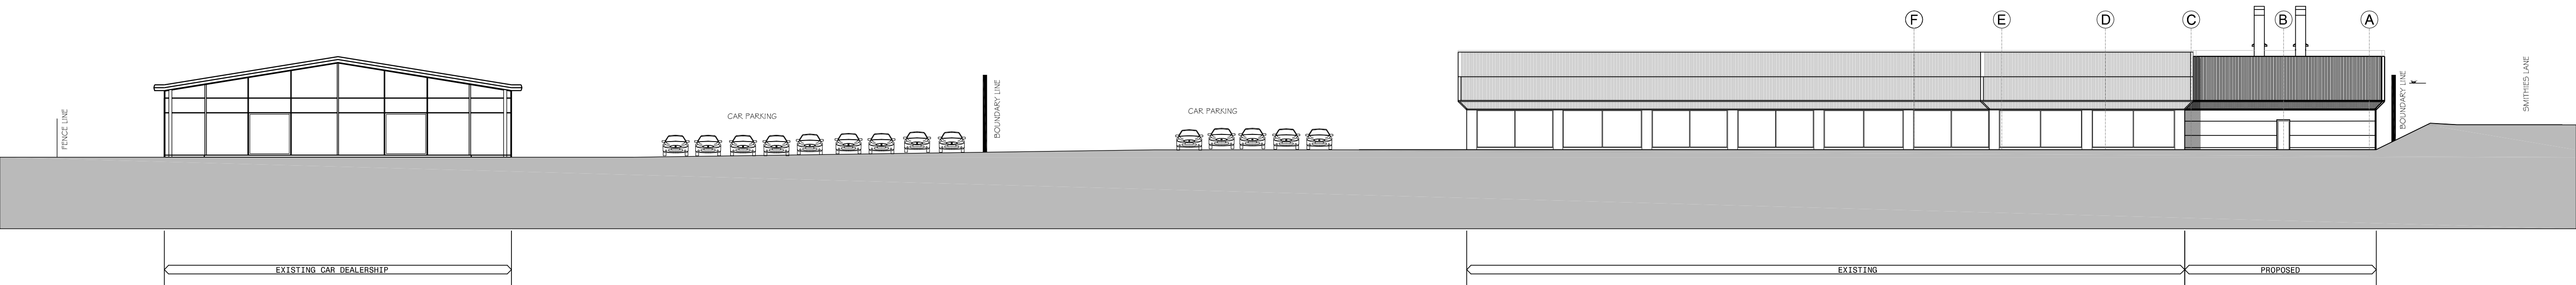

PROPOSED STREET ELEVATION TO WAKEFIELD ROAD

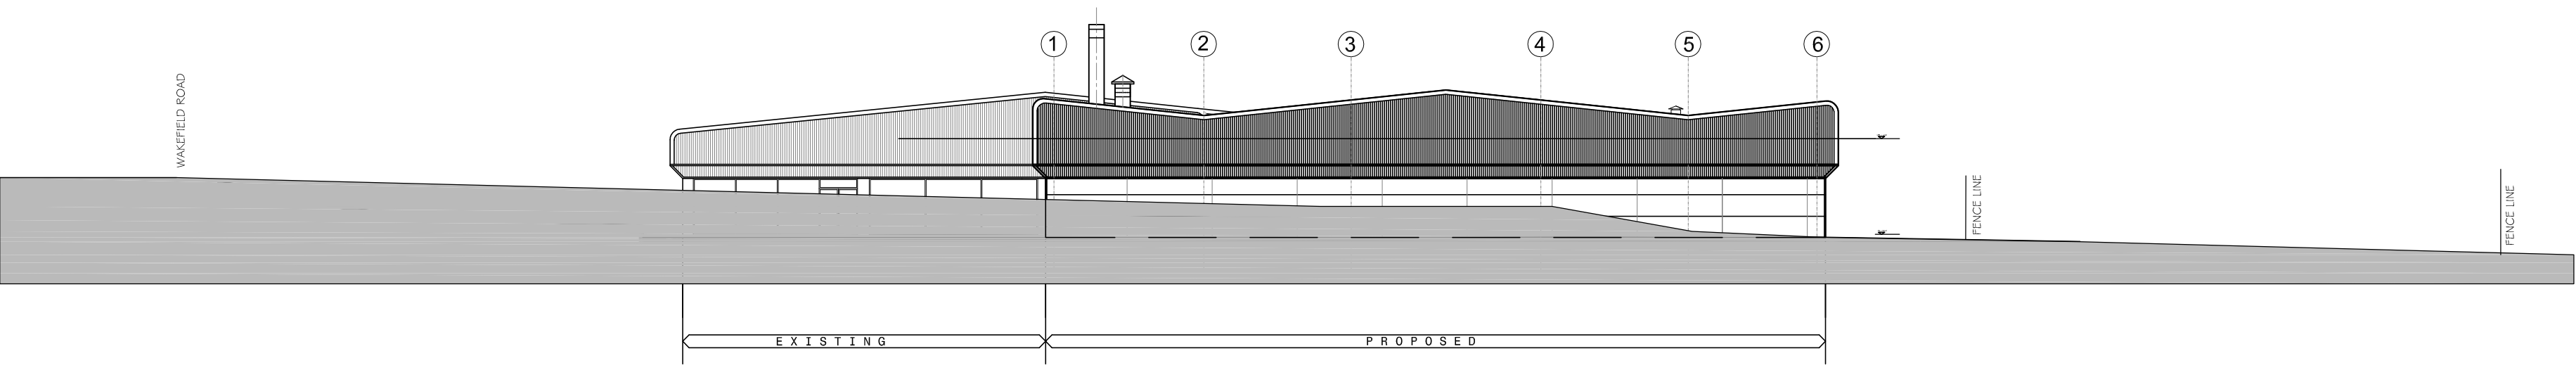

PROPOSED STREET ELEVATION TO SMITHIES LANE

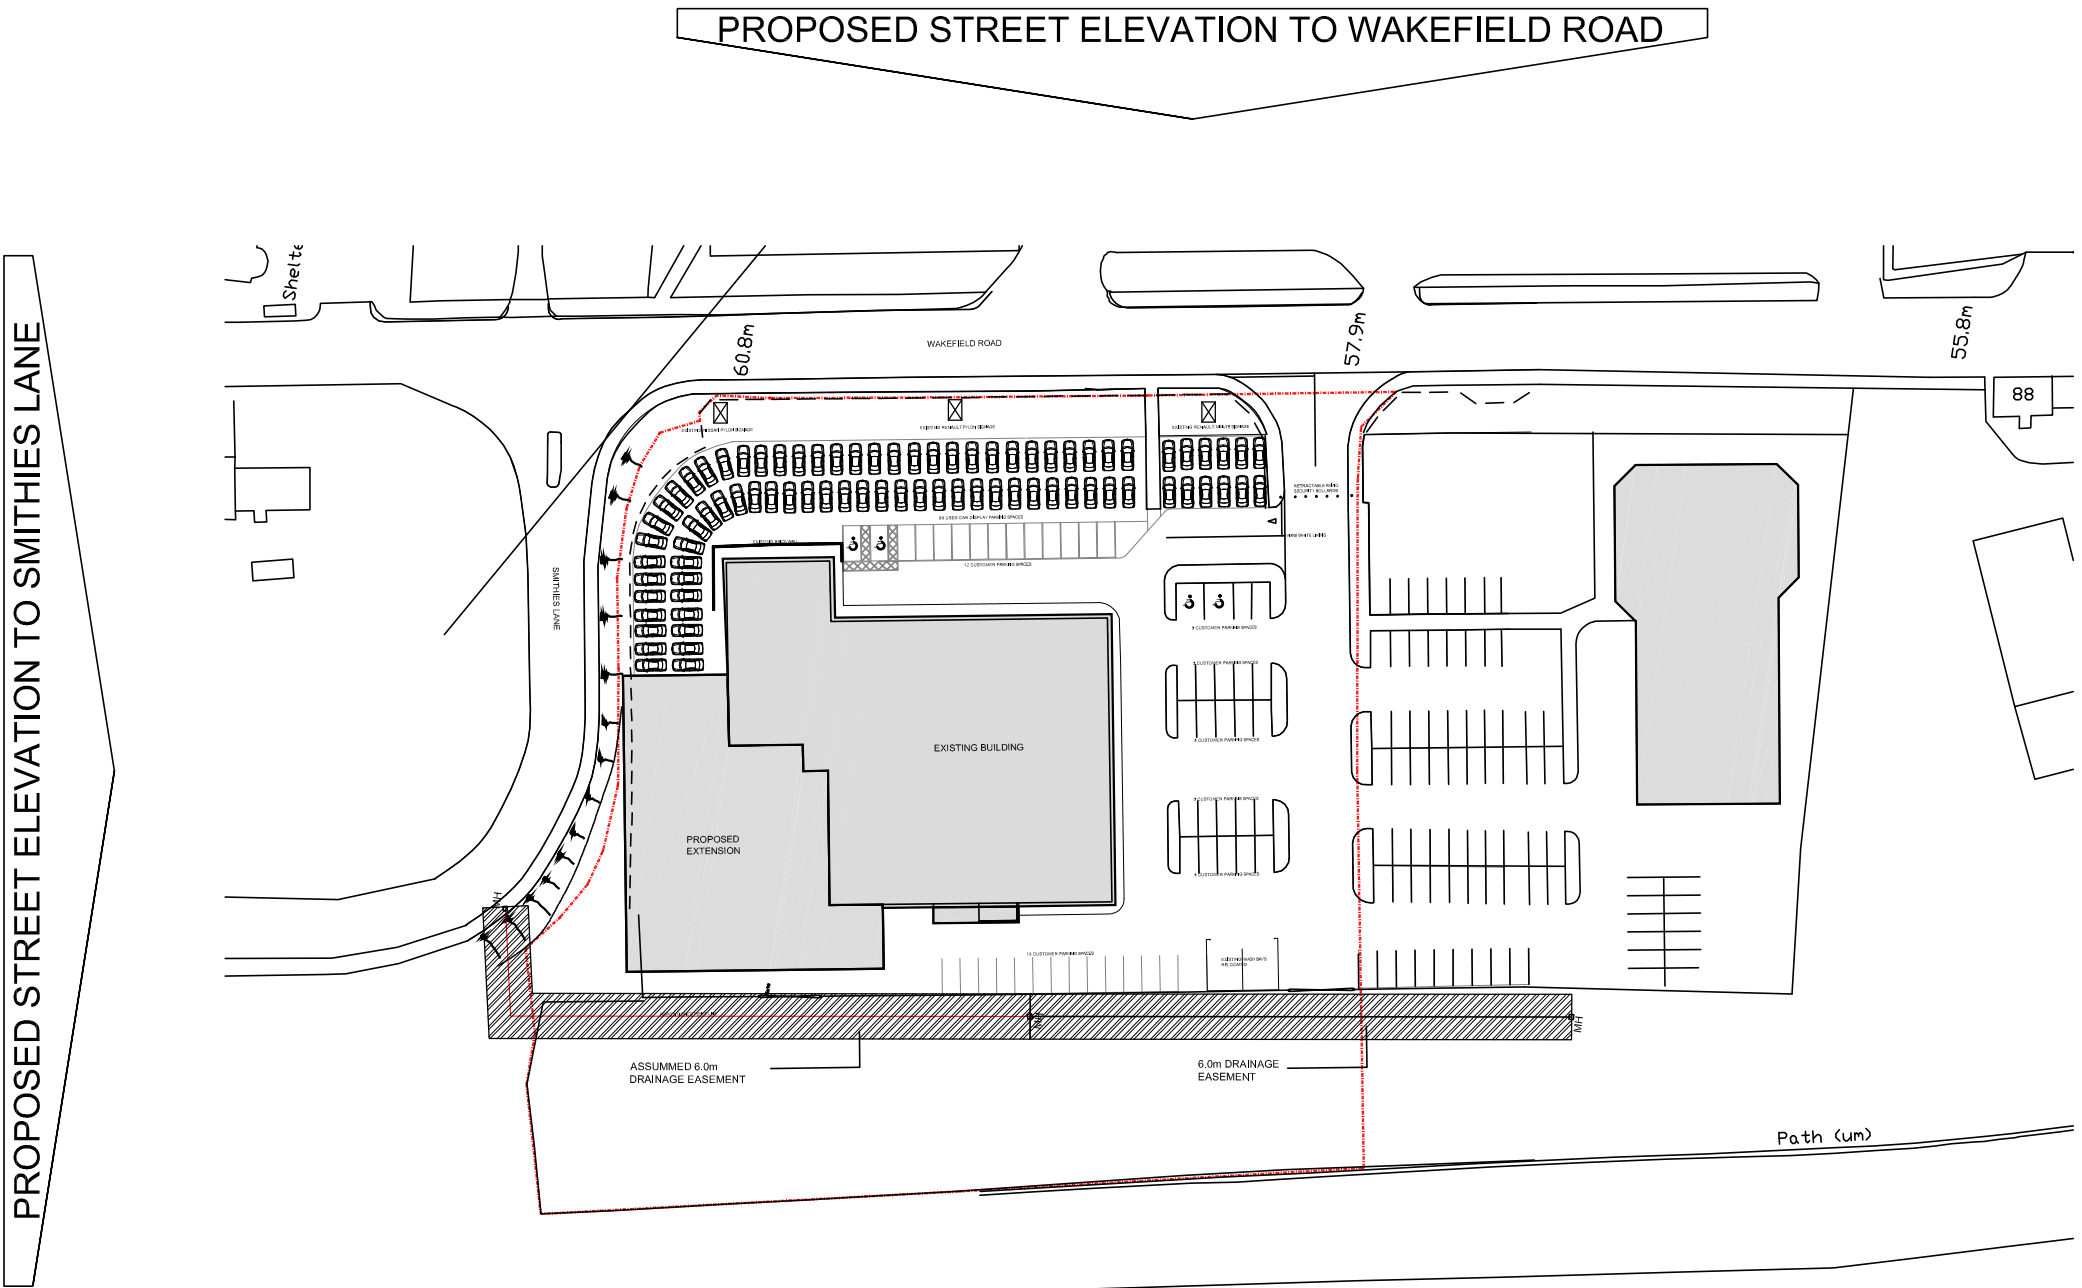

ELEVATION LOCATION SCALE 1:1000

healey
associates

PLANNING

PROJECT: CAR SHOWROOM EXTN
WAKEFIELD ROAD
BARNSELY

TITLE: PROPOSED ELEVATIONS

DRAWING NO: 847-PL - 108

BY/CHECKED: CRL/DPE DATE: DECEMBER 2008

SCALE @A1: 1:250 & 1/1000

13 / 14 Park Place, Leeds, LS1 2SJ
Tel: 0113 246 9981 Fax: 0113 246 9581 E-mail: info@healey-associates.co.uk