


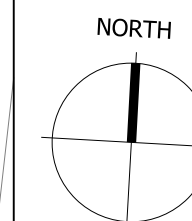

NOTE

1. THIS DRAWING IS COPYRIGHT
GSDA LTD.
2. THE CONTRACTOR MUST
NOT SCALE FROM THE
DRAWING ALL DIMENSIONS
TO BE TAKEN FROM
DIMENSION STRINGS.
3. WHERE ANY DISCREPANCIES
ARE FOUND BETWEEN
DIMENSIONS THESE MUST
BE BROUGHT TO THE
ATTENTION OF THE
ARCHITECTS FOR
RESOLUTION.
4. WHERE DISCREPANCIES EXIST
BETWEEN REFERENCE OR
ASSEMBLY DRAWINGS &
DETAIL DRAWINGS THE
LATTER TAKE PREFERENCE.



KEY

-  Site boundary
-  Adjacent site
-  2.5m wide hedge/
tree line perimeter
-  Buildings
-  Weighbridges
-  Paved Pedestrian
Walkways / Areas
-  Concrete Hardstanding
-  Tarmac Hardstanding
-  For details of proposed
landscaping and planting
please refer to PL36-37

B	171129	Issued for planning
A	150130	Issued for planning
-	150123	Issued for planning

FOR PLANNING

GSDA
GARRY STEWART DESIGN ASSOCIATES

Highlands House, Office 300A, 165 The
Broadway, Wimbledon, London, SW19 1NE
T. 020 8544 8085

HOUGHTON MAIN TRRC
PROJECT

Proposed Roof Plan

1:500@A1 171129
1:1000@A3

1313_PL004	B	GS
DWG. NO.	REVISION	CHECKED