


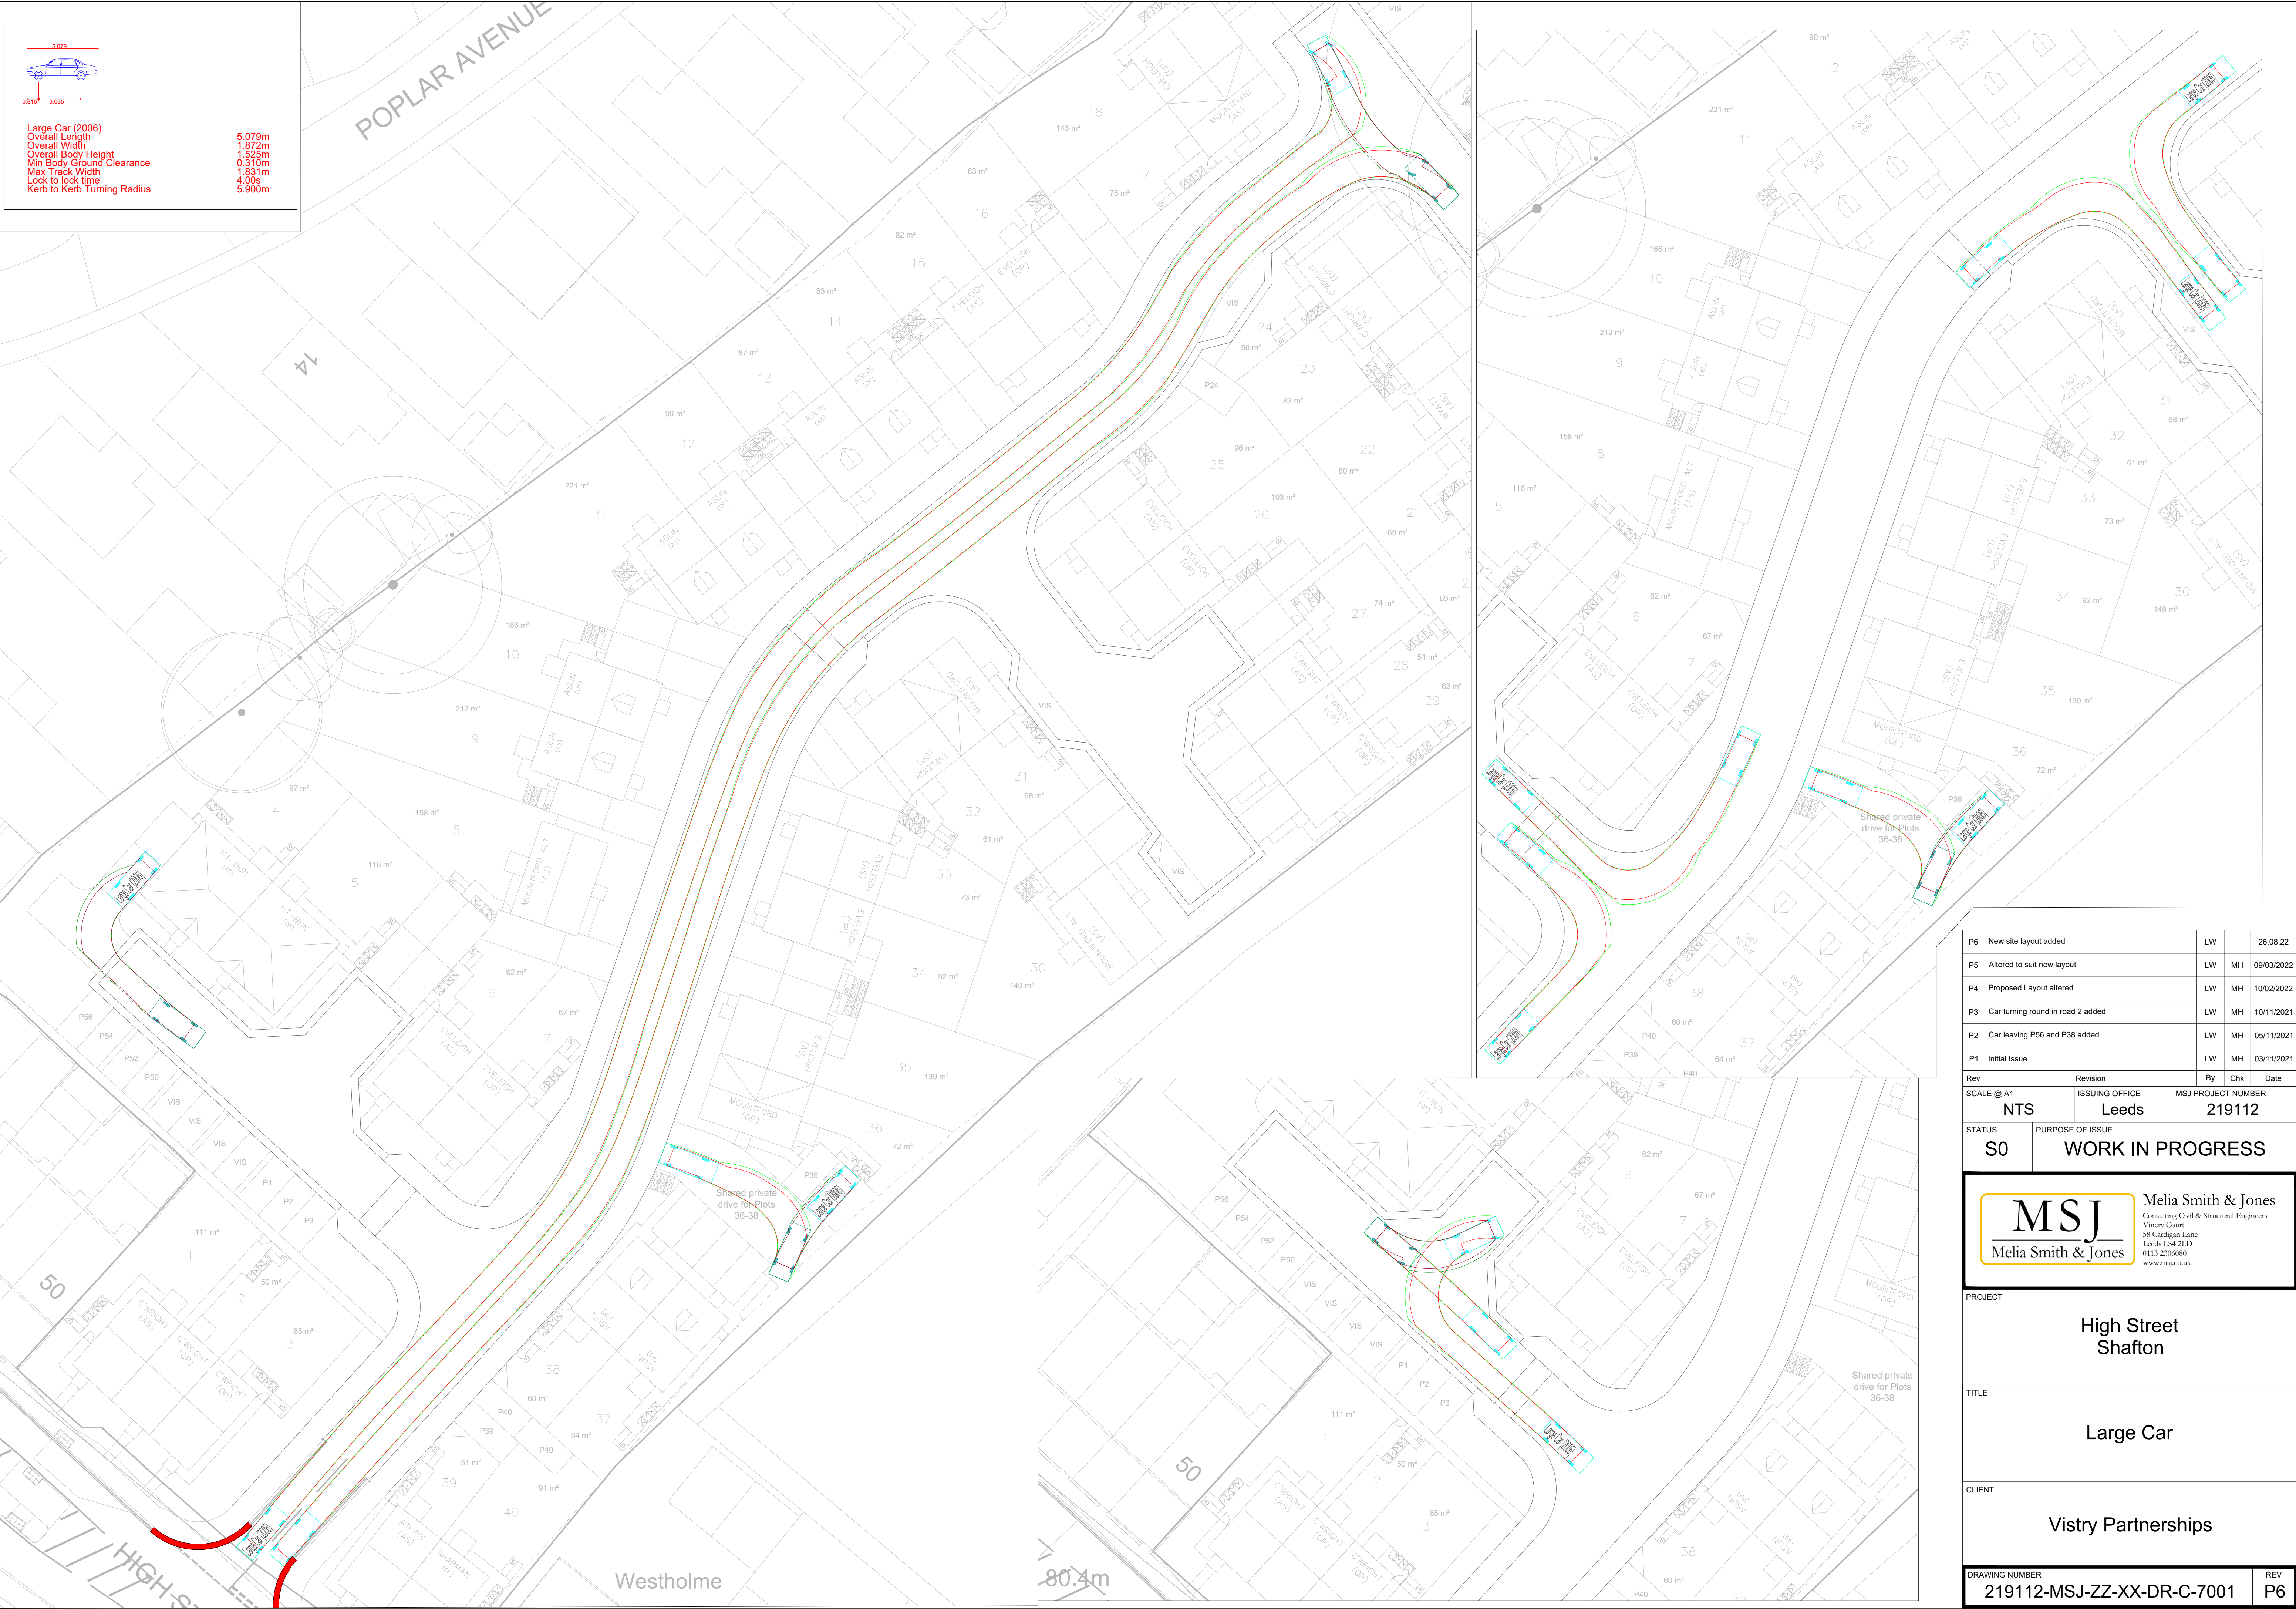

5.079



0.816 3.035

Large Car (2006)

Overall Length

Overall Width

Overall Body Height

Min Body Ground Clearance

Max Track Width

Lock to lock time

Kerb to Kerb Turning Radius

5.079m

1.872m

1.525m

0.310m

1.831m

4.00s

5.900m

P6	New site layout added	LW		26.08.22
P5	Altered to suit new layout	LW	MH	09/03/2022
P4	Proposed Layout altered	LW	MH	10/02/2022
P3	Car turning round in road 2 added	LW	MH	10/11/2021
P2	Car leaving P56 and P38 added	LW	MH	05/11/2021
P1	Initial Issue	LW	MH	03/11/2021
Rev	Revision	By	Chk	Date

SCALE @ A1	ISSUING OFFICE	MSJ PROJECT NUMBER
NTS	Leeds	219112

STATUS	PURPOSE OF ISSUE
S0	WORK IN PROGRESS

MSJ

Melia Smith & Jones

Melia Smith & Jones

Consulting Civil & Structural Engineers

Vinery Court

58 Cardigan Lane

Leeds LS4 2LD

0113 2306080

www.msj.co.uk

PROJECT	High Street Shafton
TITLE	Large Car
CLIENT	Vistry Partnerships
DRAWING NUMBER	219112-MSJ-ZZ-XX-DR-C-7001
REV	P6