


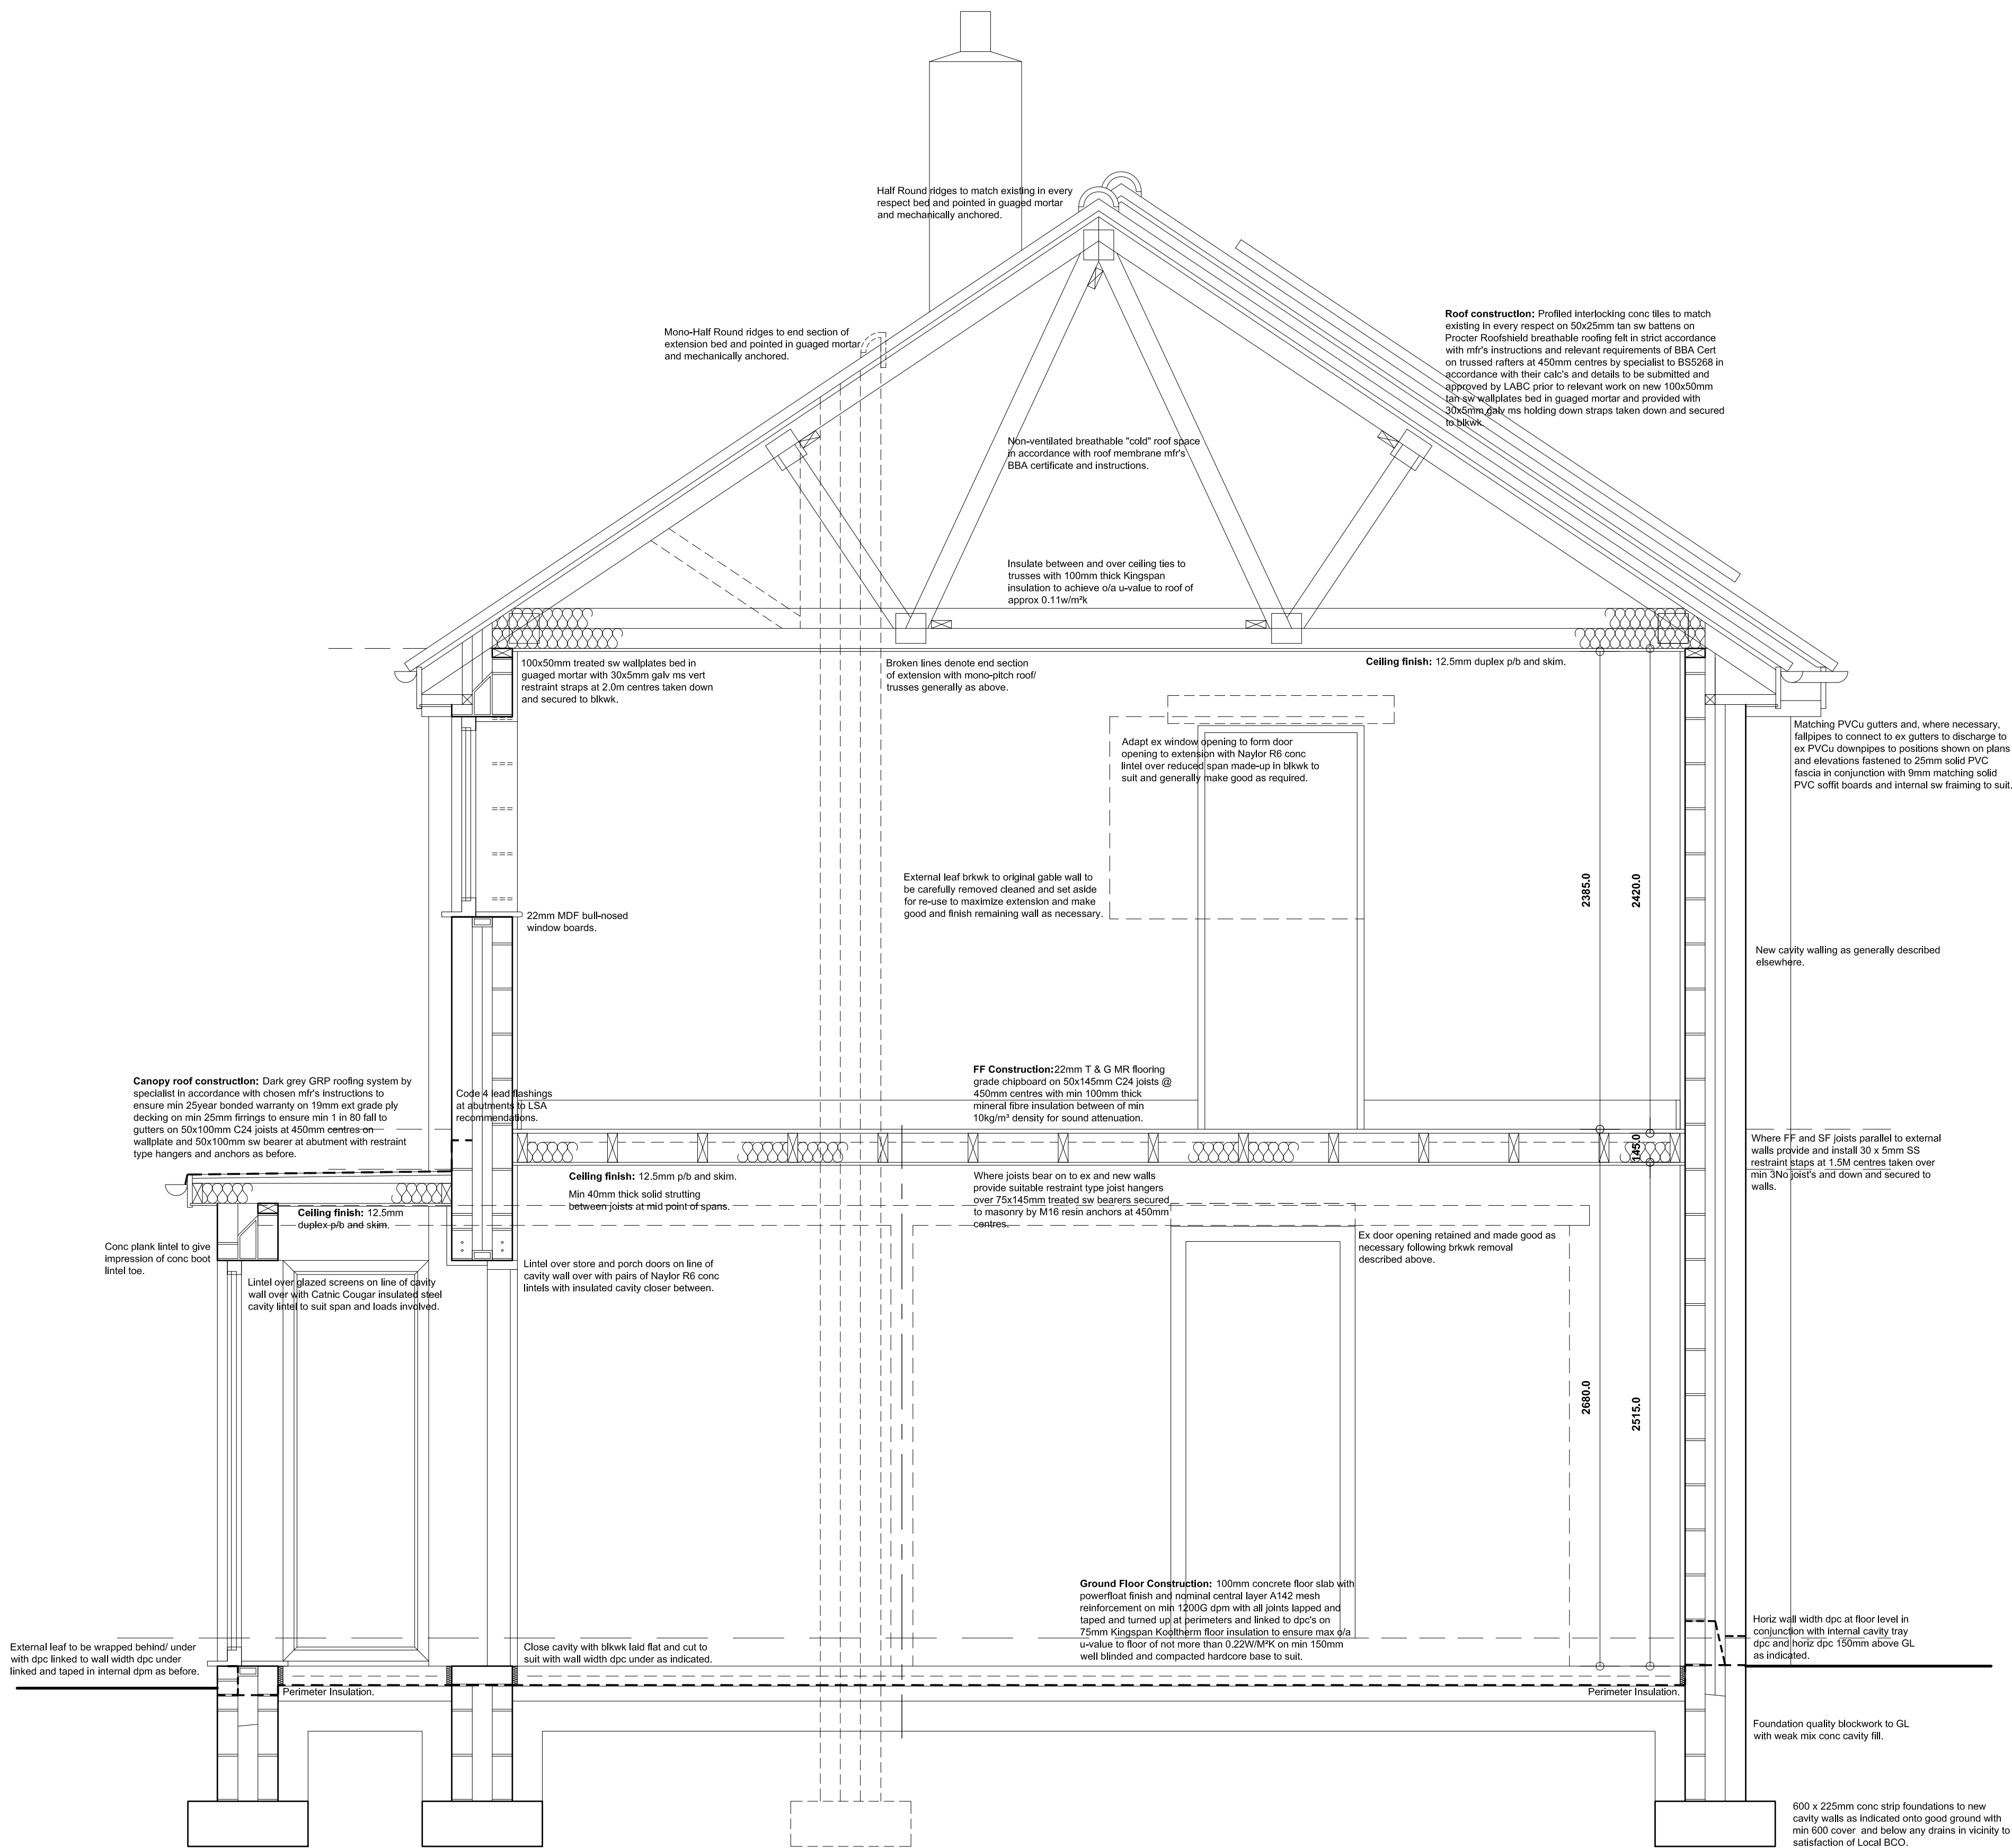

TYPICAL SECTION THRU' EXT'N

Revision	Date	Description
PROPOSED EXTENSION TO, 14 GAITSKELL CLOSE, GOLDTHORPE, ROTHERHAM, S63 9PX.		
DETAILED PROPOSALS 2 Typical Section.		
Mr & Mrs Rich.		
 Building Design Services		
JE Architectural Ltd 23 Windmill Road, Wombwell, Barnsley, S73 8PW. Tel: 01226 754507 Email: jeald@btconnect.com		
This drawing and the copyright is the Architectural Company's property and maybe used or reproduced only by agreement. All Dimensions in Millimetres Unless specified otherwise and subject to verification on site.		
Scale: 1:20 @ A1		Date: AUG 2016
Ref: 201540		Drwg No: 03
0 cm	2 cm	4 cm
0 cm	2 cm	4 cm