




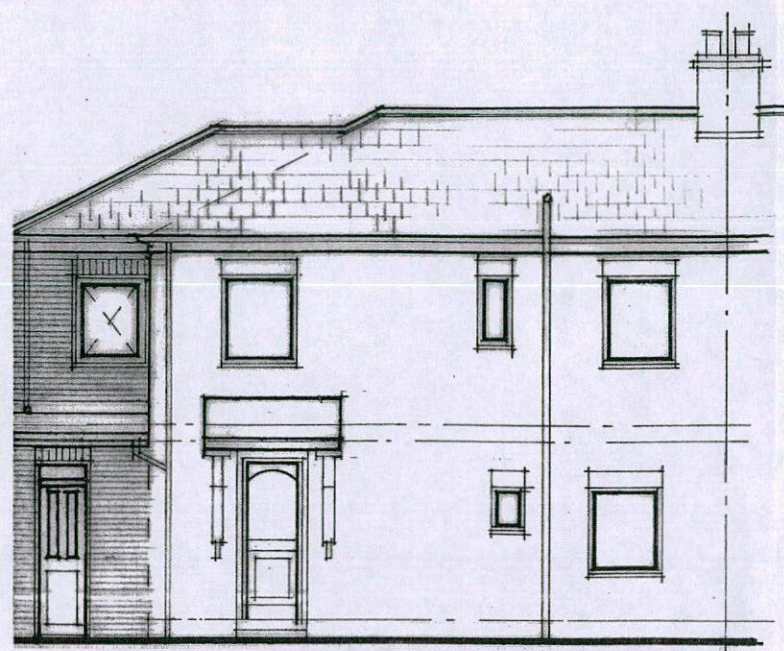


PROP. FRONT ELEVATION (1:100)

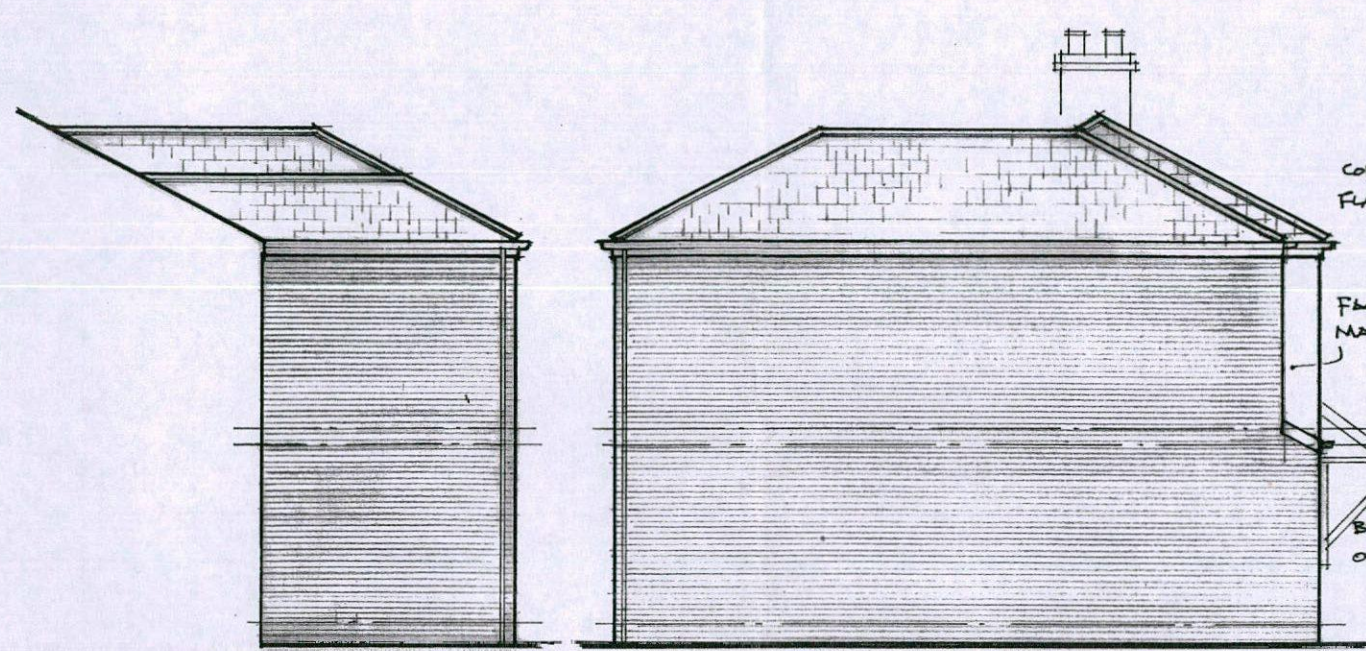


PROP. SIDE ELEVATIONS (1:100)

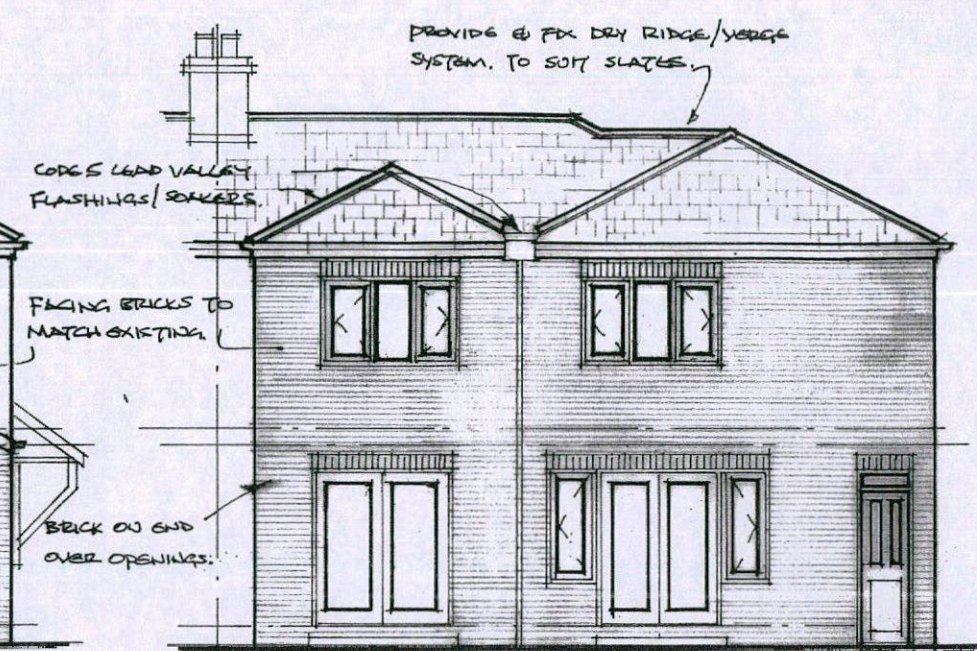


PROP. REAR ELEVATION (1:100)

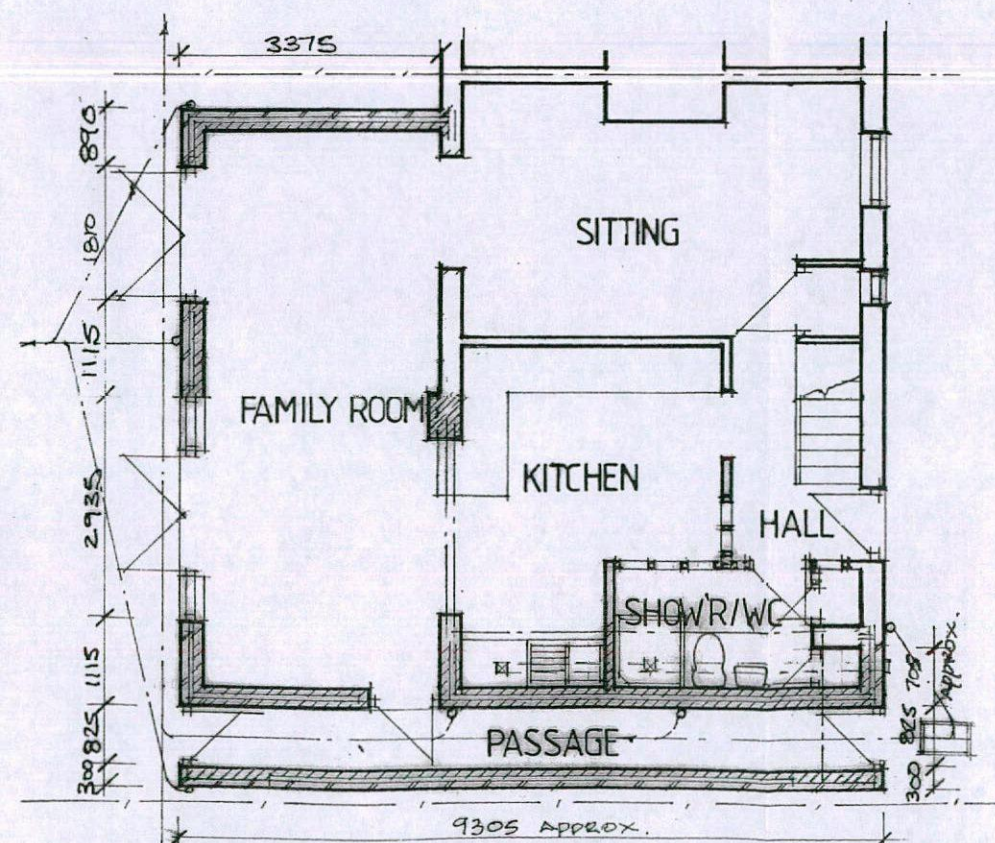

PROP. G.F. PLAN (1:100)

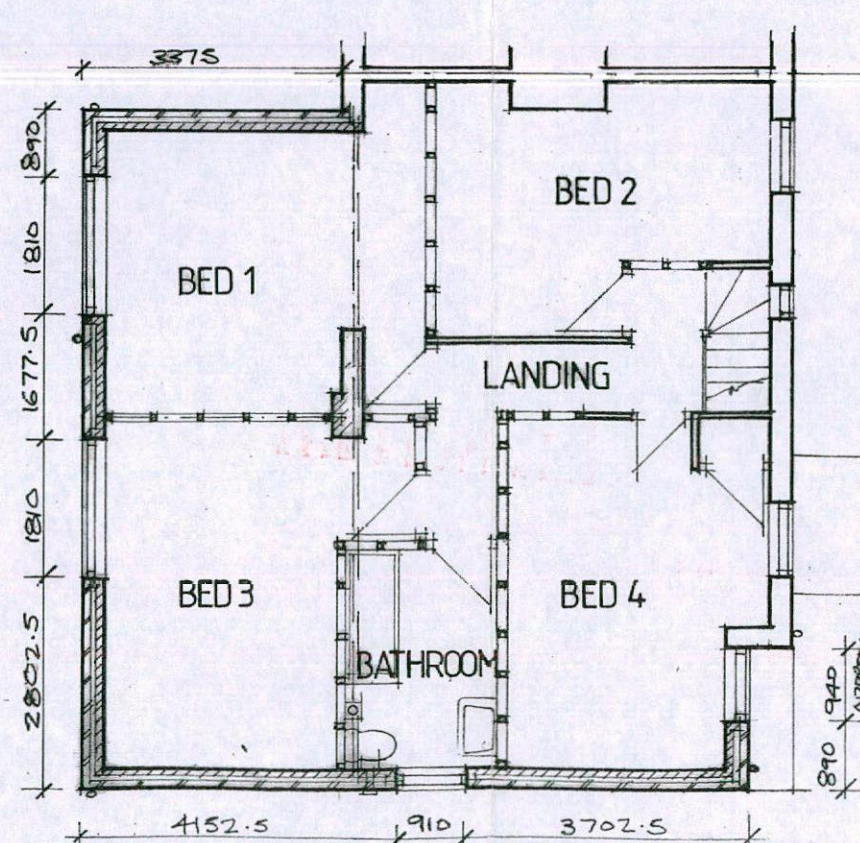

PROP. F.F. PLAN (1:100)

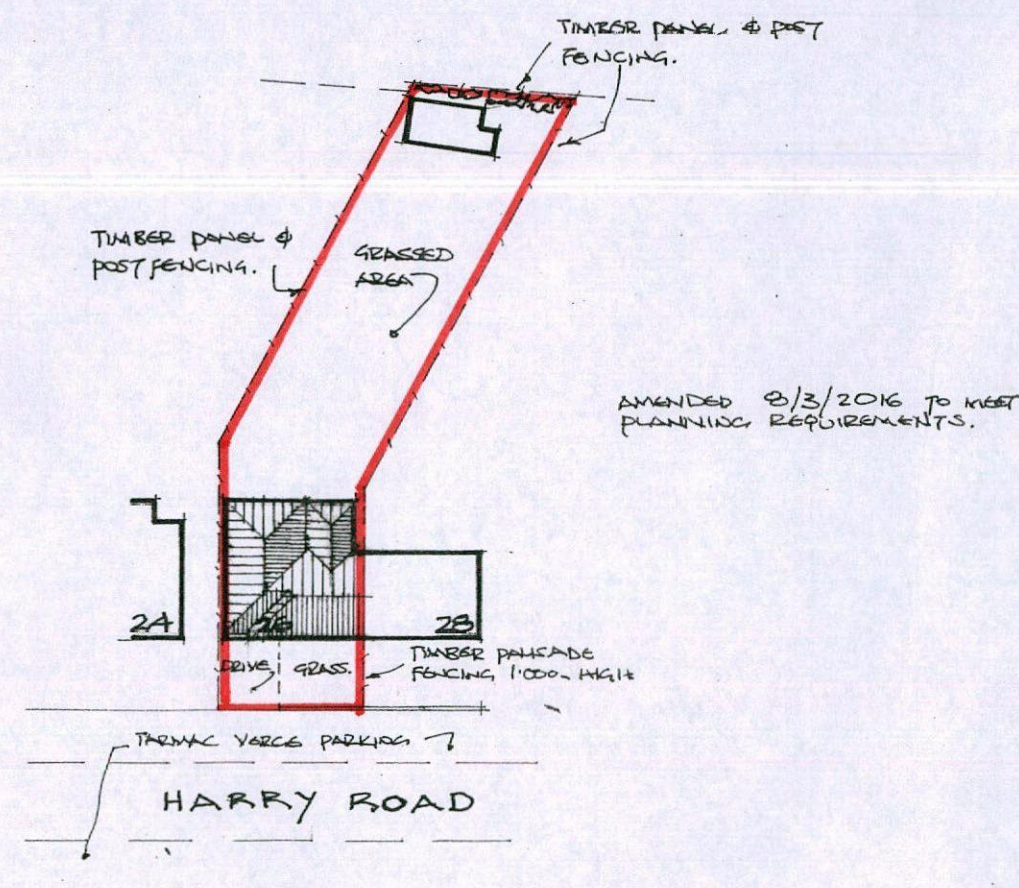

BLOCK PLAN 1/500 approx.