




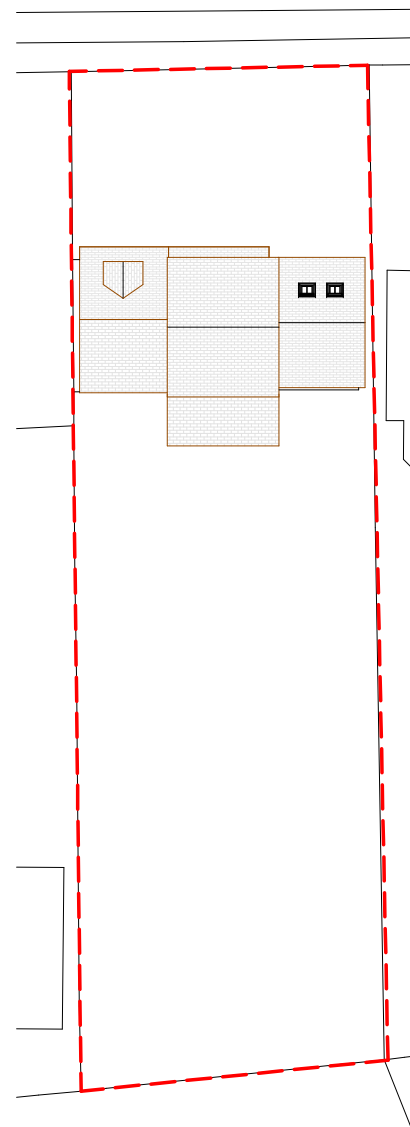

EXISTING BLOCK LAYOUT
1 : 500

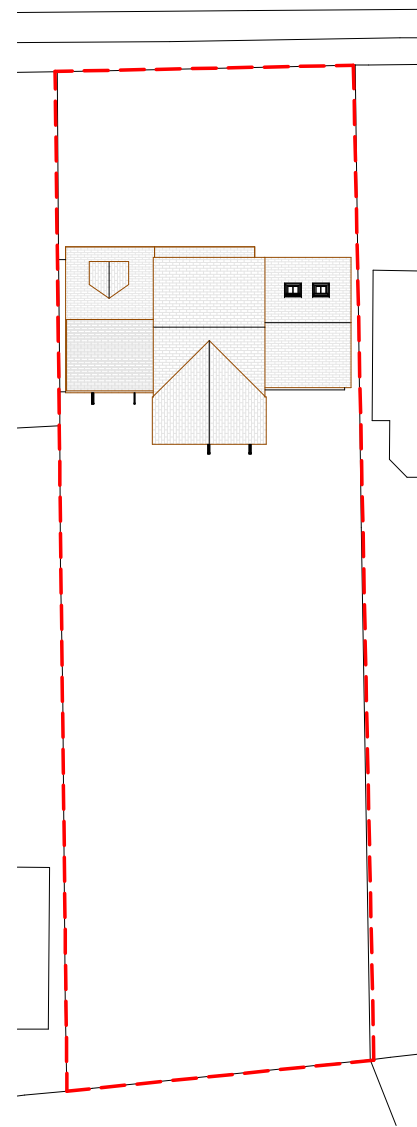

PROPOSED BLOCK LAYOUT
1 : 500

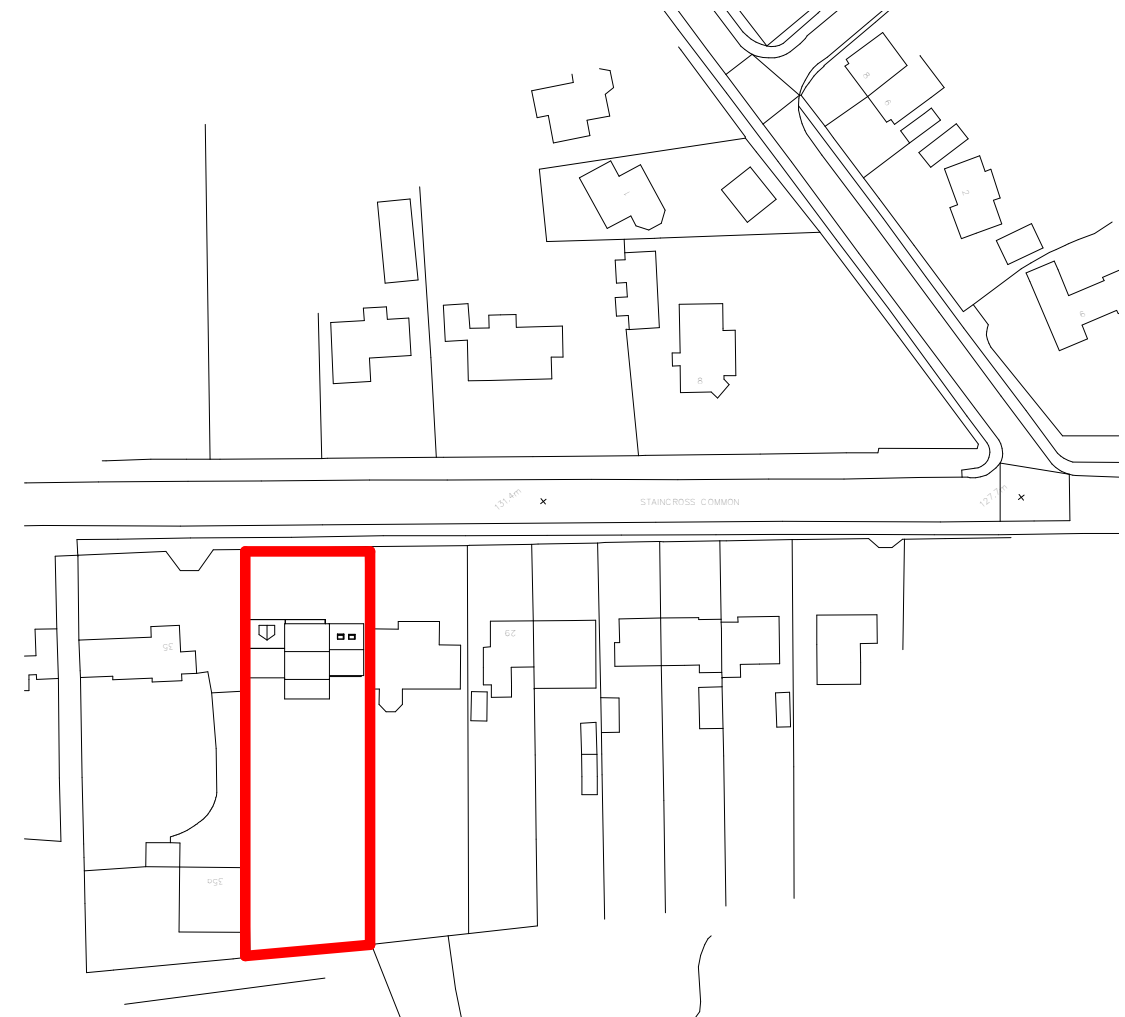

SITE LOCATION PLAN
1 : 1250