


LT SUPER 75 GRANDSTAND - 200 SEATS

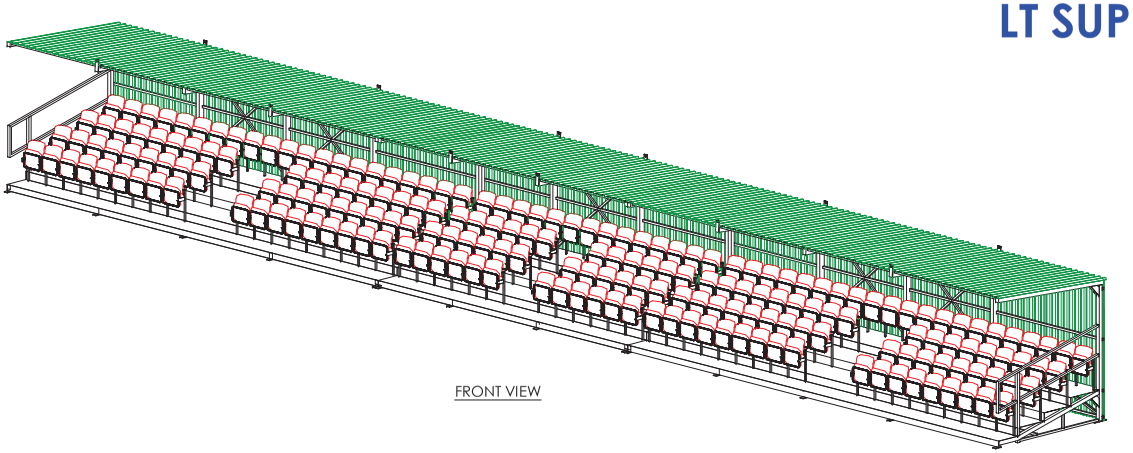


FRONT VIEW

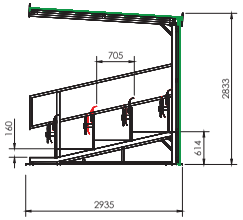


END ELEVATION

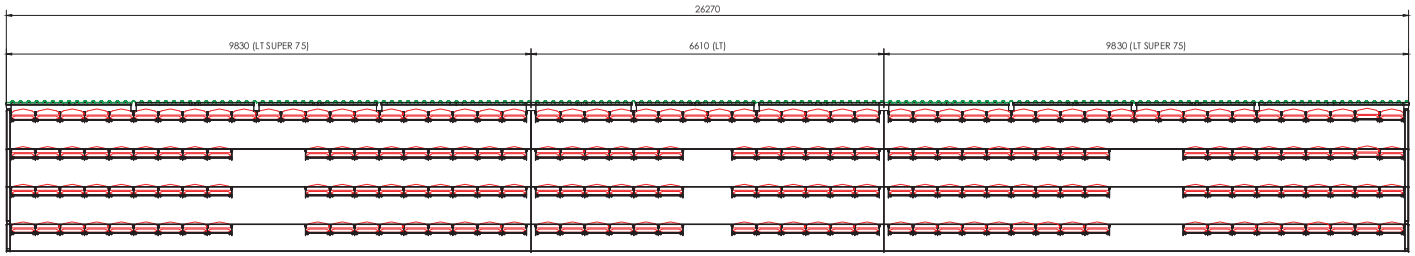

PLAN VIEW (ROOF NOT SHOWN)

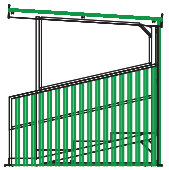

END ELEVATION SHOWING OPTIONAL CLADDING & POLYCARBONATE GLASS

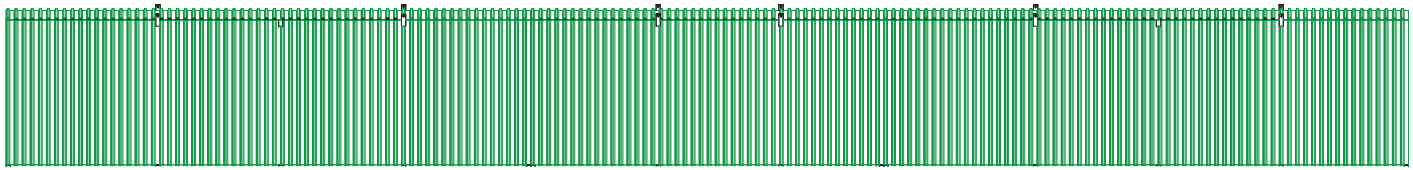

REAR VIEW

SEATING CAPACITY

200 TIERED TIP-UP SEATS

TOTAL EVENT SOLUTIONS

arena GROUP

DRAWN	REVISION	AMENDMENT	DRAWN	DATE	CHECKED
PJO	-	-	-	-	-
DATE: 16-1-08					
CHECKED					
DATE					

THIS DRAWING IS THE PROPERTY OF
ARENA SEATING LTD.
COPYRIGHT IS RESERVED BY THEM AND THE DRAWING IS ISSUED ON THE CONDITION THAT IT IS NOT USED, COPIED, REPRODUCED RETAINED OR DISCLOSED EITHER WHOLLY OR IN PART, BY OR TO ANY UNAUTHORISED PERSONS WITHOUT THE PREVIOUS CONSENT IN WRITING OF ARENA SEATING Ltd.

WRITTEN DIMENSIONS ON THIS DRAWING SHALL HAVE PRECEDENCE OVER SCALED DIMENSIONS.

SEATING RISE: 160mm

IN THE ABSENCE OF SPECIFIC CLIENT LAYOUT CRITERIA WE HAVE BASED OUR DESIGN ON :-

-

IN ACCORDANCE WITH THE LAYOUT CRITERIA INFORMATION PROVIDED BY OUR CLIENTS WE HAVE BASED OUR DESIGN ON :-

-

THE COLOUR OF SEATS USED MAY DIFFER FROM THAT SHOWN ON THIS DRAWING, UNLESS STATED OTHERWISE.

CLIENT:

EVENT: LT SUPER 75 GRANDSTAND

DATE(S):

VENUE:

DRAWING NUMBER	REV.	SCALE
LT SUPER 75	EX 200	1:50@A1

arena SEATING
Arena House . Membury . Lambourn Woodlands
Hungerford . Berkshire . RG17 7TQ . England
T: +44(0)1488 674800 F: +44(0)1488 674822
E: info@arenaseating.com
I: www.arenaseating.com