


EXISTING
ELEVATION

8 THURNW
GRUY
CUDWU
BA

SIDE ELEVATION
EAST

Scale 1:100

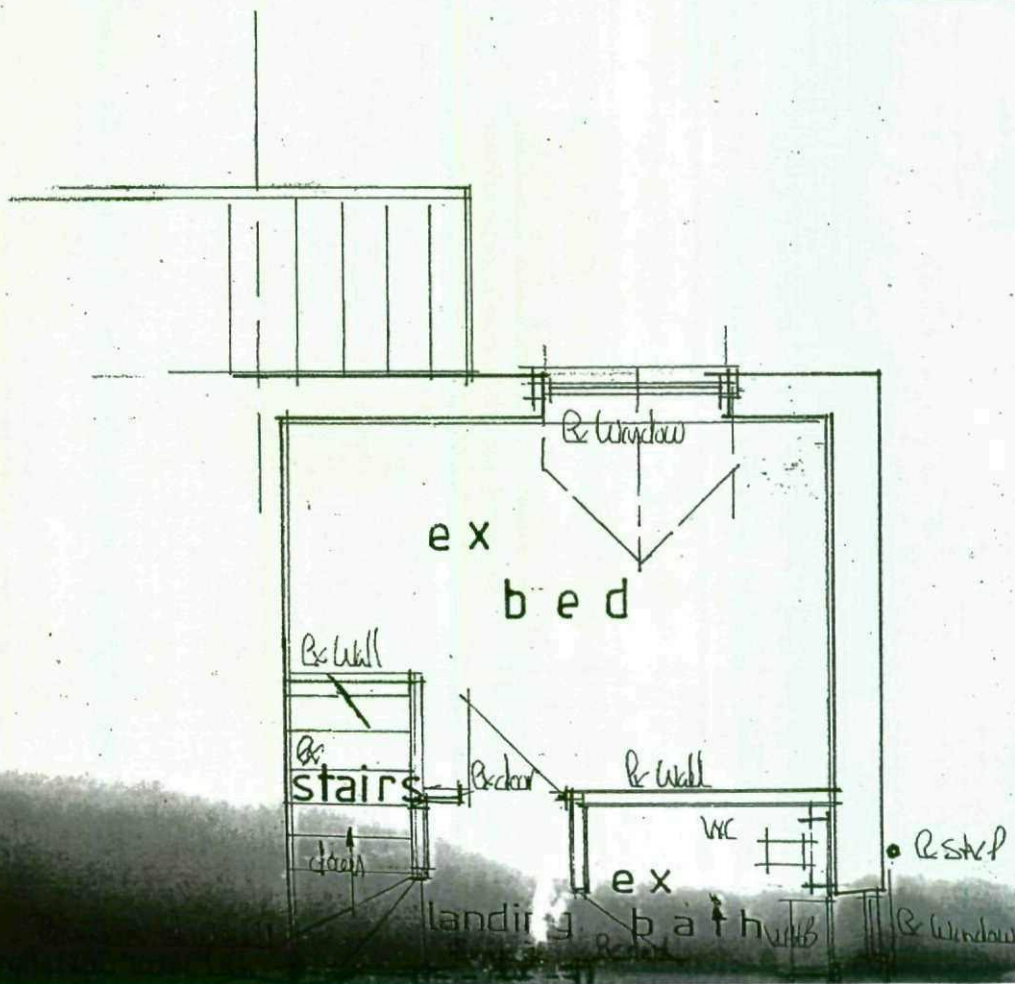



FIRST FLOOR PLAN

Scale 1:50




FRONT ELEVATION

REAR ELEVATION

SIDE


EXISTING
GROUND FLOOR
PLAN

8 THORNWELL GROVE
CUDWORTH
BAKESLEY
Scale 1:50

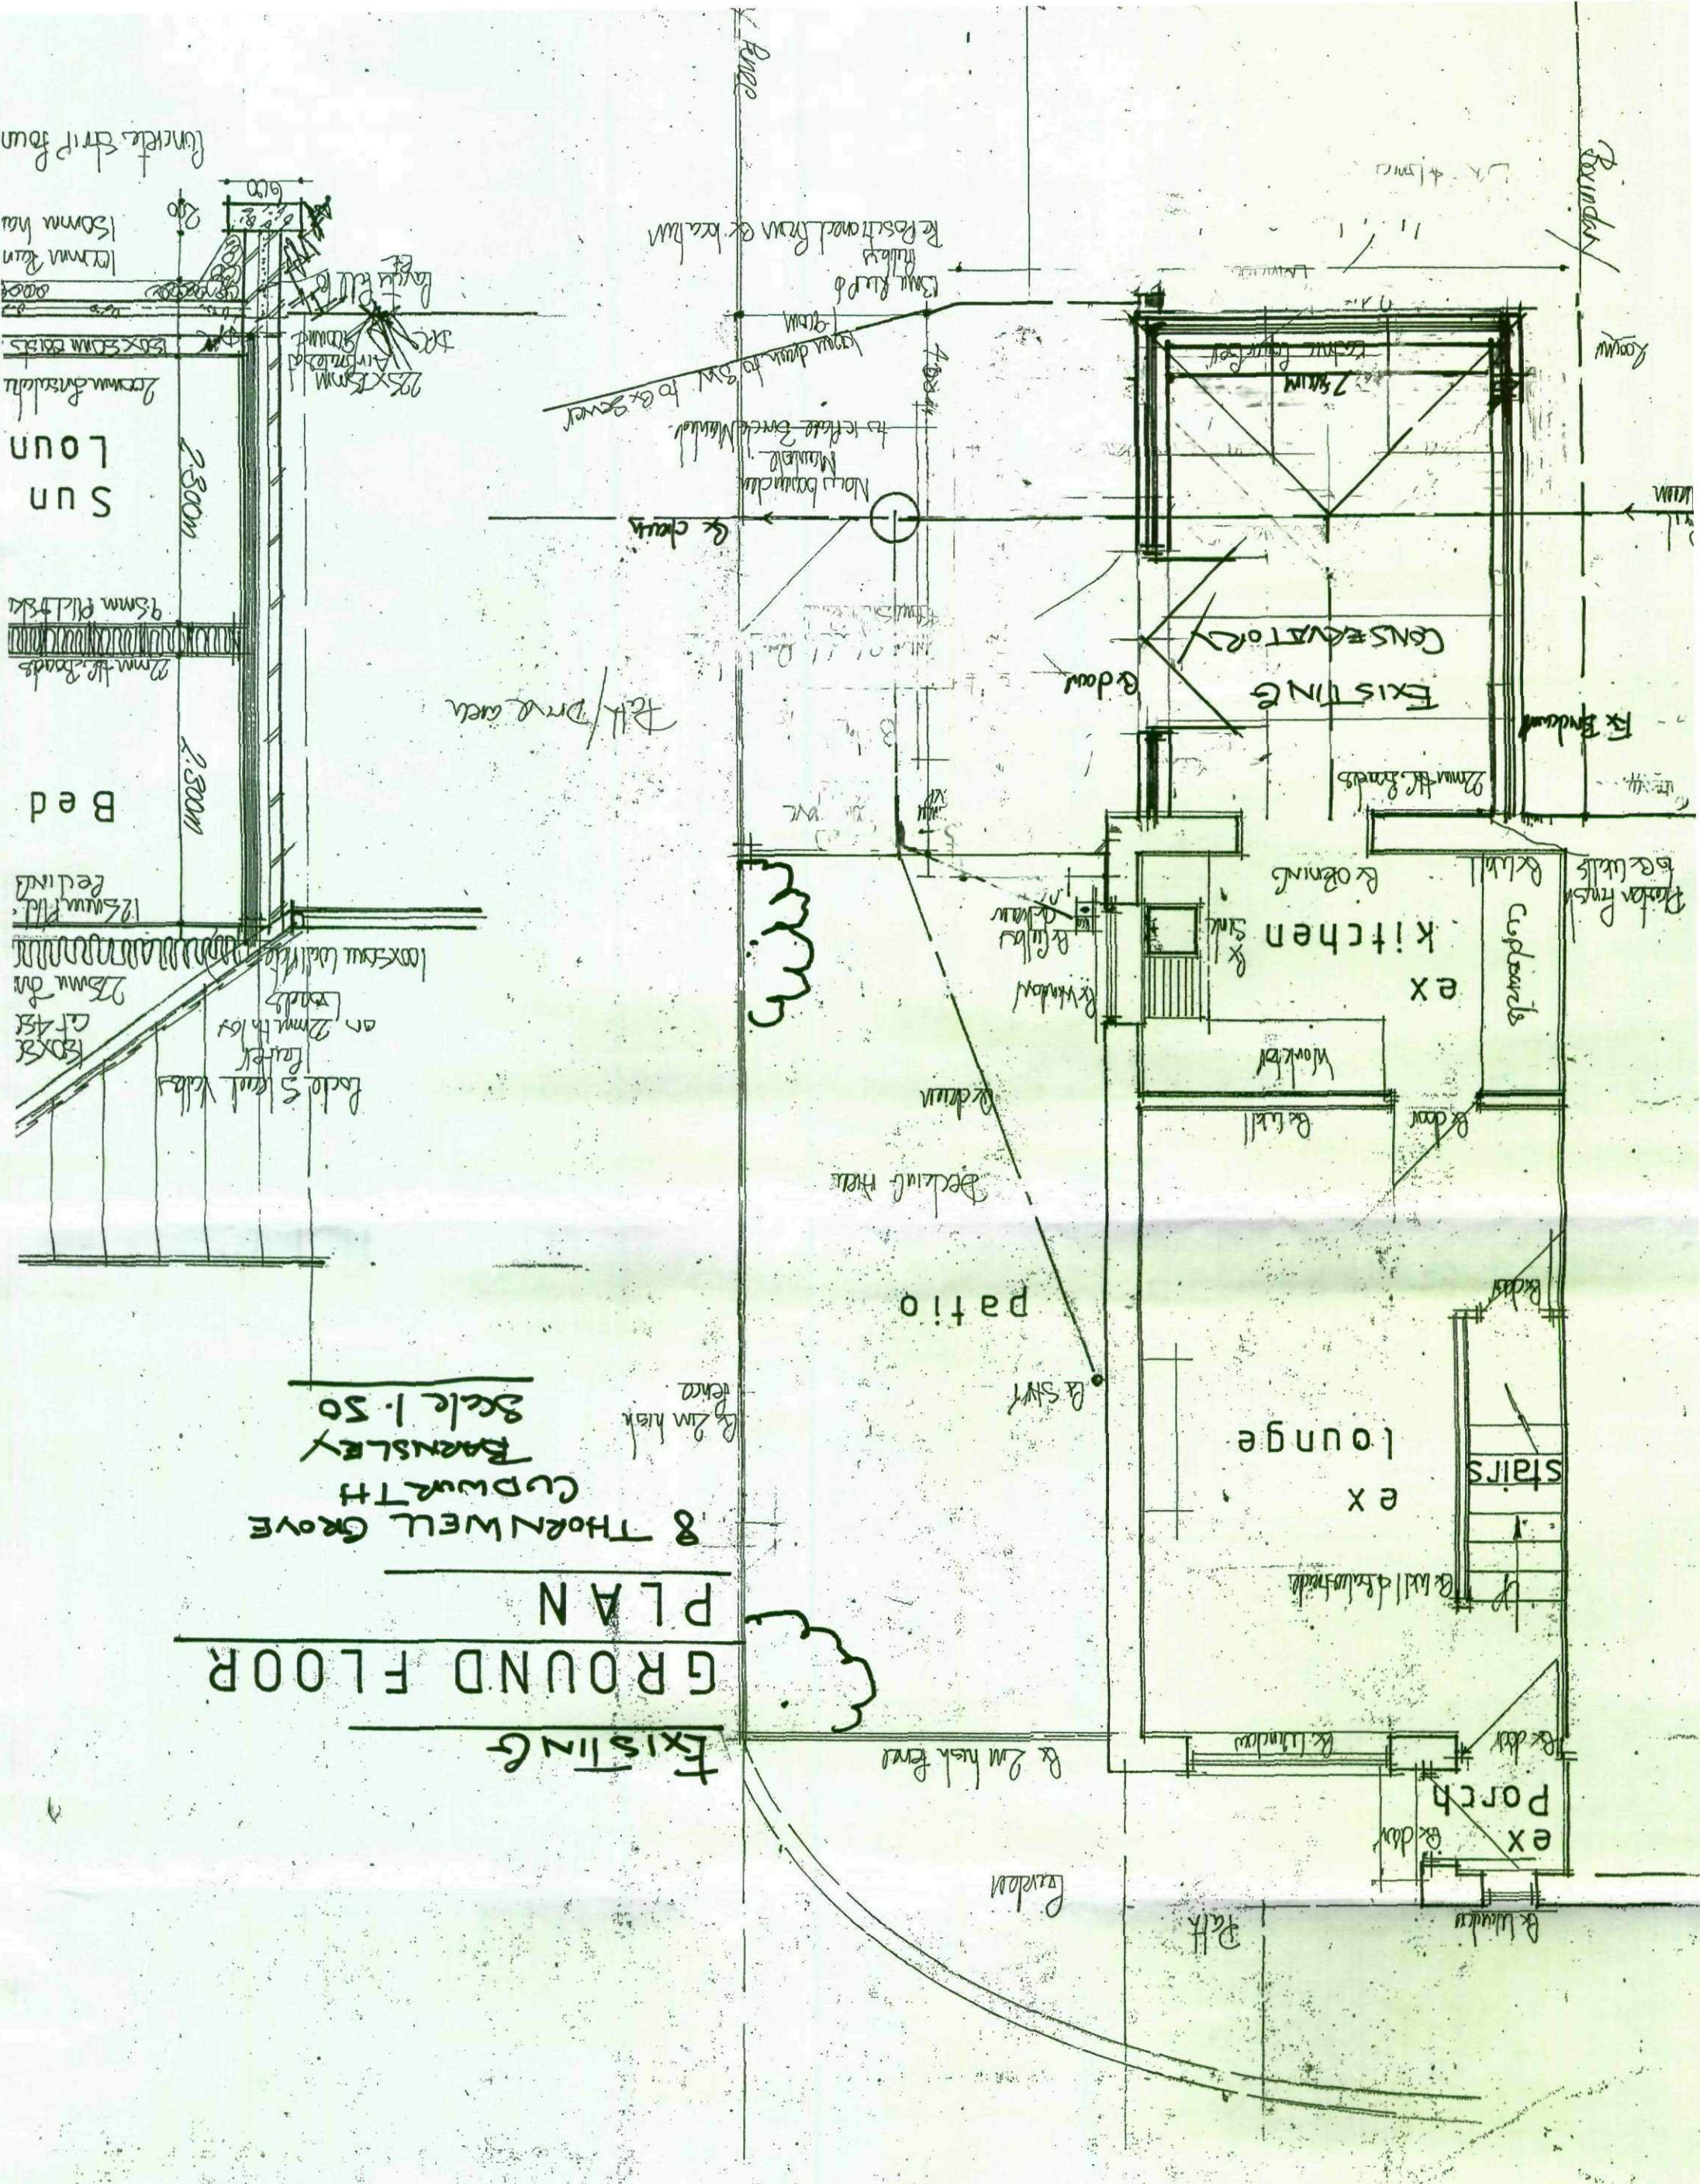


EXISTING ELEVATIONS


8 THORNWELL GROVE
CLIWORTH BAENSLEY

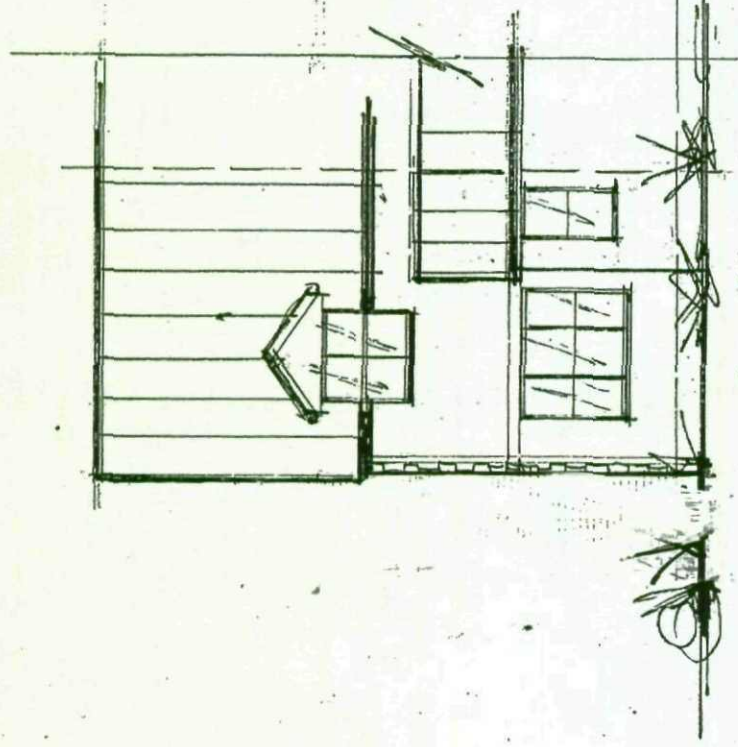

FRONT ELEVATION

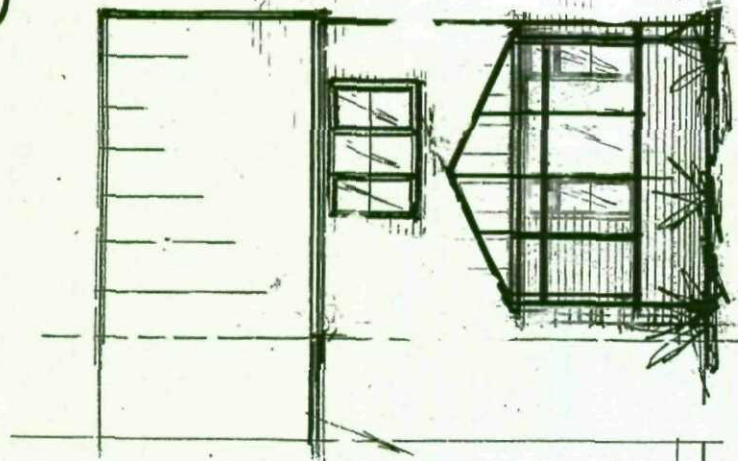

REAR ELEVATION

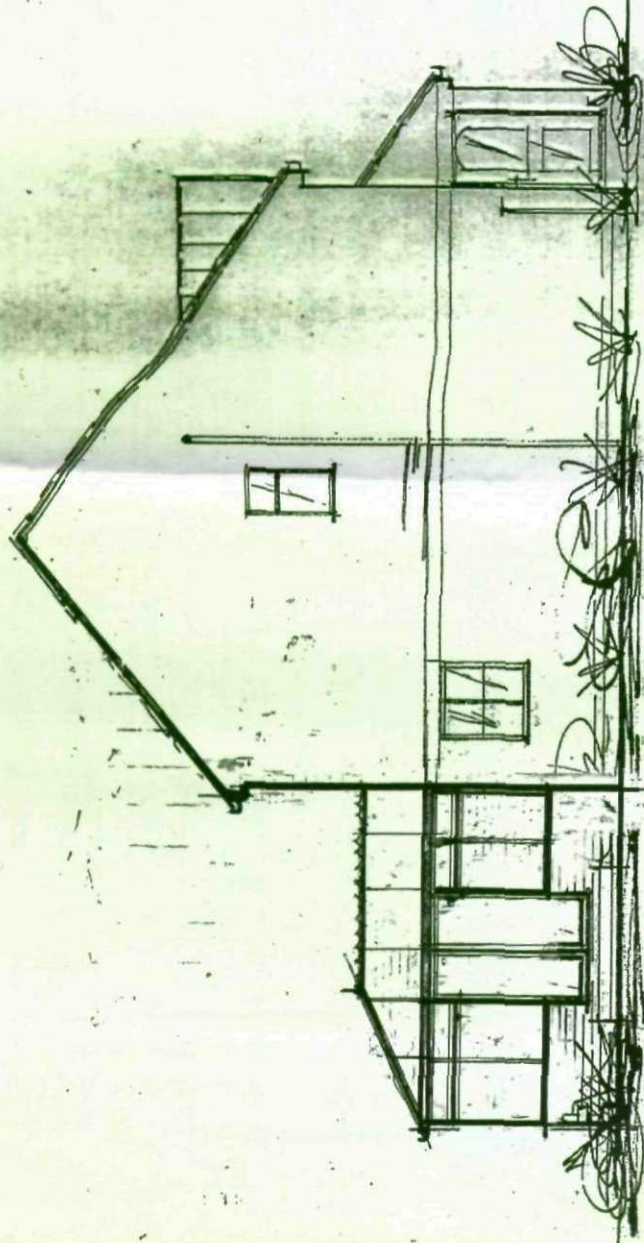

SIDE ELEVATION

WEST

Scale 1:100

