


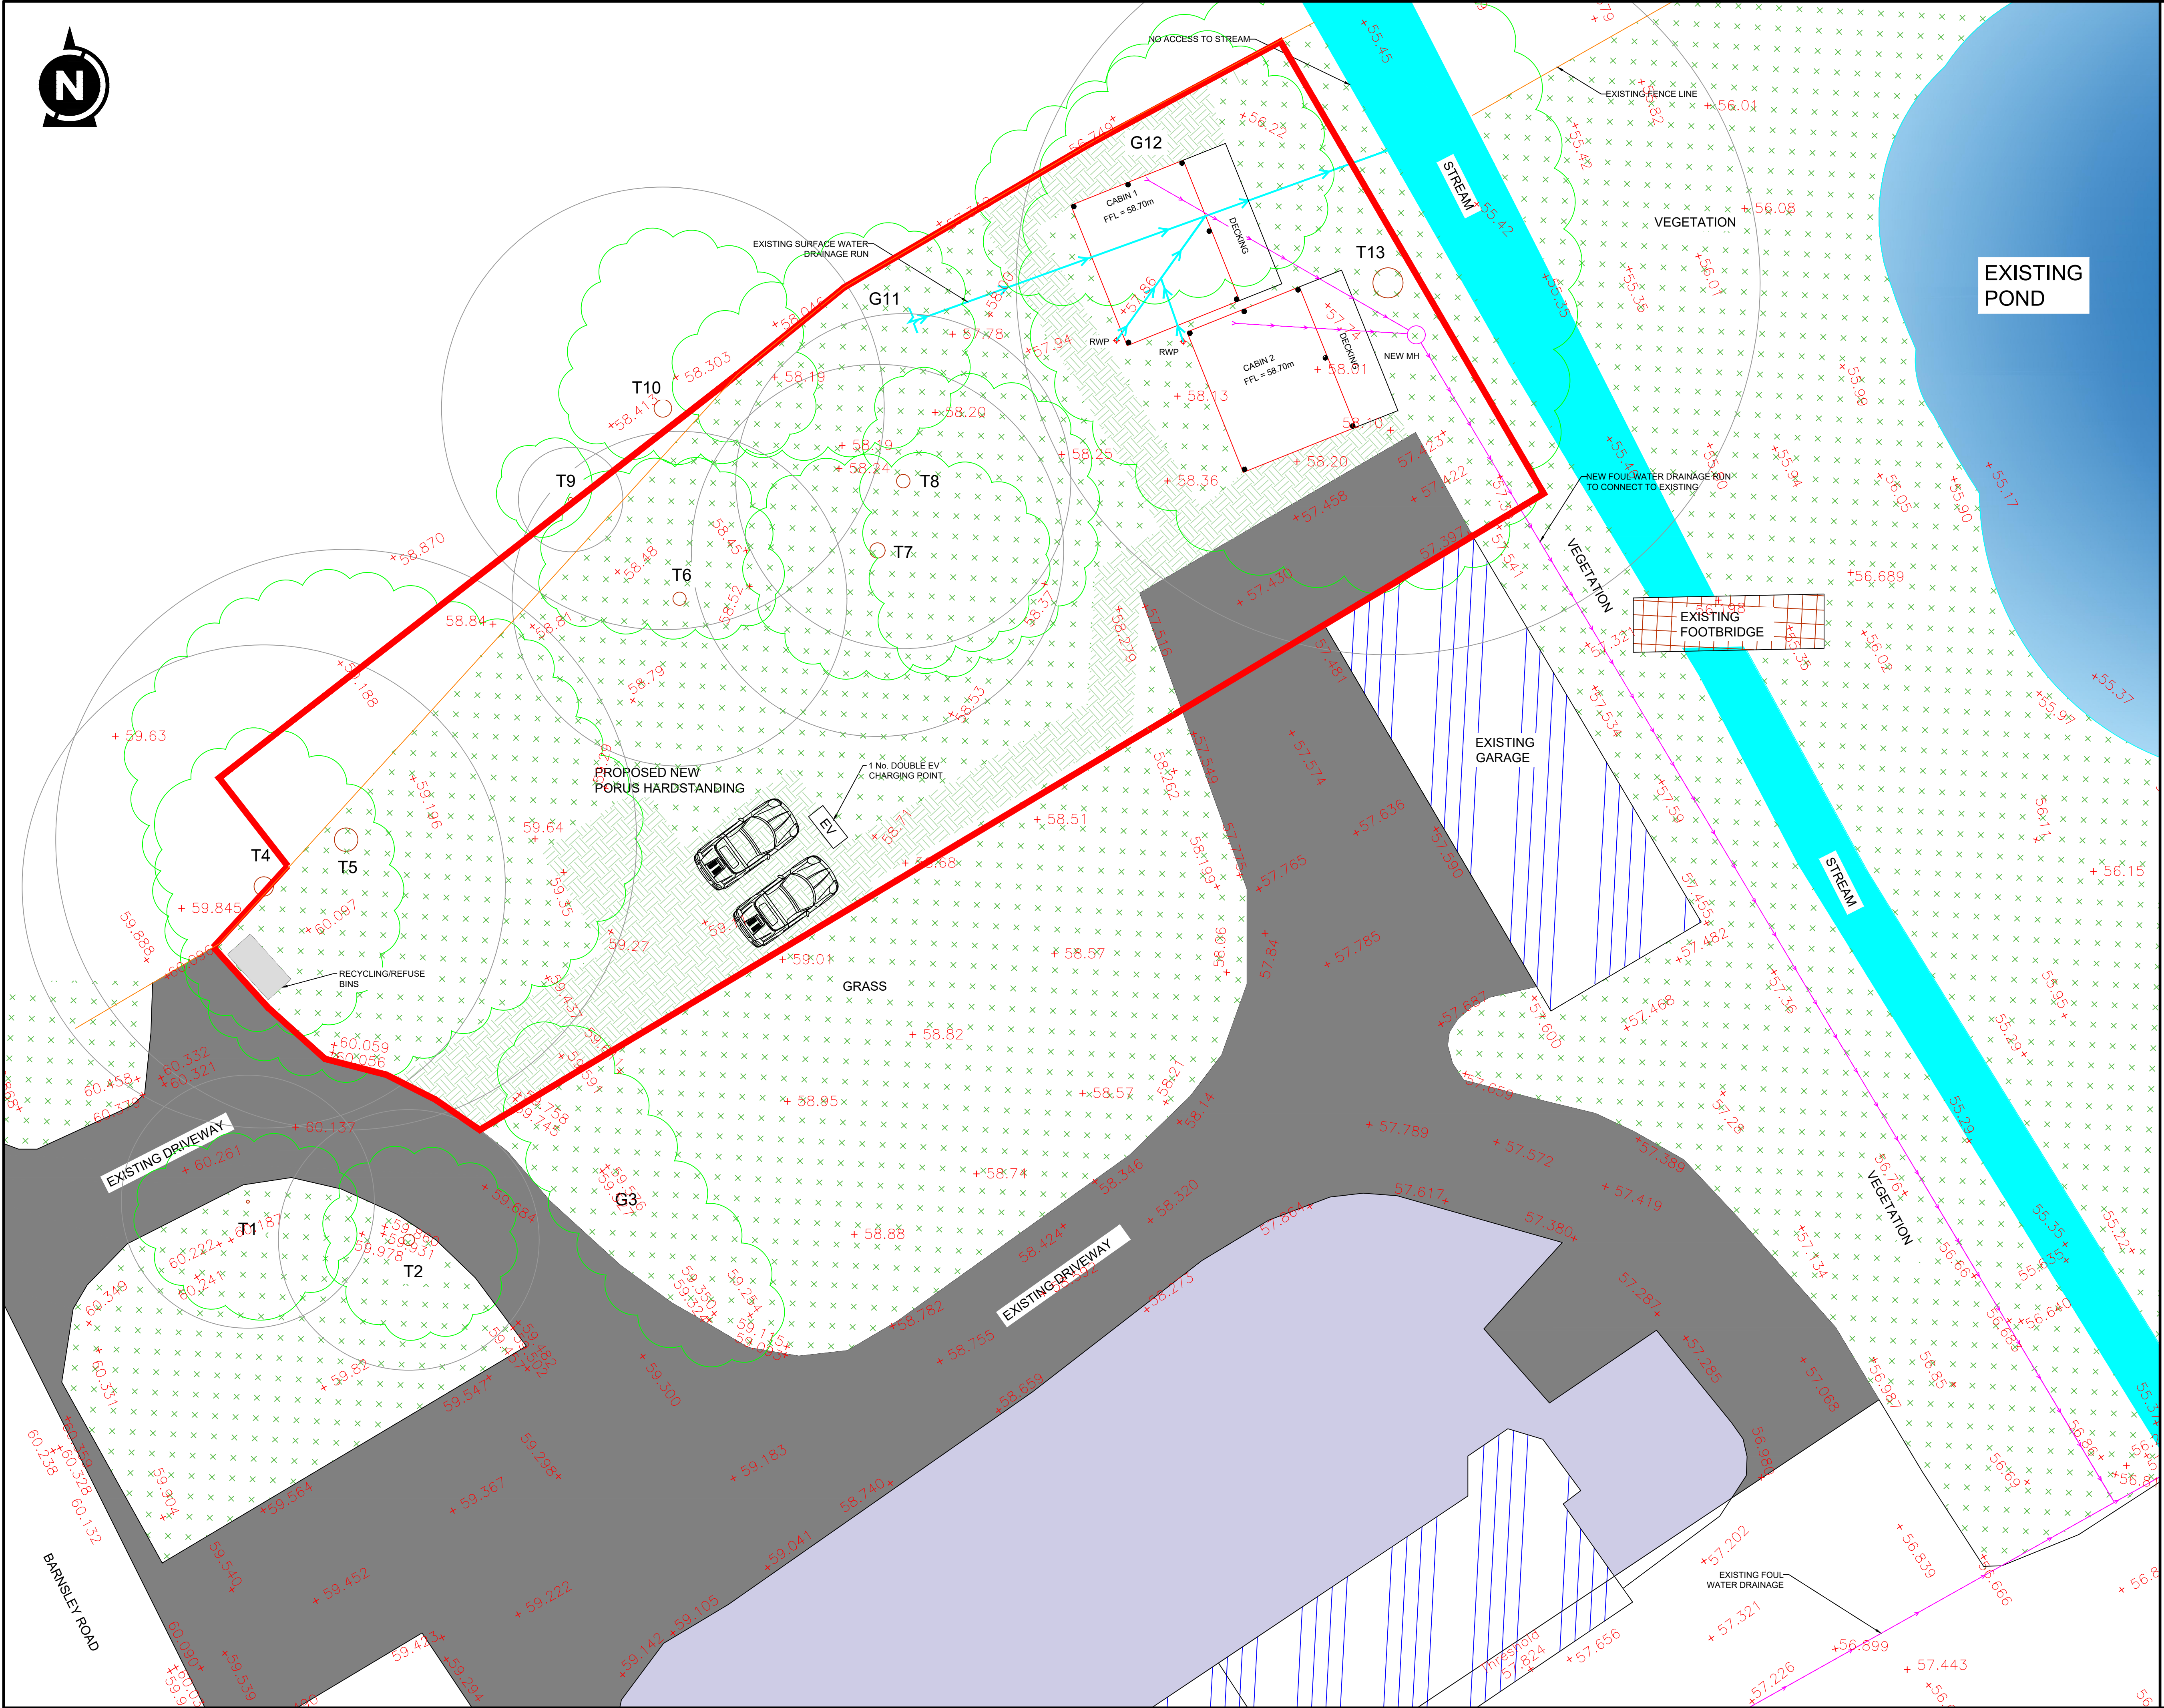

- SITE BOUNDARY
- TREE/TREE GROUP/HEDGE TO BE RETAINED
- TREE/TREE GROUP/HEDGE TO BE REMOVED
- RPA: ROOT PROTECTION AREA
- TREE STEM/TRUNK
- 150mmØ PILE FOUNDATION

IMPORTANT NOTE:
HIGHEST EVER RECORDED
FLOOD LEVEL = 57.3m
FFL OF CABINS = 58.7m

150mmØ STRUCTURAL PILE FOUNDATIONS
USED TO MINIMISE IMPACT ON
SURROUNDING ENVIRONMENT. SEE
DRAWING REF: JW1001-05 FOR FURTHER
INFORMATION.

D	LEVELS ADDED, AND PATHWAY REDUCED TO MINIMISE IMPACT ON TREE ROOTS	31.10.22	JW
C	PILE FOUNDATIONS ADDED TO PLAN	14.07.22	JW
B	HARDSTANDING REDUCED TO LIMIT IMPACT ON TREE ROOTS.	29.09.21	JW
A	SITE LAYOUT AMENDED FOLLOWING ARBORICULTURAL REPORT. CORRECTED TO SHOW NO REMOVAL OF TREES MENTIONED WITHIN REPORT.	29.09.21	JW
REV	DESCRIPTION	DATE	BY

PAUL WOODCOCK	
BENCE FARM CABINS	
SITE LAYOUT	
Project number	JW1001
Date	FEB 2021
Drawn by	JW
Checked by	JW
JW1001-02 - D	
Scale	1: 100