




This drawing should only be used for the purpose for which it is intended. All rights are reserved and it should not be reproduced without written permission. All dimensions should be checked on site and any discrepancies, ambiguities and/or omissions between this drawing and information issued in the accompanying report should be forwarded to this office for clarification before proceeding.

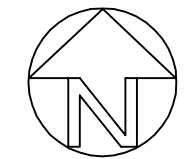

Key:

- Tree Number
- Tree Crown True Shape
- Trees To Be Removed
Broken Black Ring Surrounding Centre
- Tree Quality Assessment
Centre Colours As Below
- Green Centre = High Quality
- Blue Centre = Moderate Quality
- Yellow Centre = Low Quality
- Red Centre = Remove Quality
- Root Protection Area As Shown By The Red Circle Around The Tree
- Position Of Protective Barrier For Demolition Purposes
(Continuous Cyan Line)
- Position Of Protective Barrier
(Continuous Blue Line)
- Ground Protection Measures Required
- Special Construction Methodology Required



**Arboricultural Implication Assessment
Tree Protection Plan (TPP)**

Retained Trees Shown On Proposed
Layout With Protective Measures Indicated
The Countryman Public House,
Park Hollow,
Wombwell, Barnsley

For
Caldecotte Consultants



Unit B10 Durham Dales Centre,
Castle Gardens, Stanhope, Co Durham DL13 2FJ
Tel 0191 3739494 01388 529200 Fax 01388 529200
email info@allabouttrees.co.uk www.allabouttrees.co.uk
Drawn at Durham Office By RB Checked by AW

Scale 1:200 at A1 Date 14.01.09

- Arboricultural Consultants - Chartered Foresters ICF Register Of Consultants - Urban Forestry - Trees & Buildings	Drawing no B
---	------------------------