
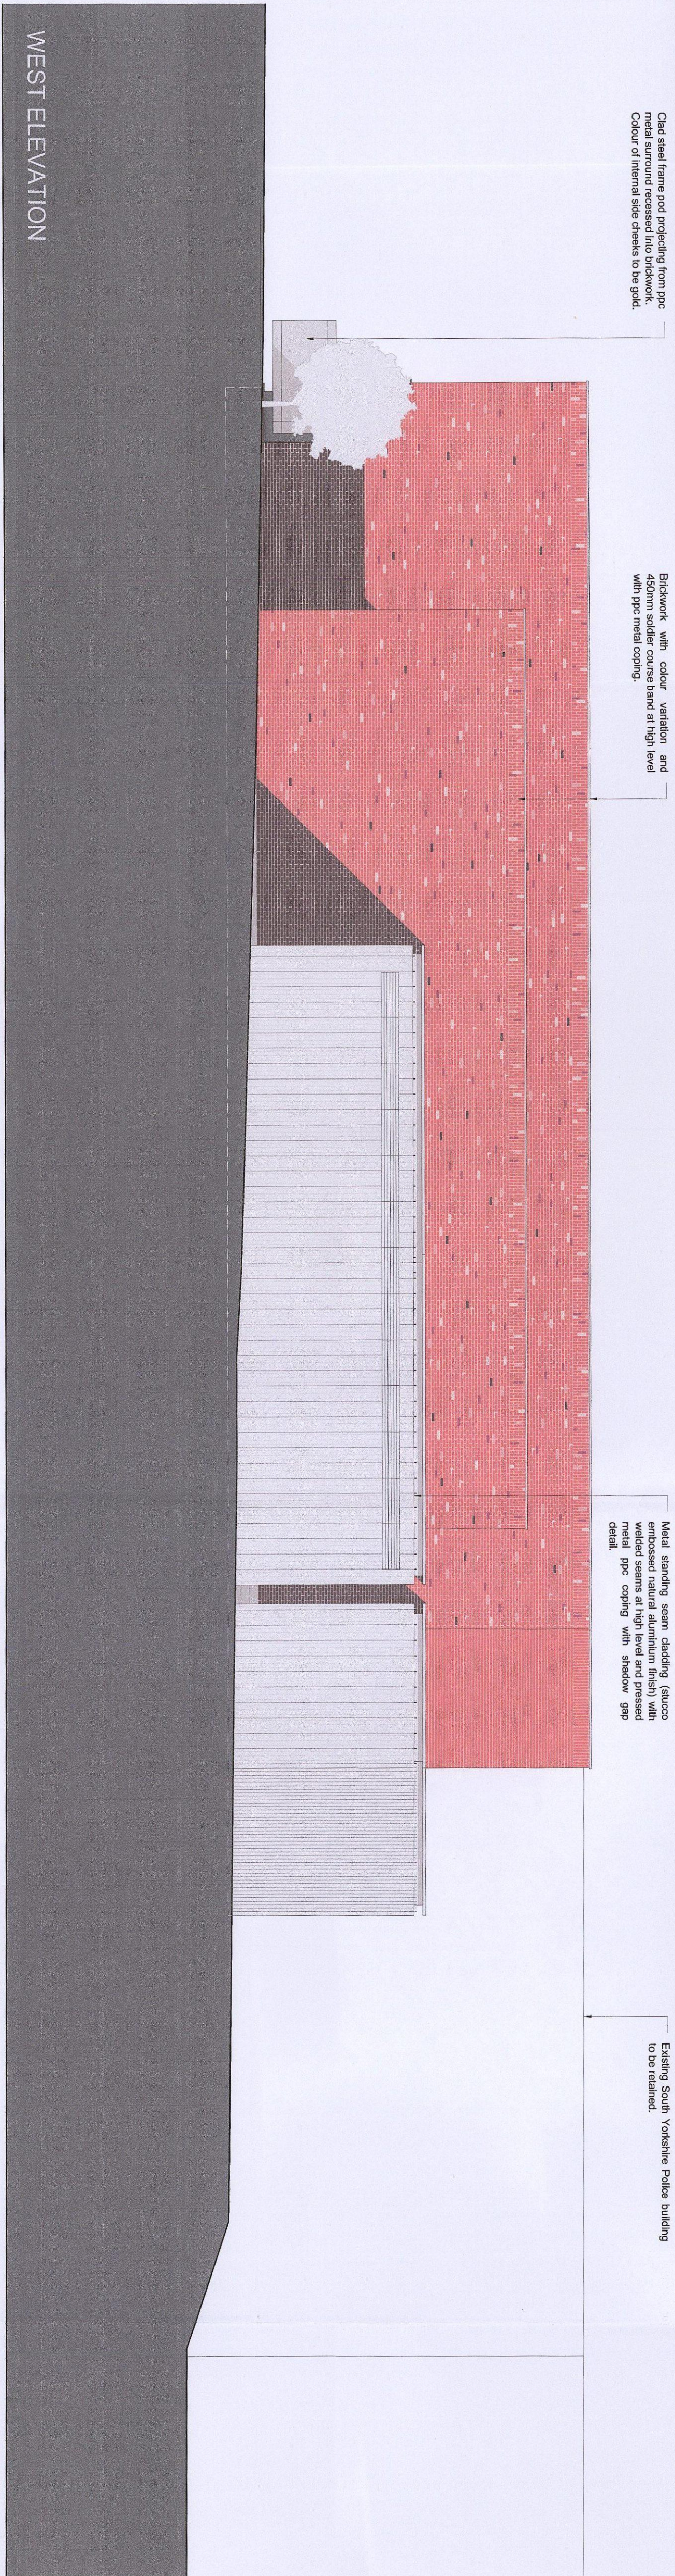


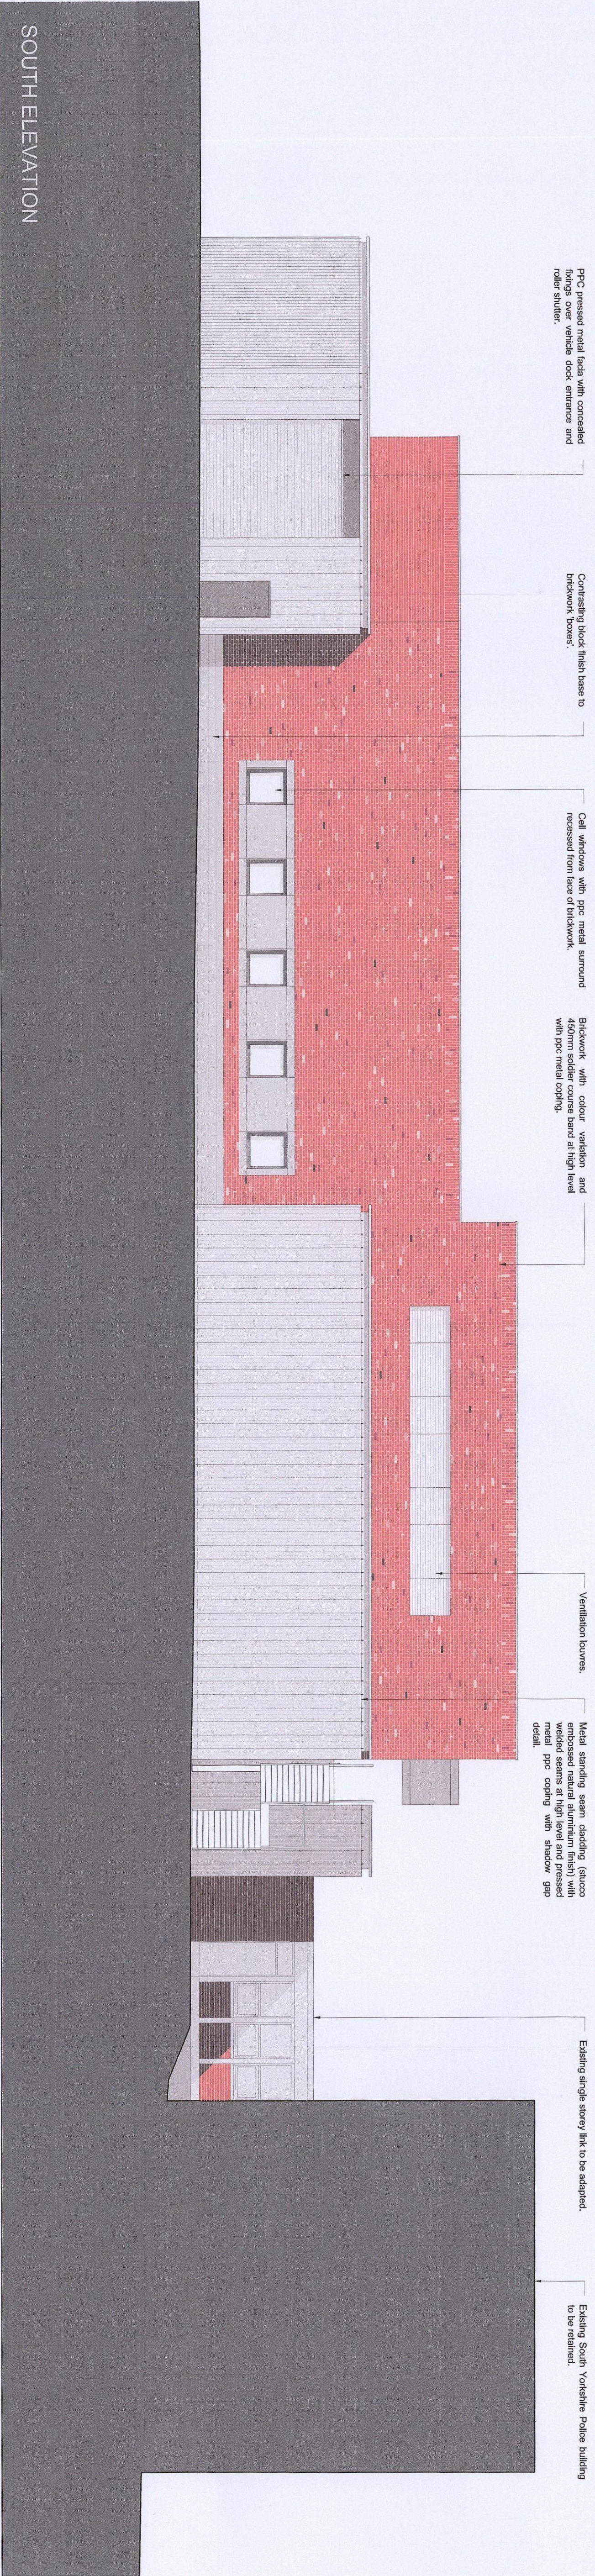

25 SEP 2014
Received By: [Signature]
Original Copy

Issued for:		Date		Location		Scale		Status	
A	10.08.14	Revised to reflect WPC comments.				1:100	@A1	SC	SC
B	11.08.14	Single storey link to be retained. Existing steel cladding. PPC metal coping added to standing seam cladding. Block finish to pavers. PPC metal removed to call windows.				1:100	@A1	SC	SC
C	10.08.14	Soldier course and bolsters added to brick boxes. Shadow gap detail coping added to standing seam cladding.				1:100	@A1	SC	SC

Project/Client:		Project No:		Drawn By:		Date		Status	
South Yorkshire Police		LABR13003900		FB		15.08.14		SC	
Barnsley Custody Suite		121		SC		15.08.14		SC	
Task:		S		Scale:		1:100		@A1	
Drawing:		Proposed Elevations - Sheet 2		Drawn By:		FB		15.08.14	
Checked By:		SC		Date:		15.08.14		SC	