




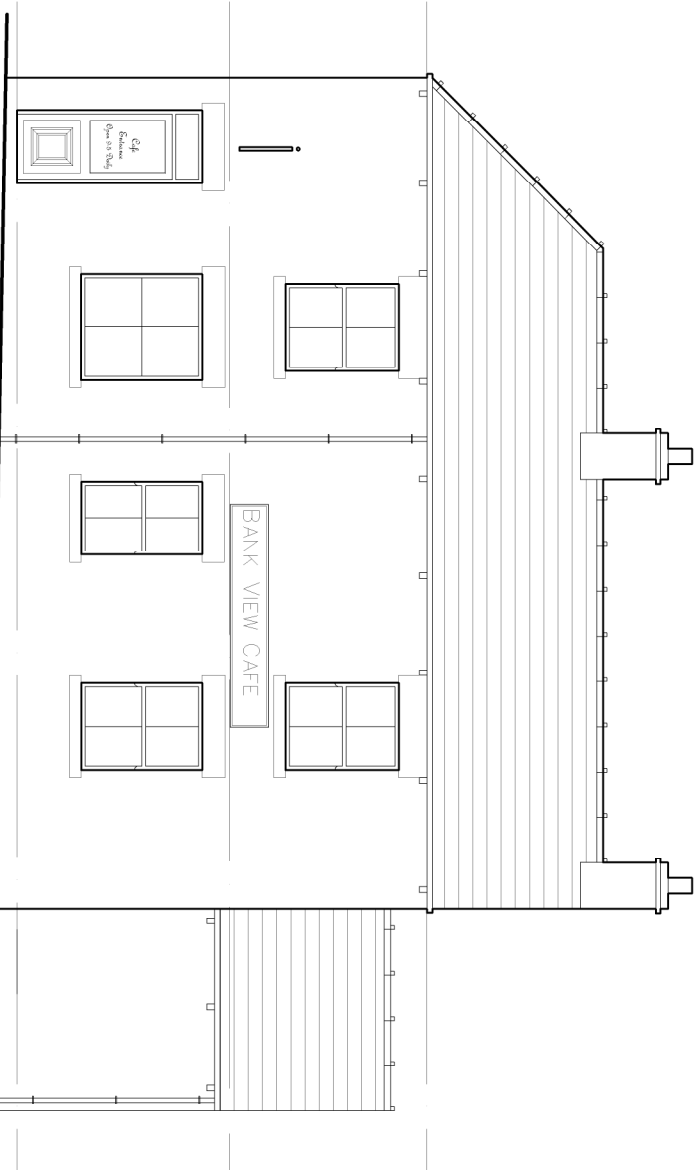


FRONT ELEVATION
AS EXISTING

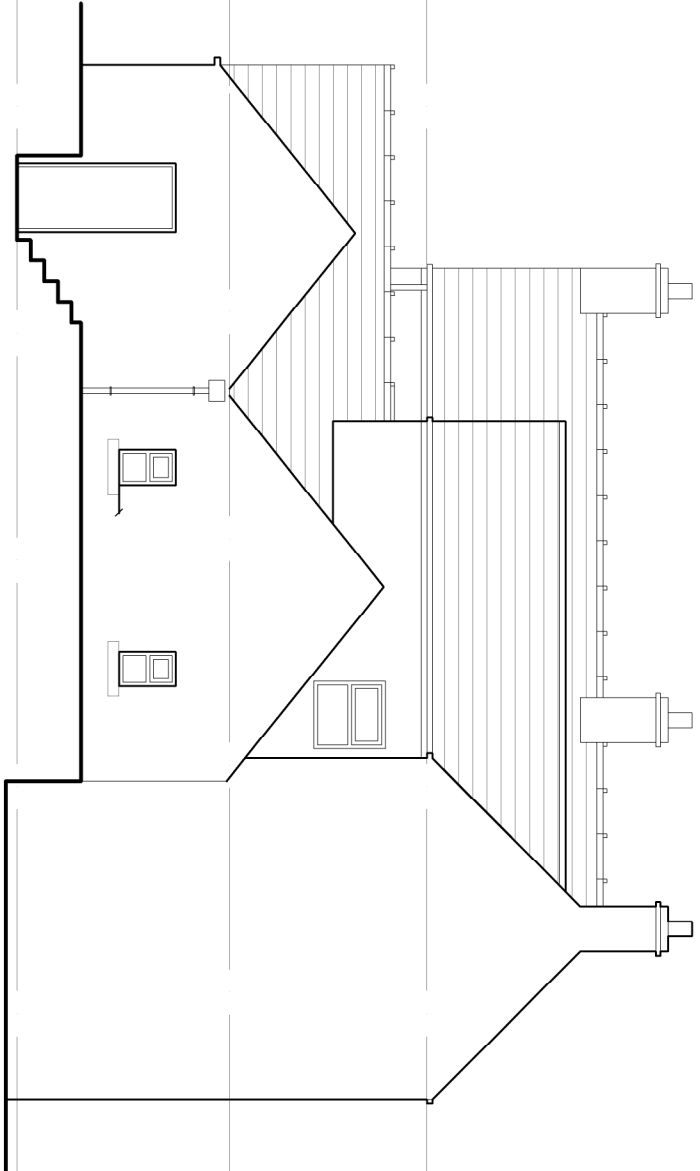


REAR ELEVATION
AS EXISTING

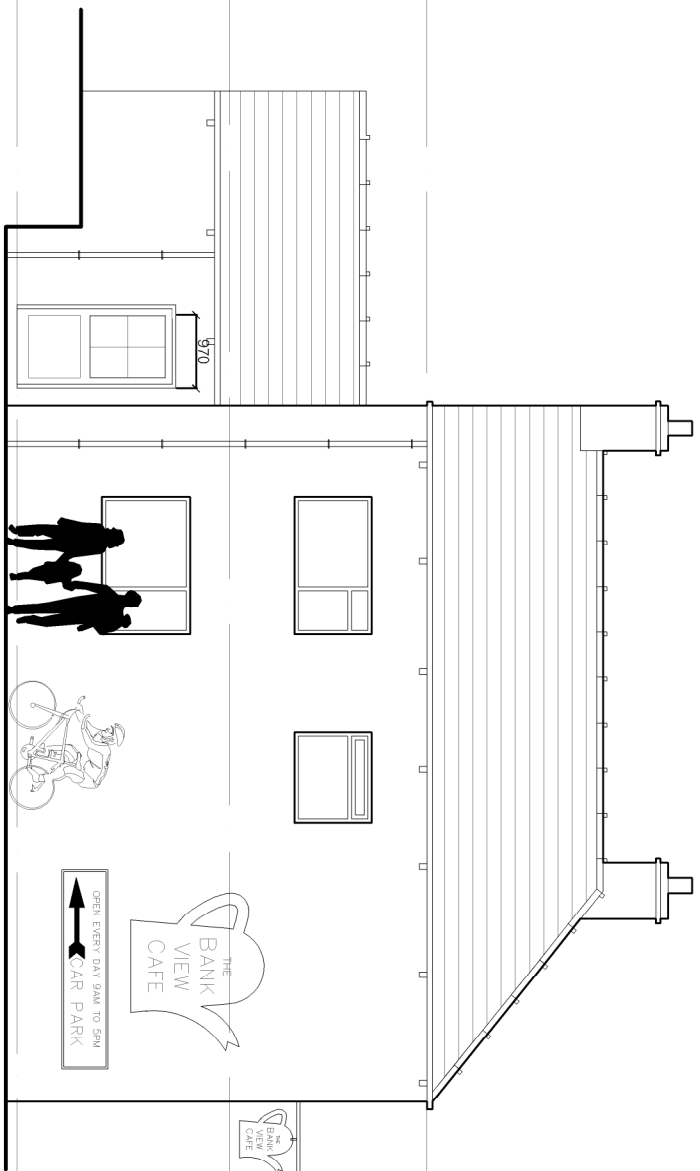


SIDE ELEVATION
AS EXISTING

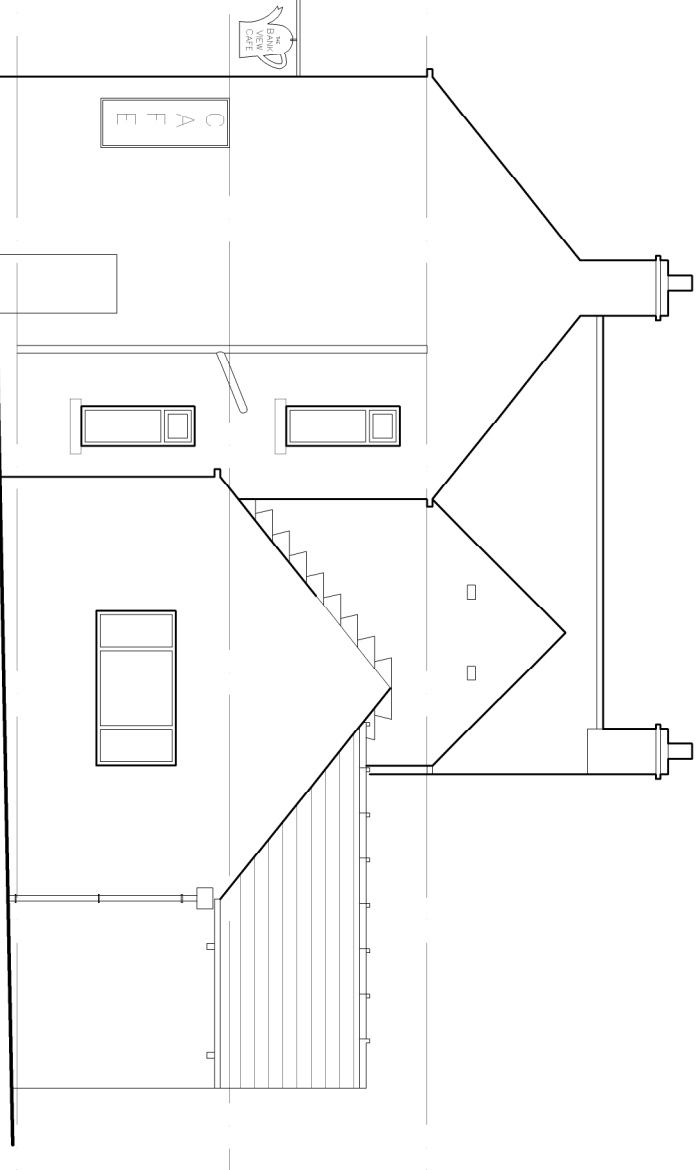


SIDE ELEVATION
AS EXISTING

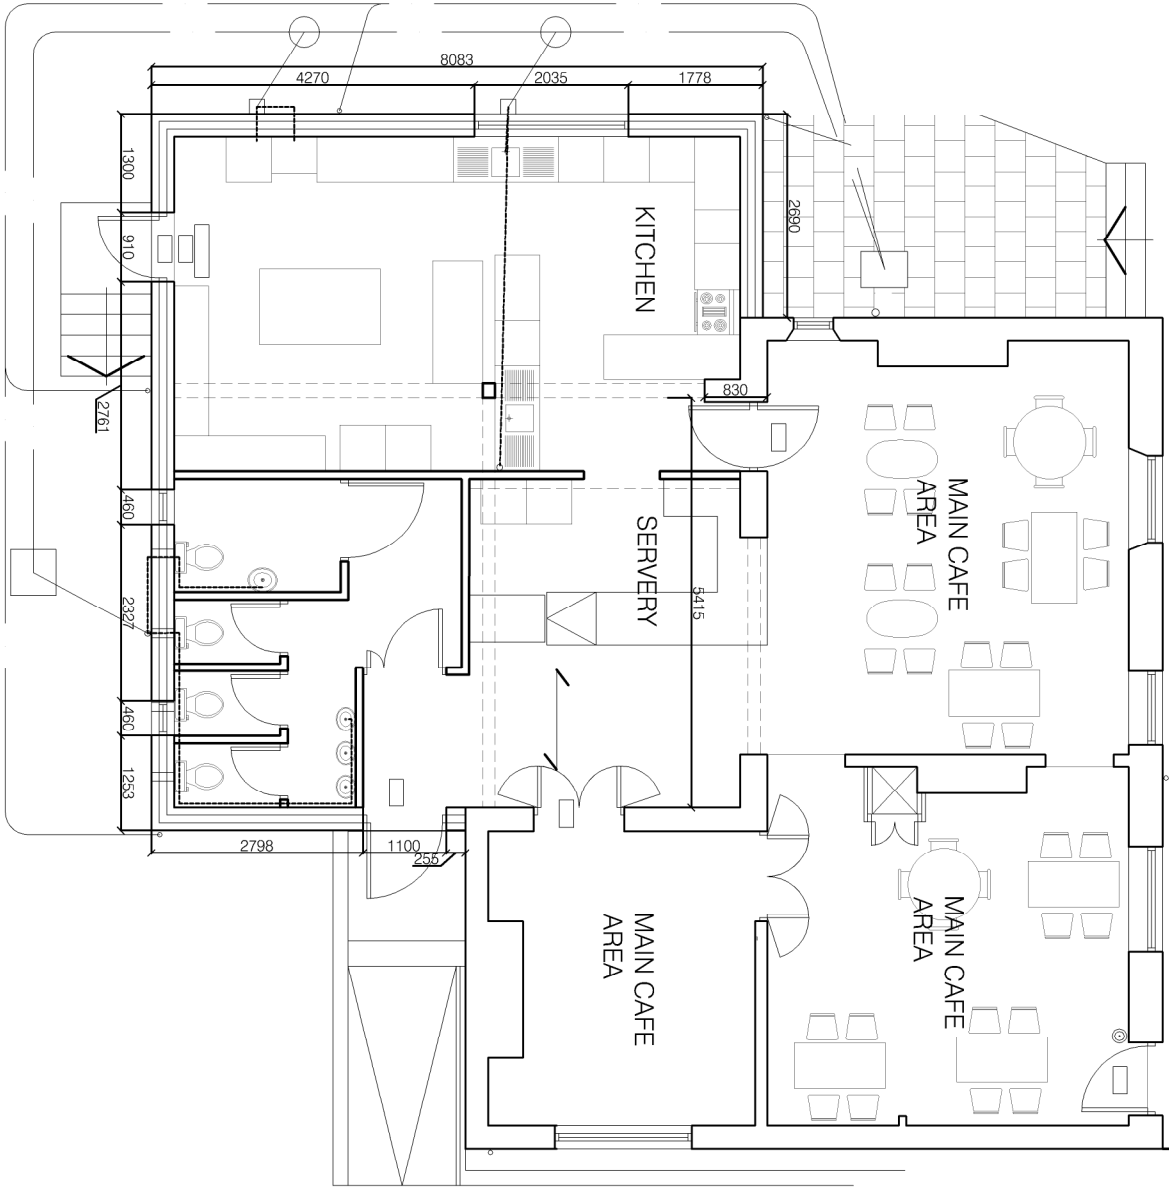


GROUND FLOOR LAYOUT AS
EXISTING

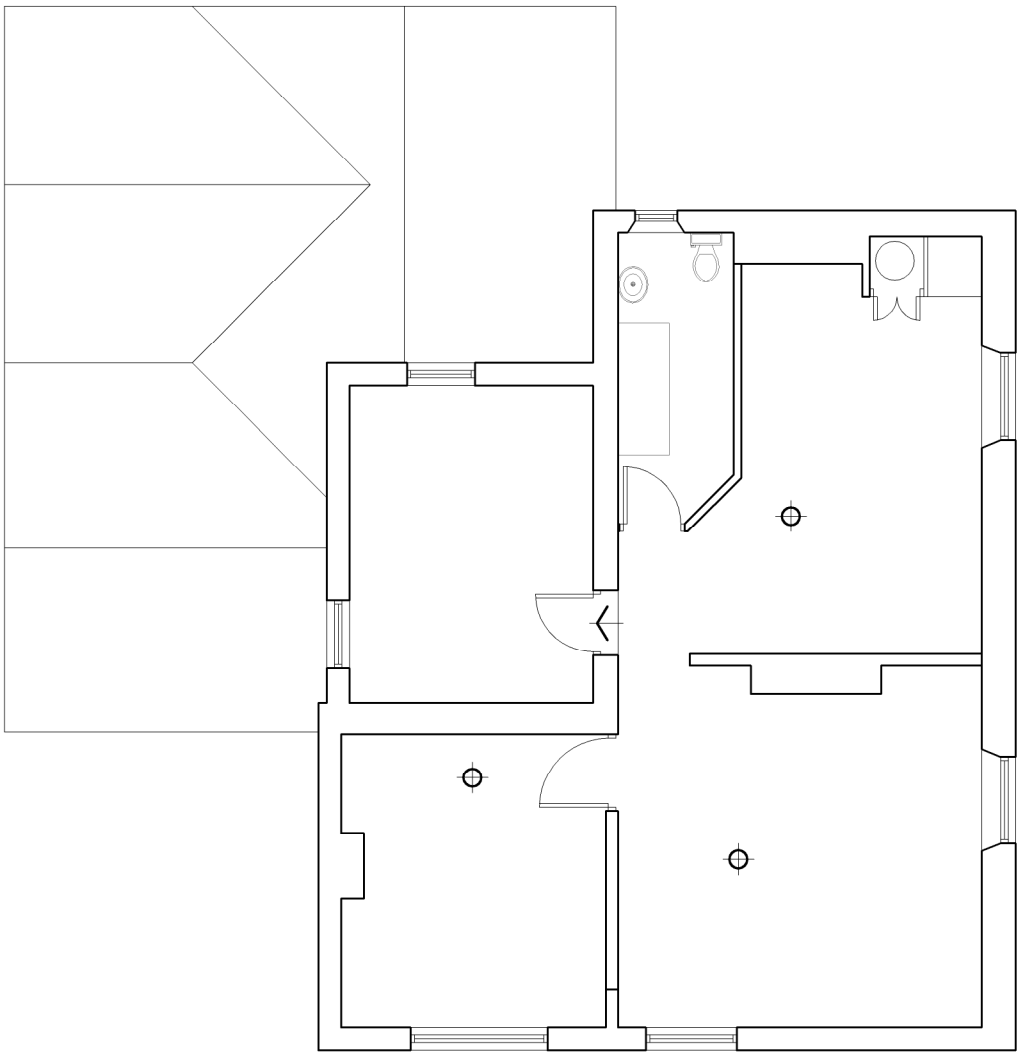


FIRST FLOOR LAYOUT AS
EXISTING

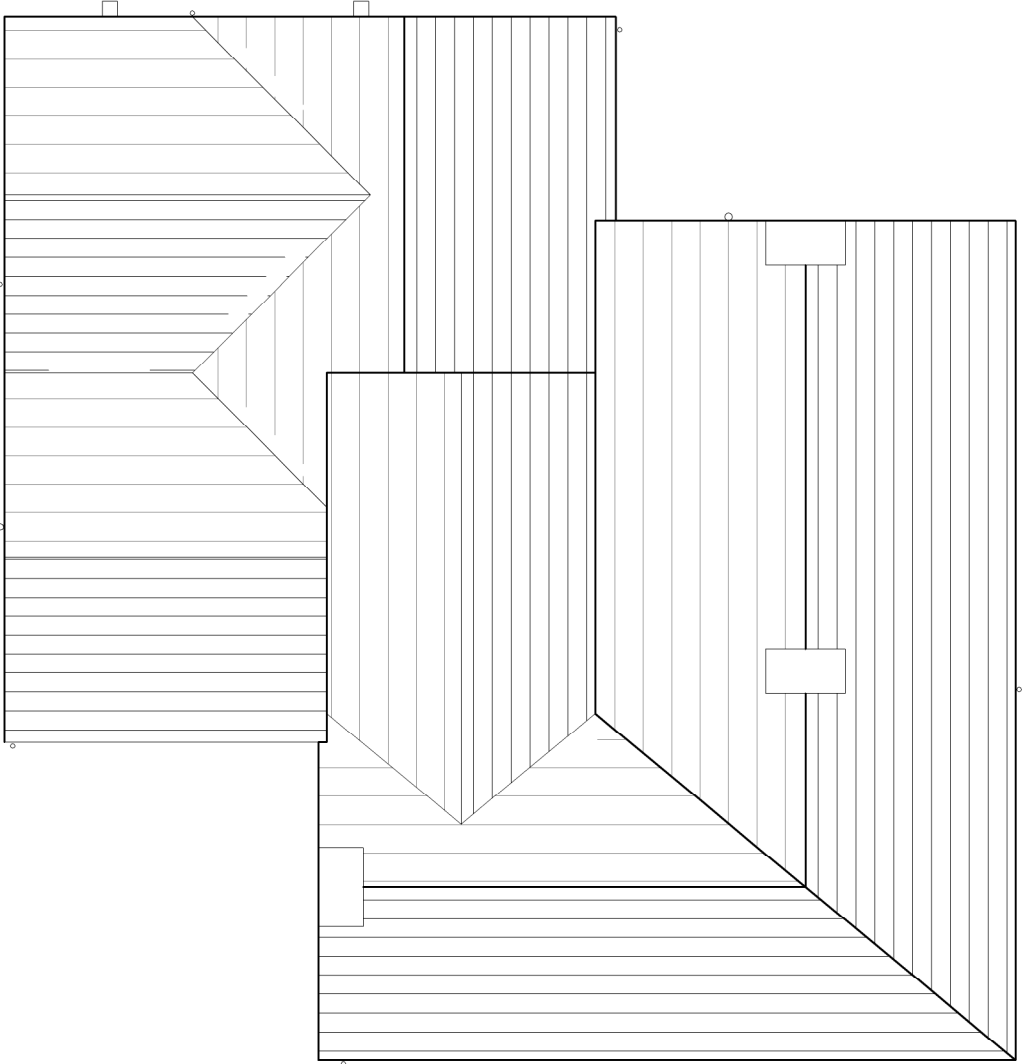


ROOF LAYOUT AS EXISTING

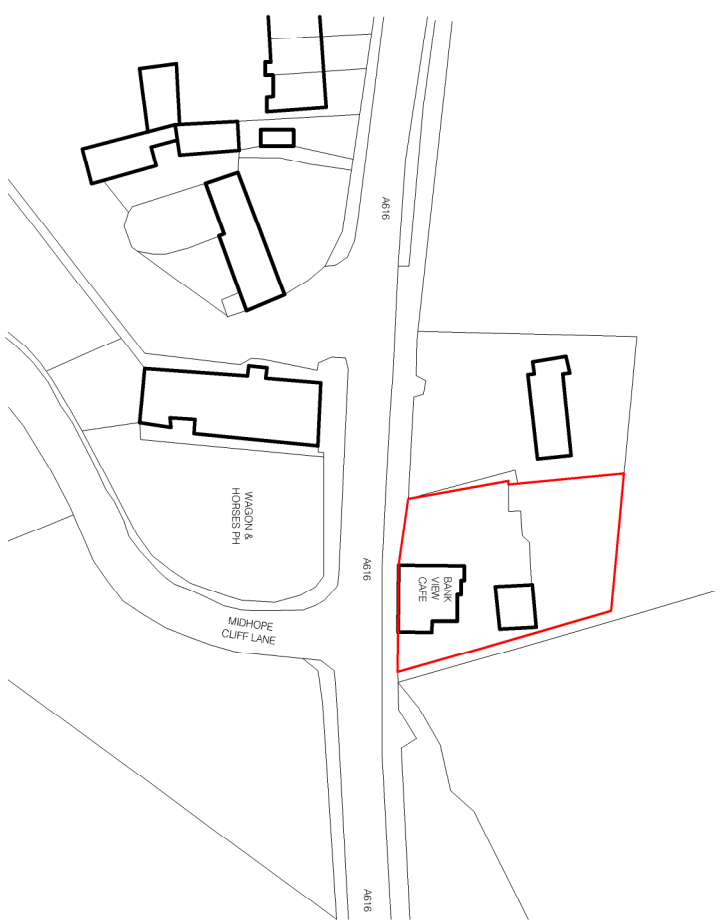


SITE LOCATION PLAN 1:1250

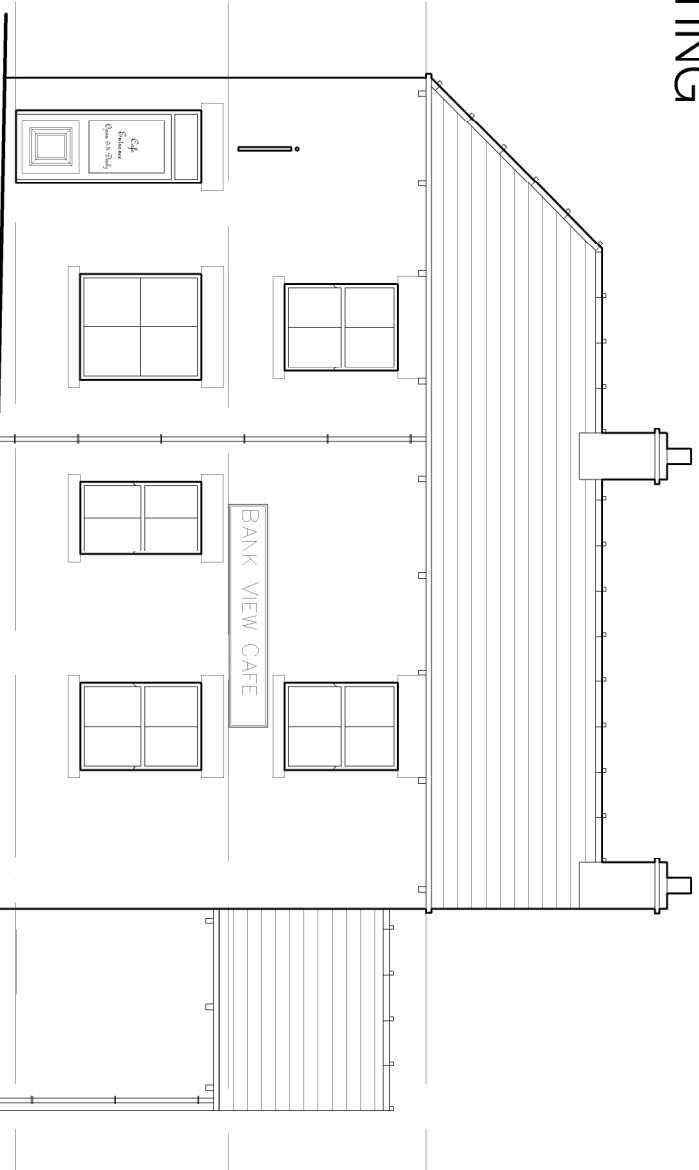


FRONT ELEVATION
AS PROPOSED

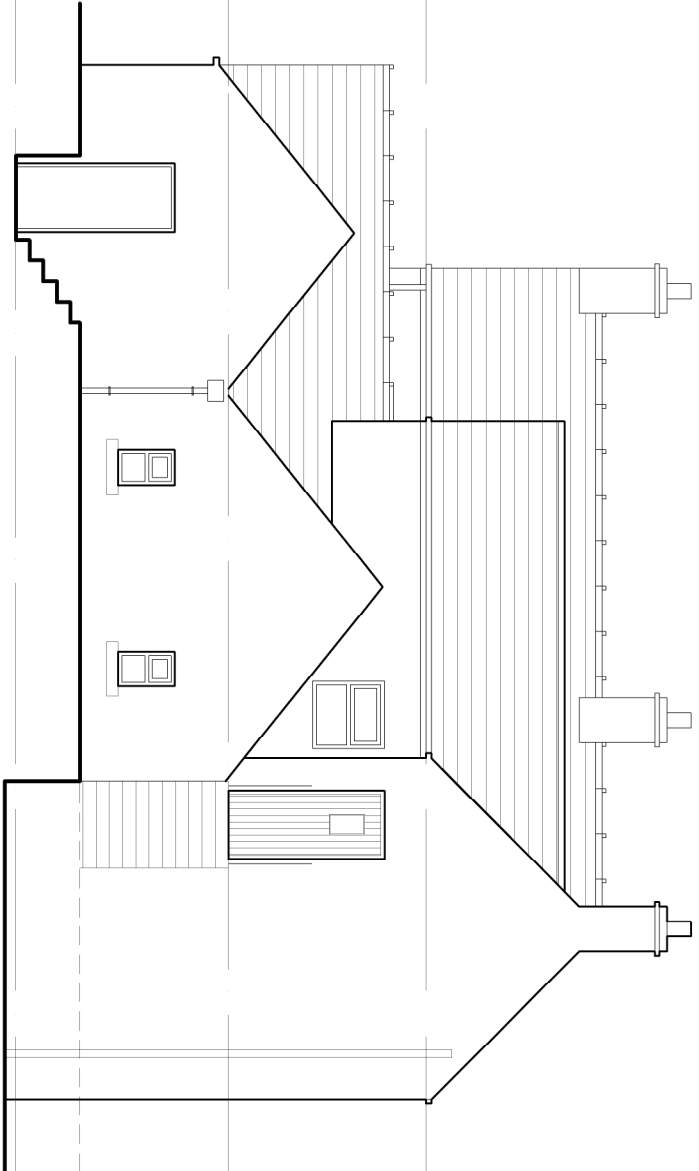


REAR ELEVATION
AS PROPOSED

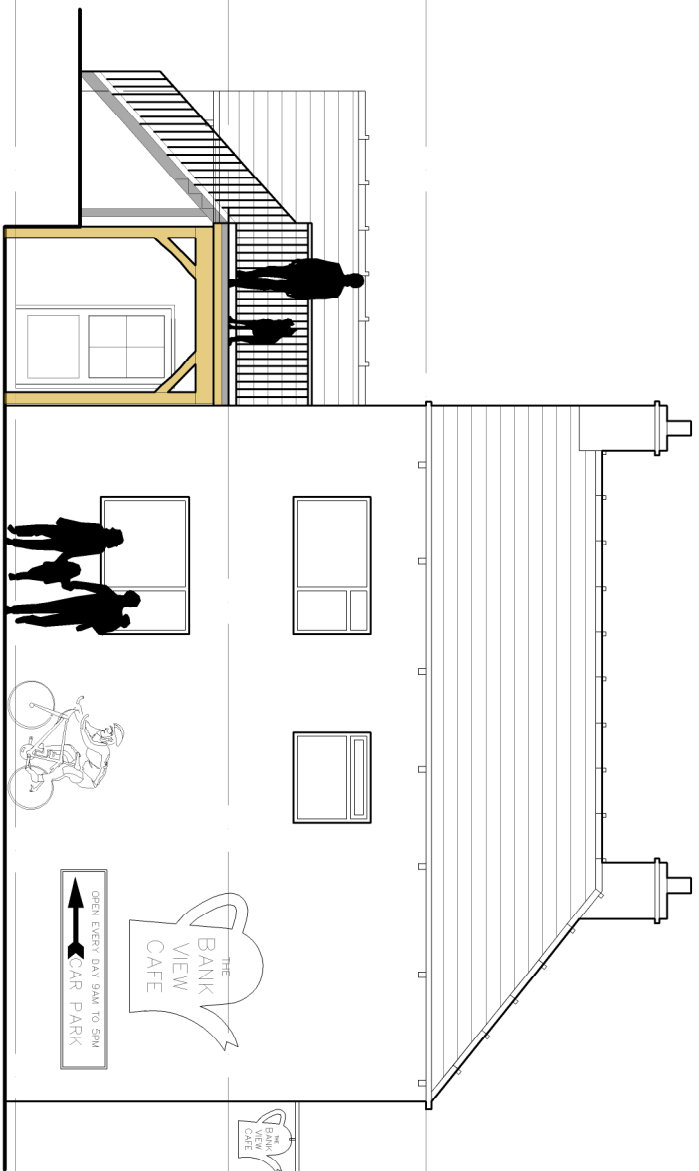

SIDE ELEVATION
AS PROPOSED

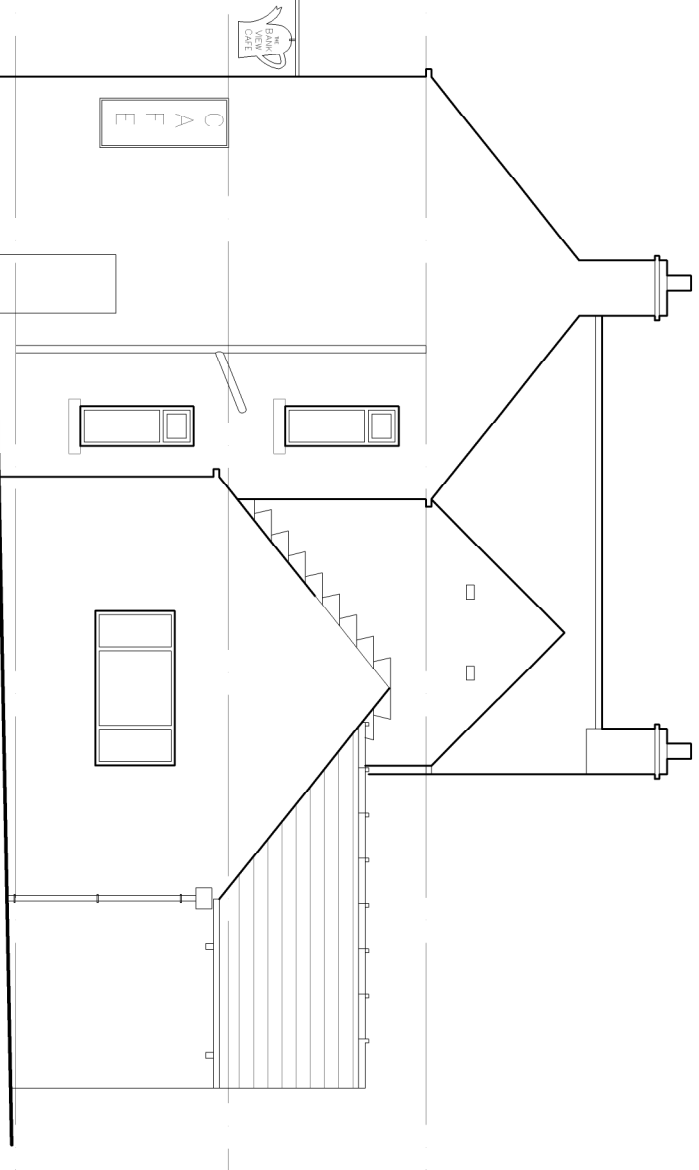


SIDE ELEVATION
AS PROPOSED

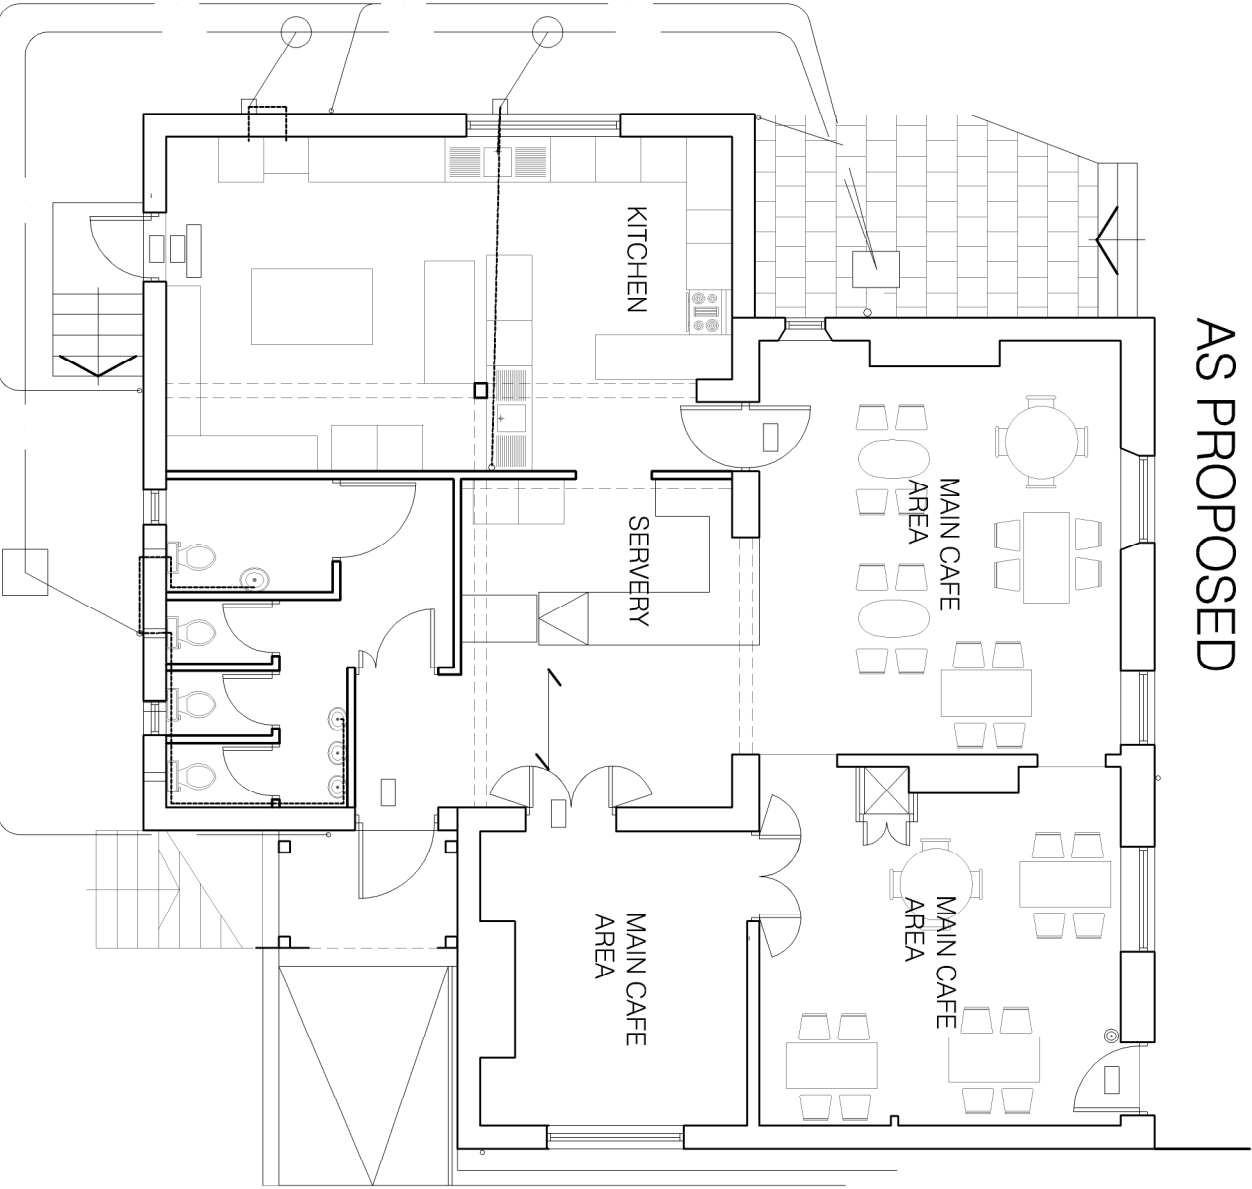

GROUND FLOOR LAYOUT AS
PROPOSED



FIRST FLOOR LAYOUT AS
PROPOSED

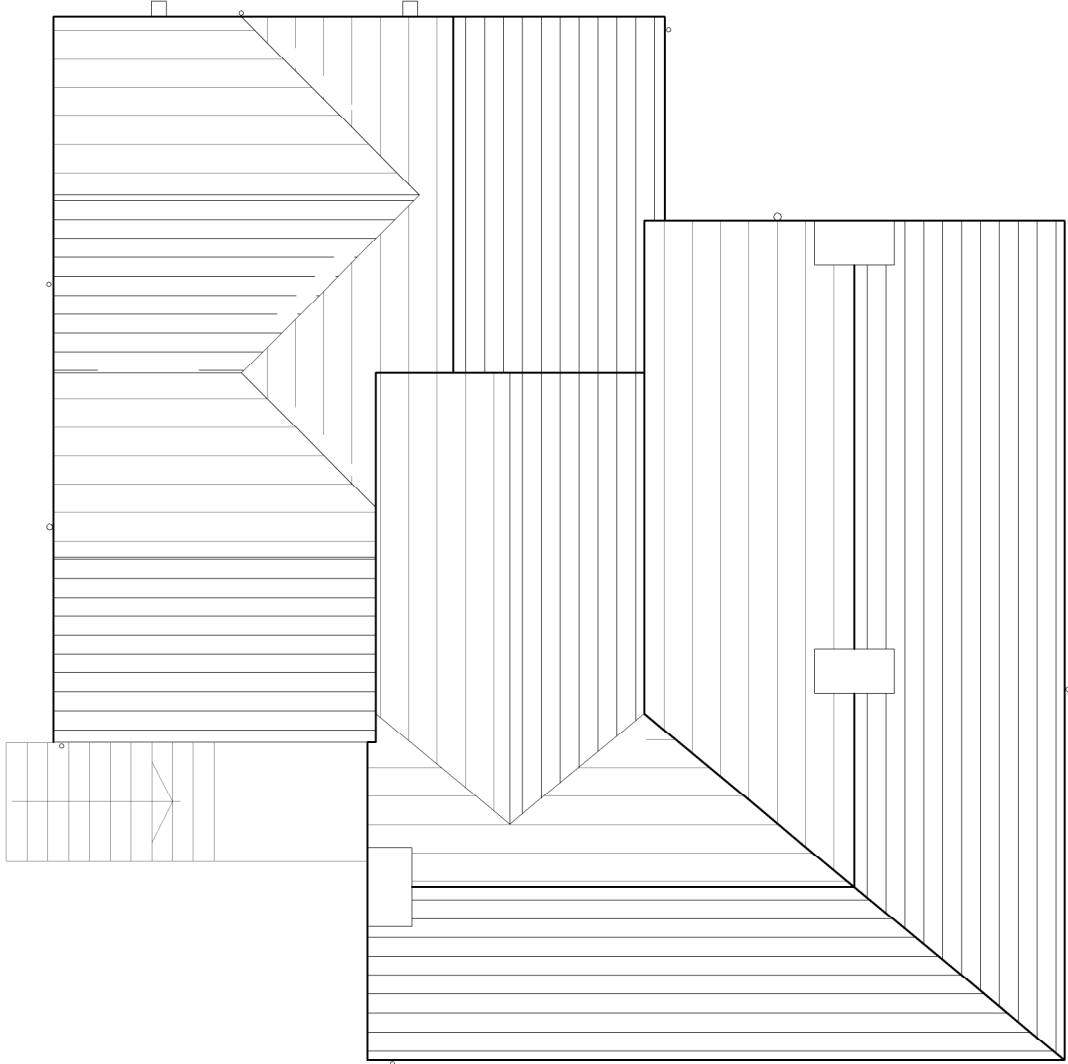

ROOF LAYOUT AS PROPOSED

MATERIALS.

BEAM AND POST PORCH OVER EXISTING
DOOR WITH SOLID ROOF TO FOR ACCESS
INTO FIRST FLOOR ACCOMMODATION.
PORCH ROOF TO BE GRP OR SIMILAR
WITH PAVING SLAB FINISH.
GALVANISED STAIRCASE ADJACENT TO
PORCH FOR ACCESS ONTO PORCH.

REVISIONS
CLIENT
BANK VIEW CAFE
LANGSETT



TITLE
PROPOSED ALTERATIONS
TO FORM ACCOMODATION
AT FIRST FLOOR

DRAWING STATUS INFORMATION			
SCALE	1:100 @ A1	DATE	nov 2020
JOB NO.	913	DRAWING NUMBER	P1