

A3

Scale check 20.00metres

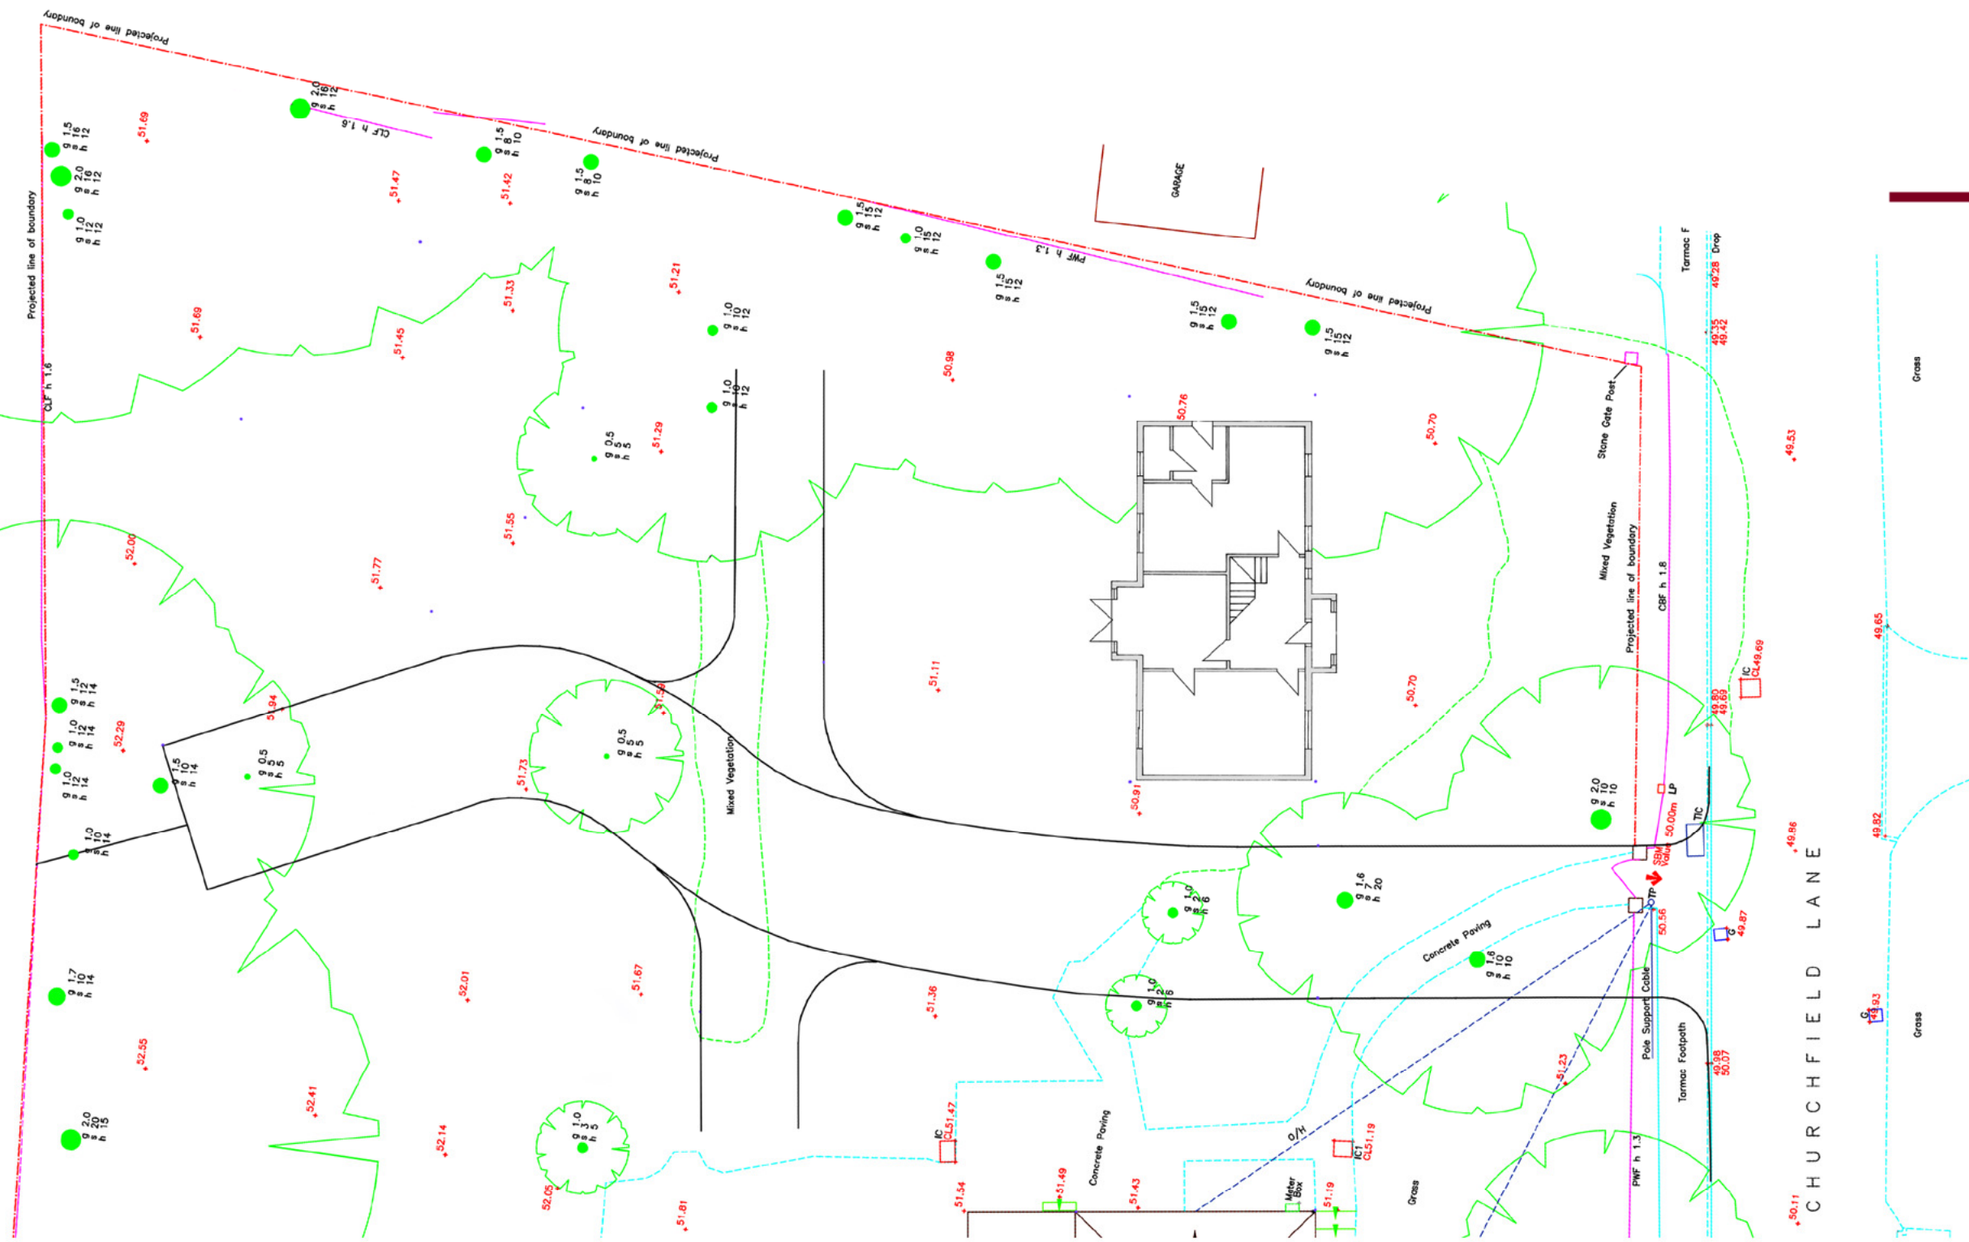

SURVEYED AND DRAWN BY
metron
SURVEYORS & SITE ENGINEERS
The Paddock
Back Lane
North Dalton
East Yorkshire
YO25 9XD
Telephone: +44(0)1377 217440
Email: info@metronsurveys.com
Website: www.metronsurveys.com

Section along driveway

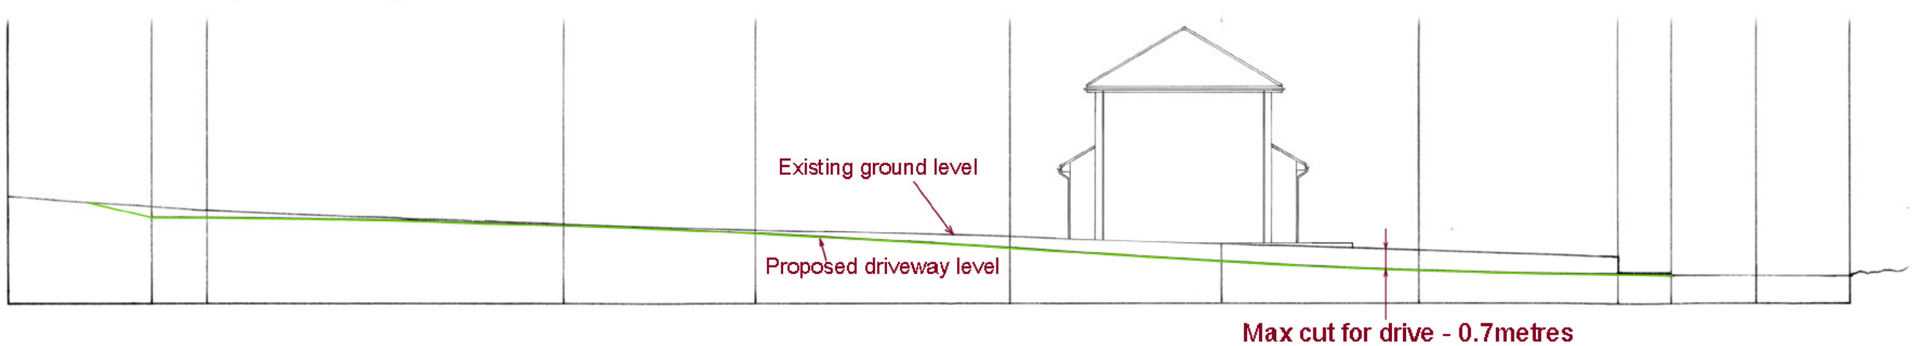

Site Section
Land in Churchfield Lane
Kexborough
Barnsley

rofos
DESIGN AND TECHNICAL