



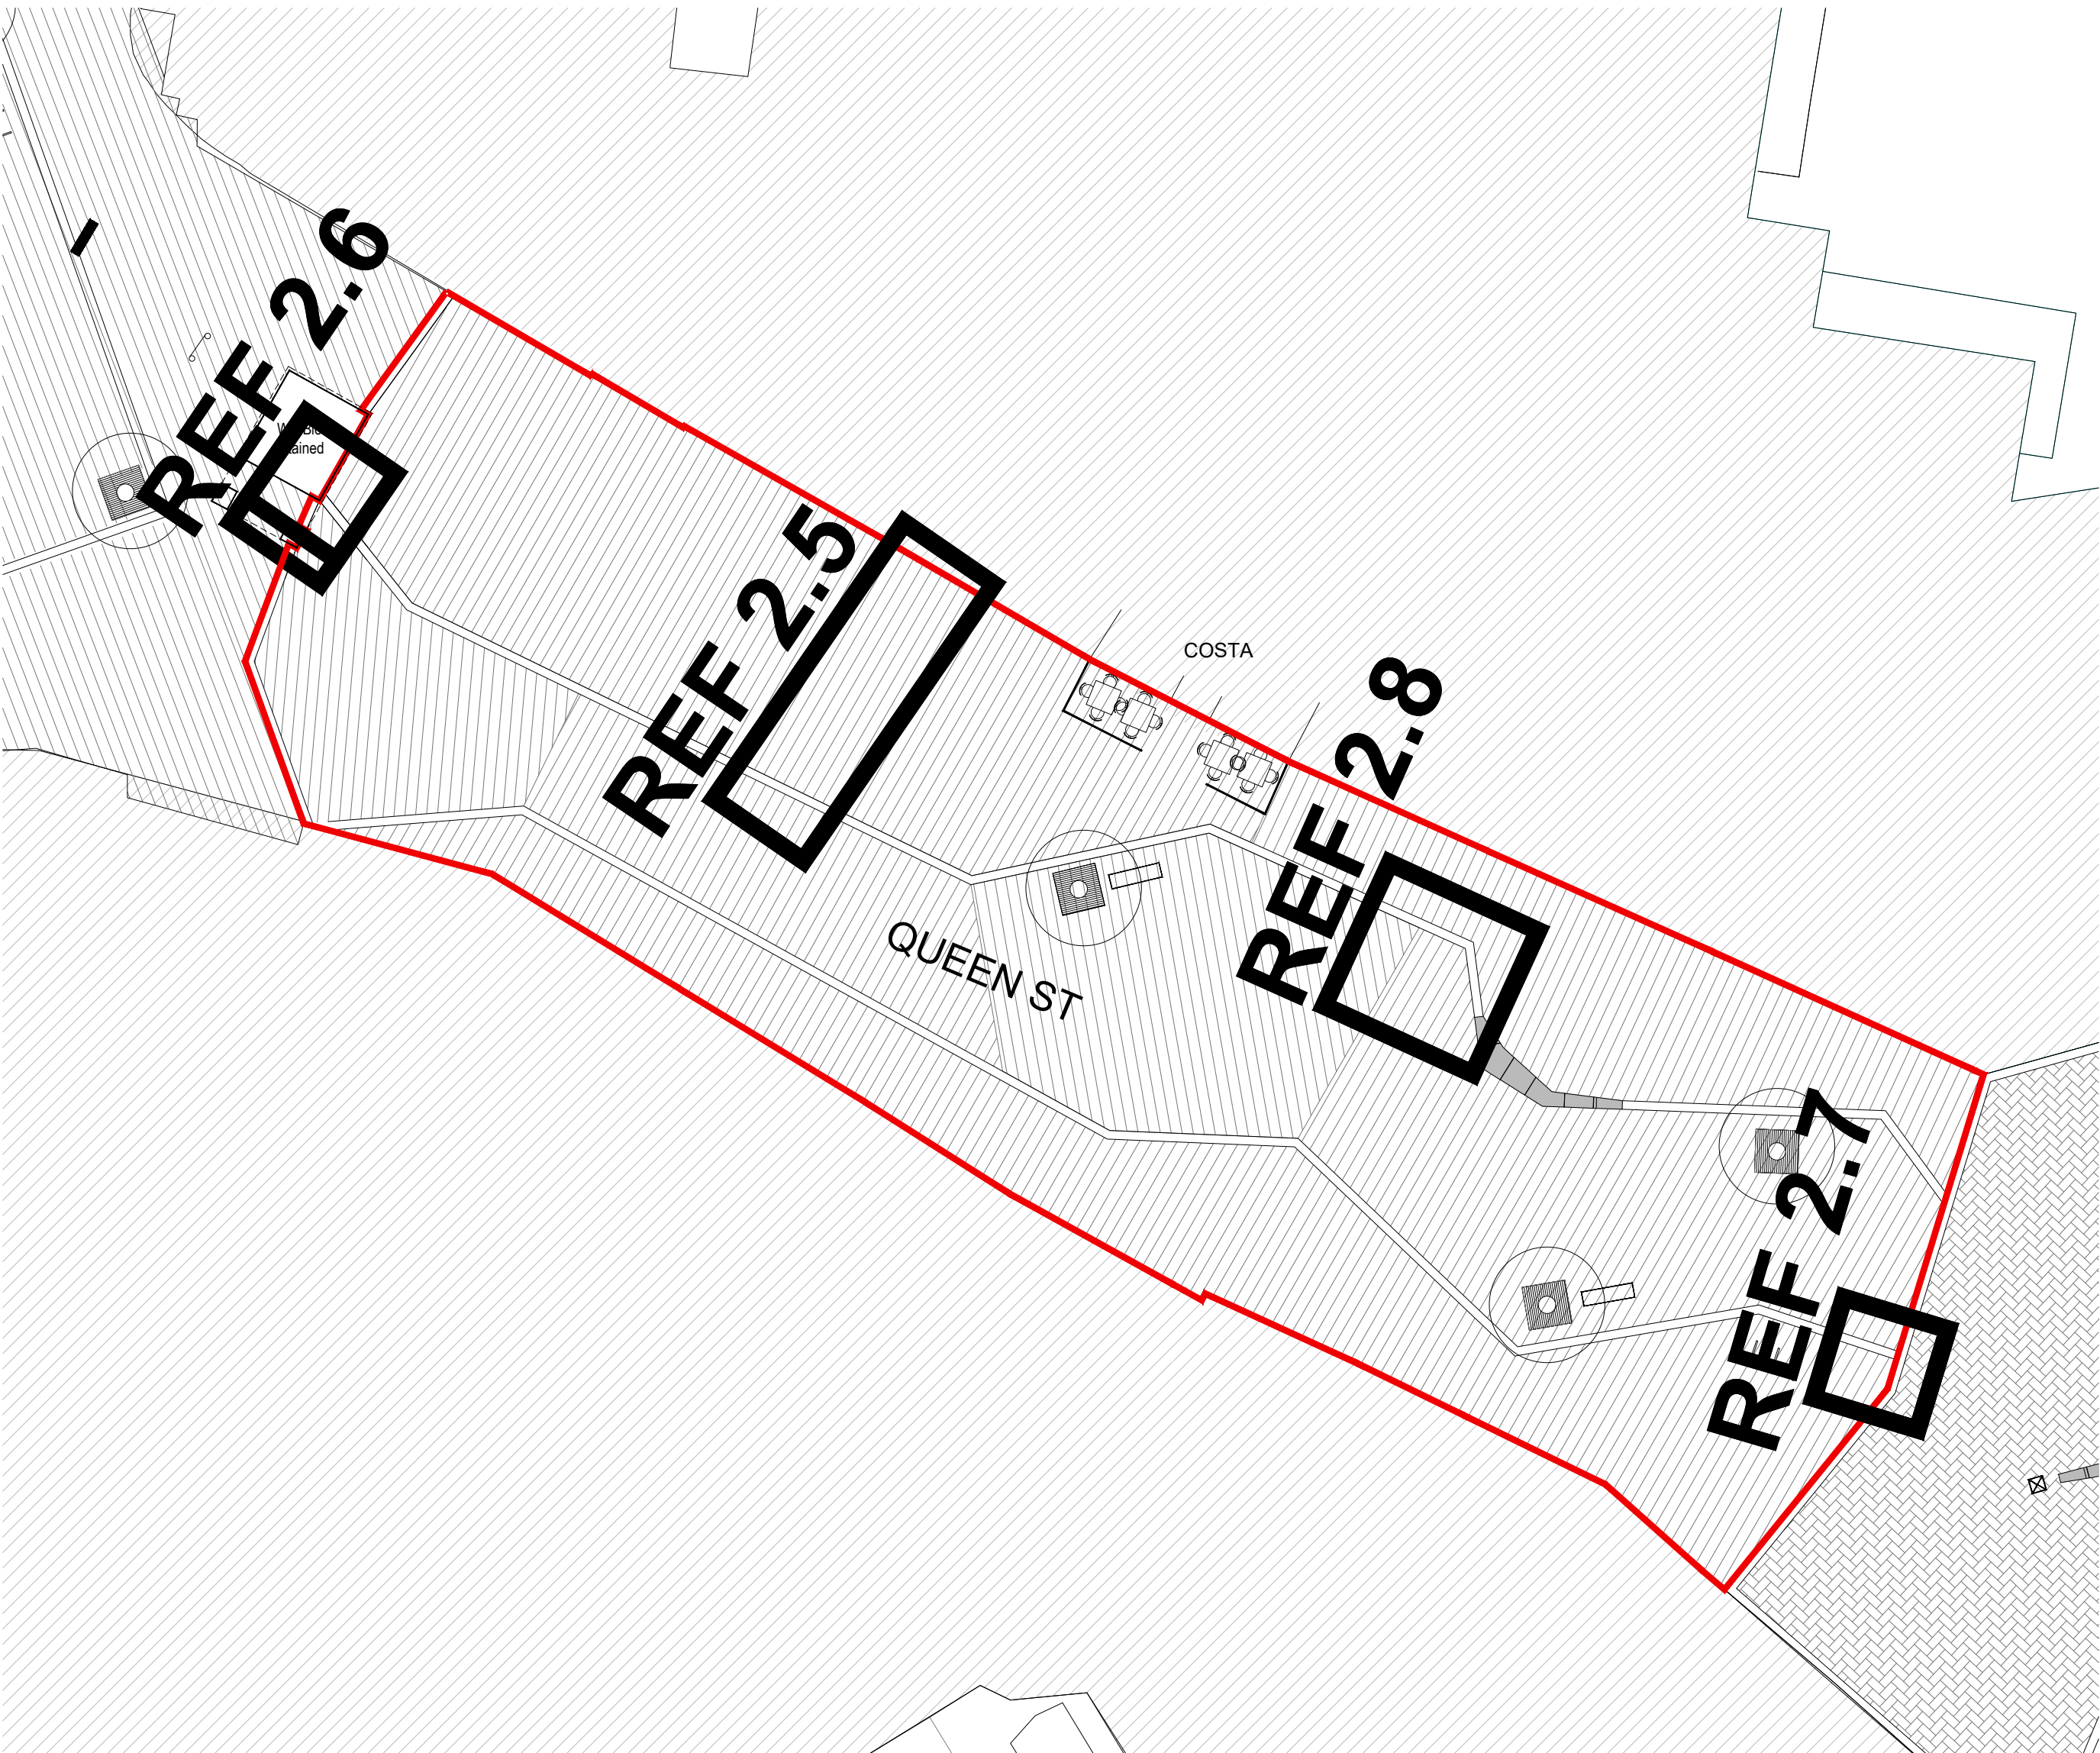


Paving Pattern Ref 2.6 - P3, K1, P4 & P7
Scale 1:20

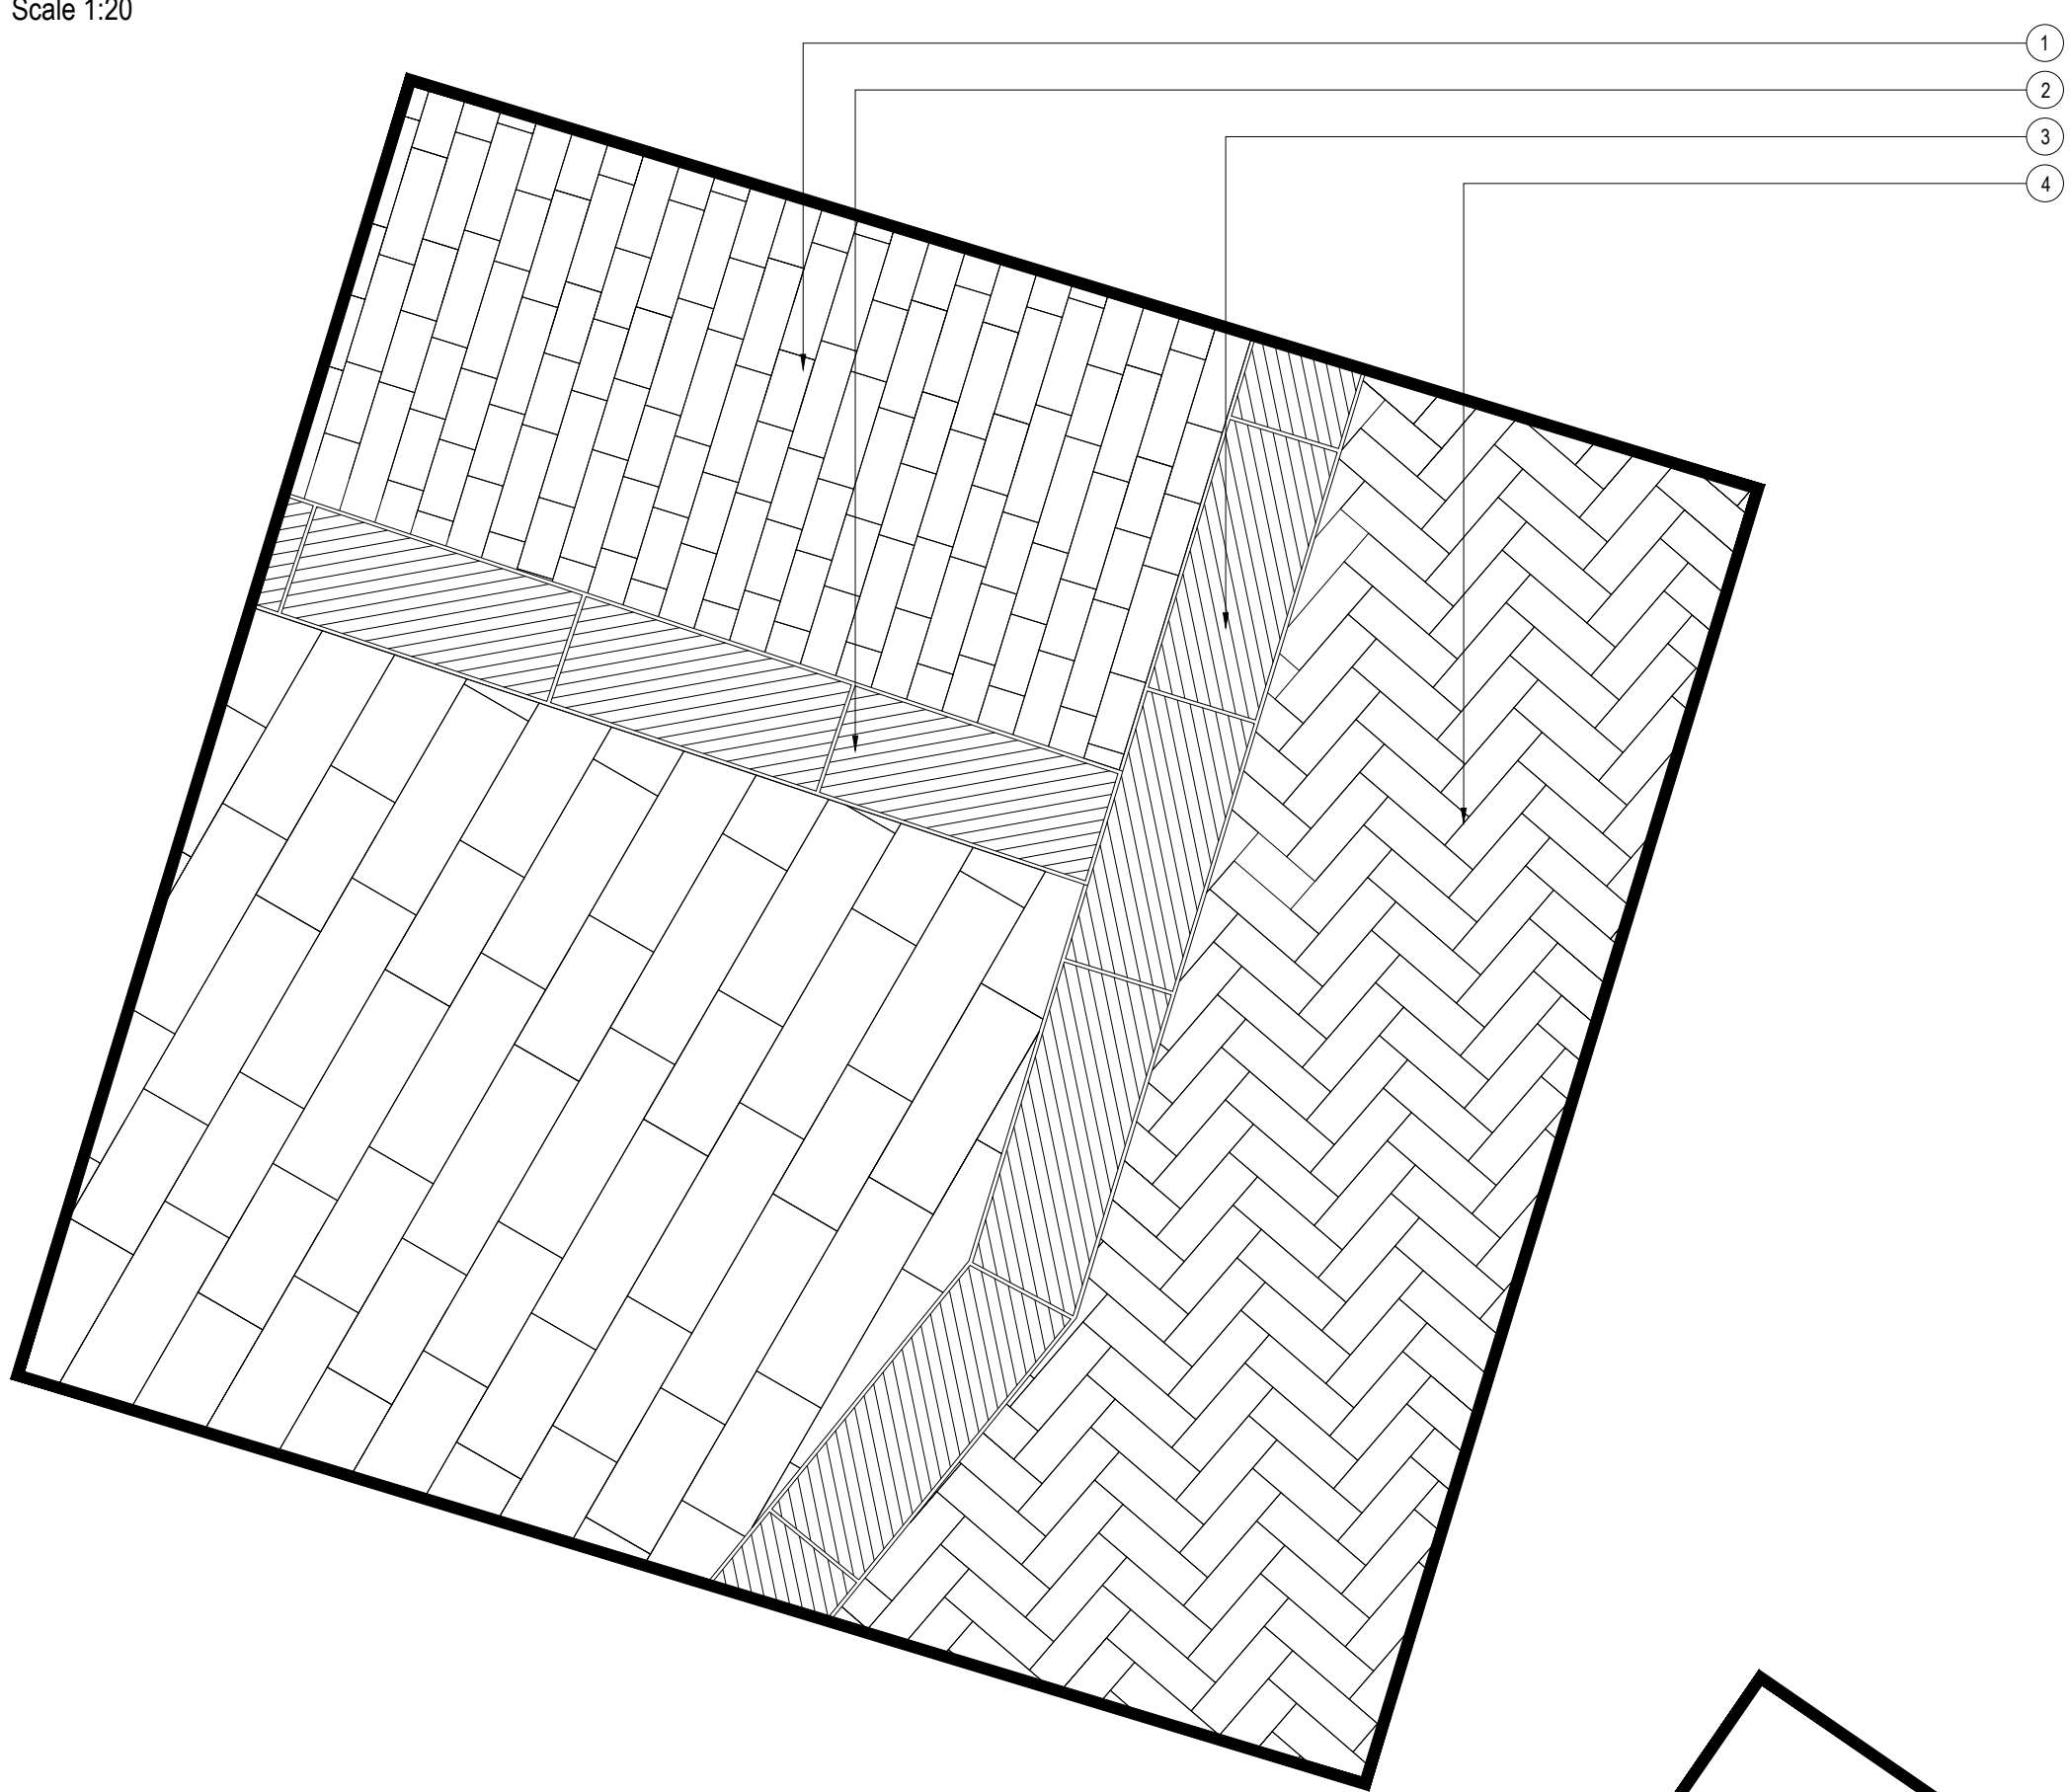


Paving Pattern Ref 2.7 - P3, K1, P4 & P12
Scale 1:20



Paving Pattern Ref 2.8 - P3, K1 & P4
Scale 1:20

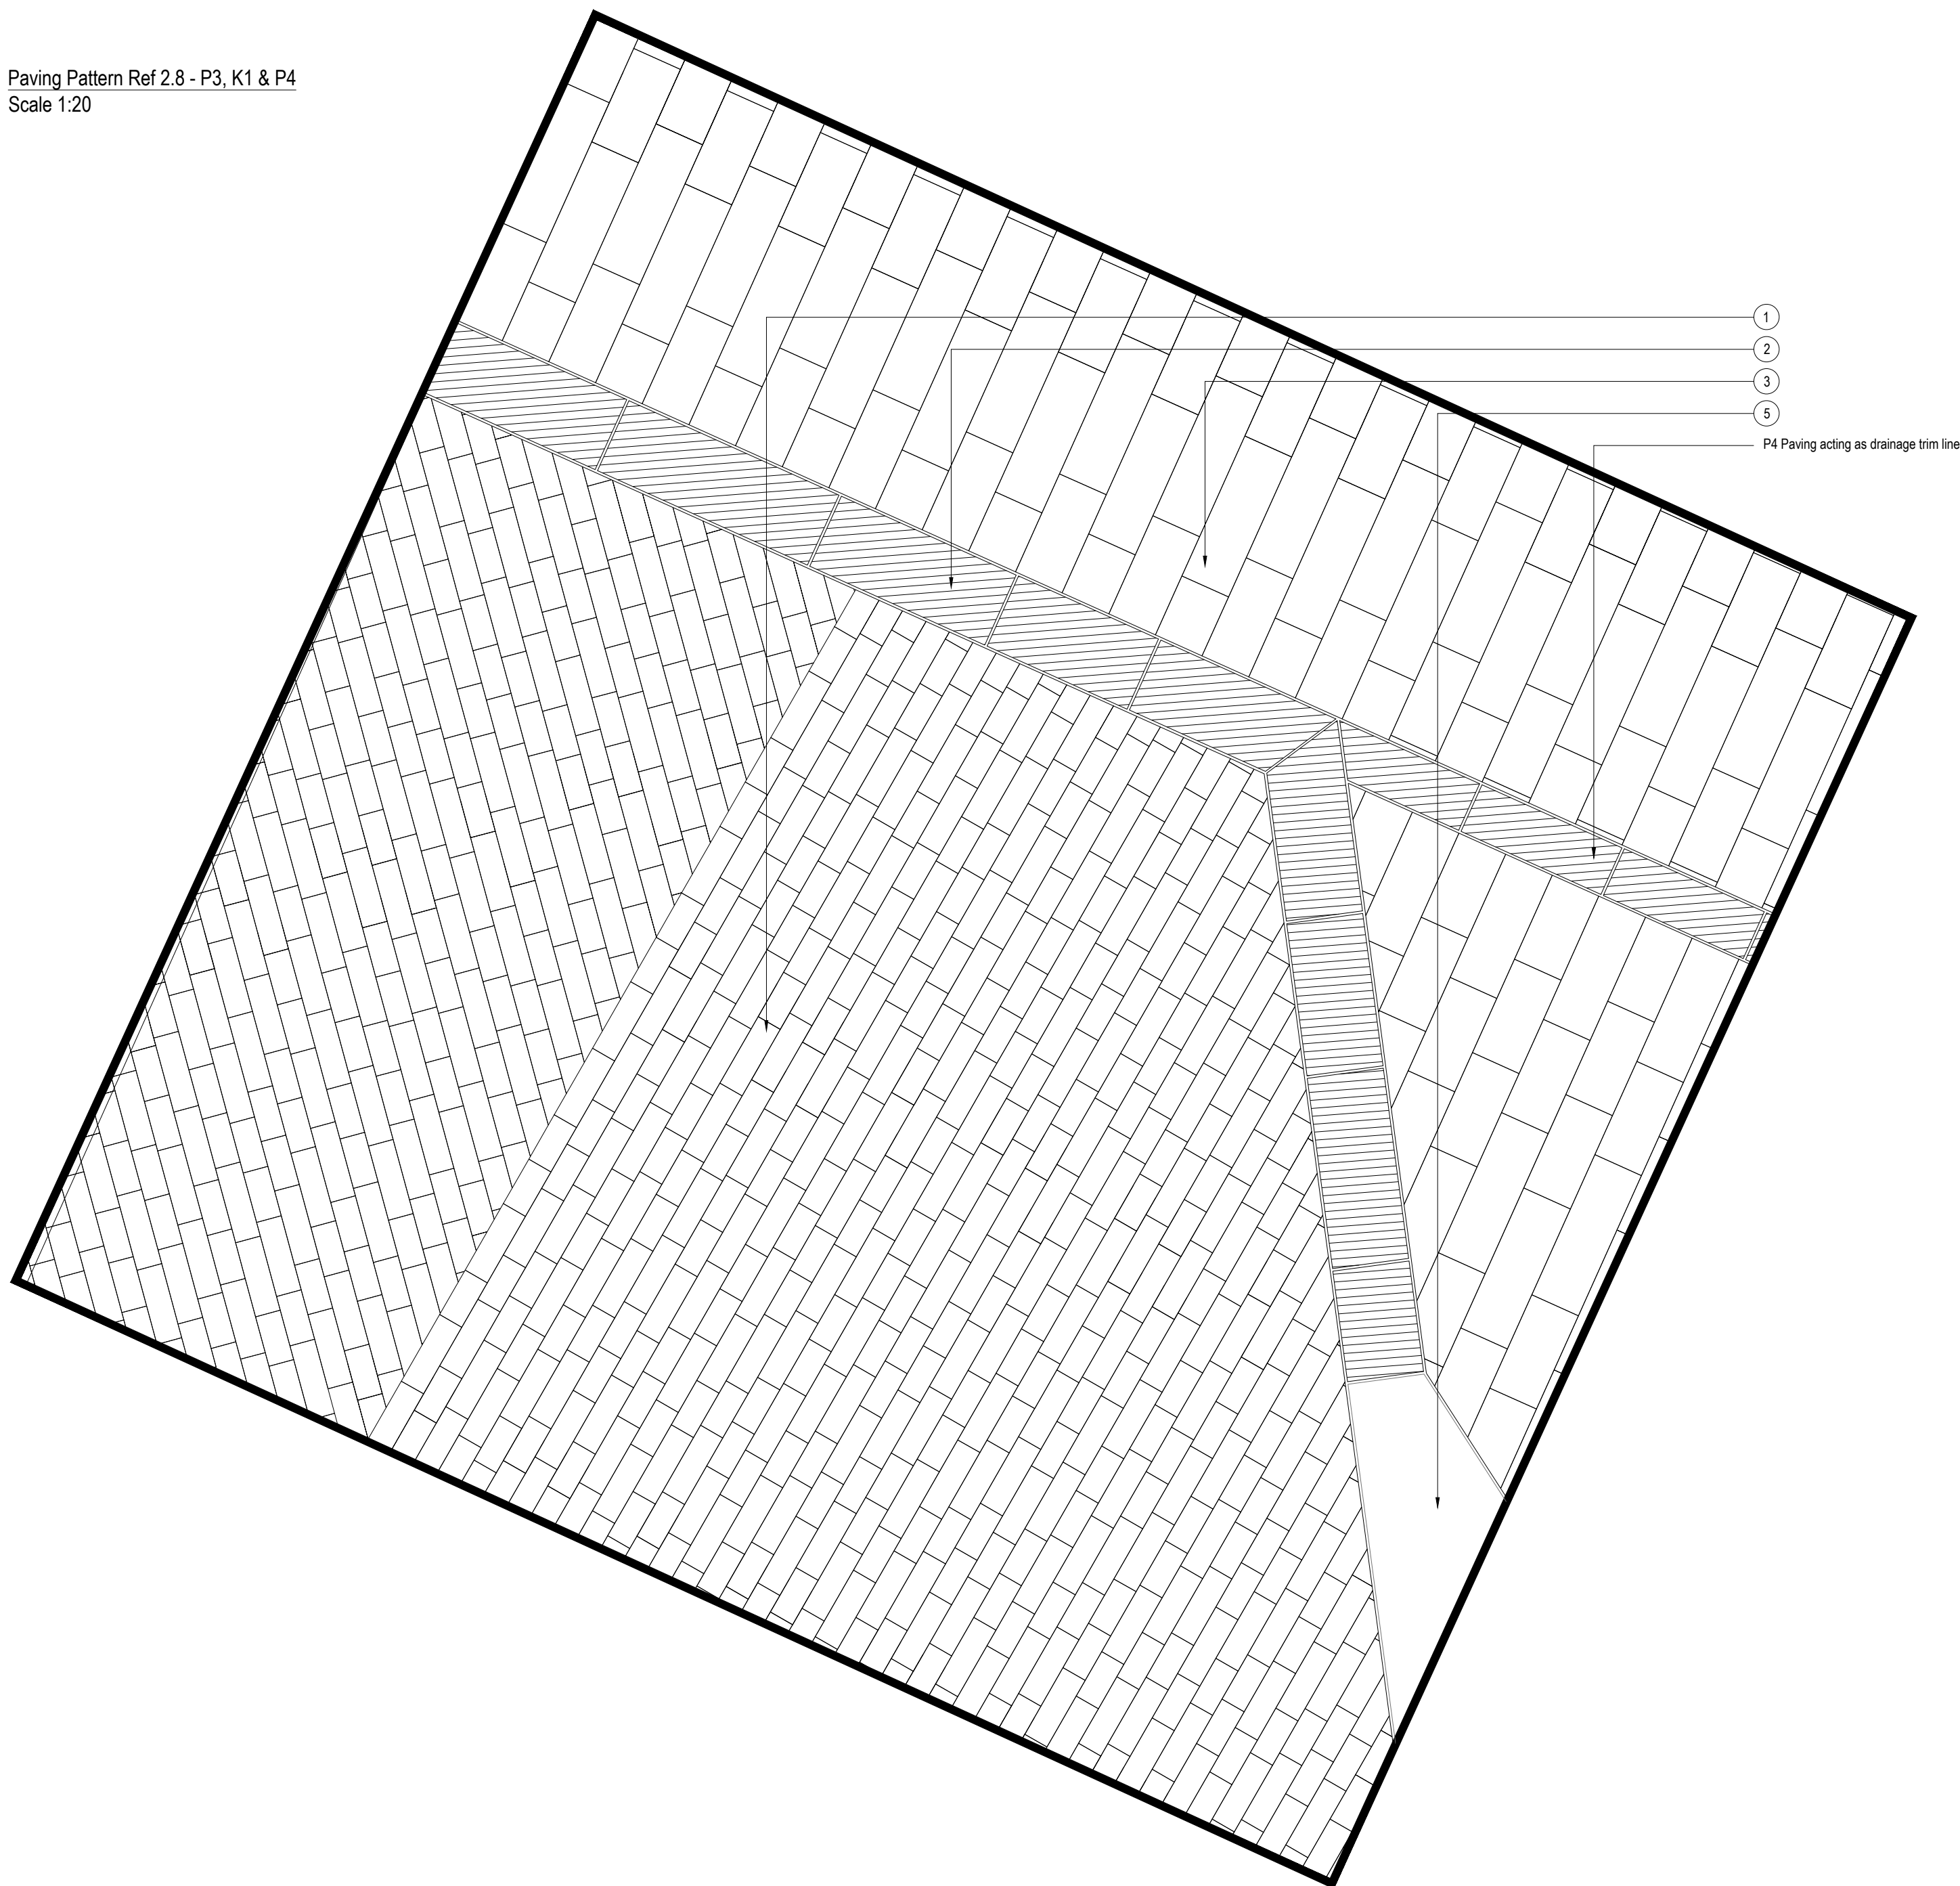

Paving Pattern Ref 2.5 - P3, K1 & P4
Scale 1:20

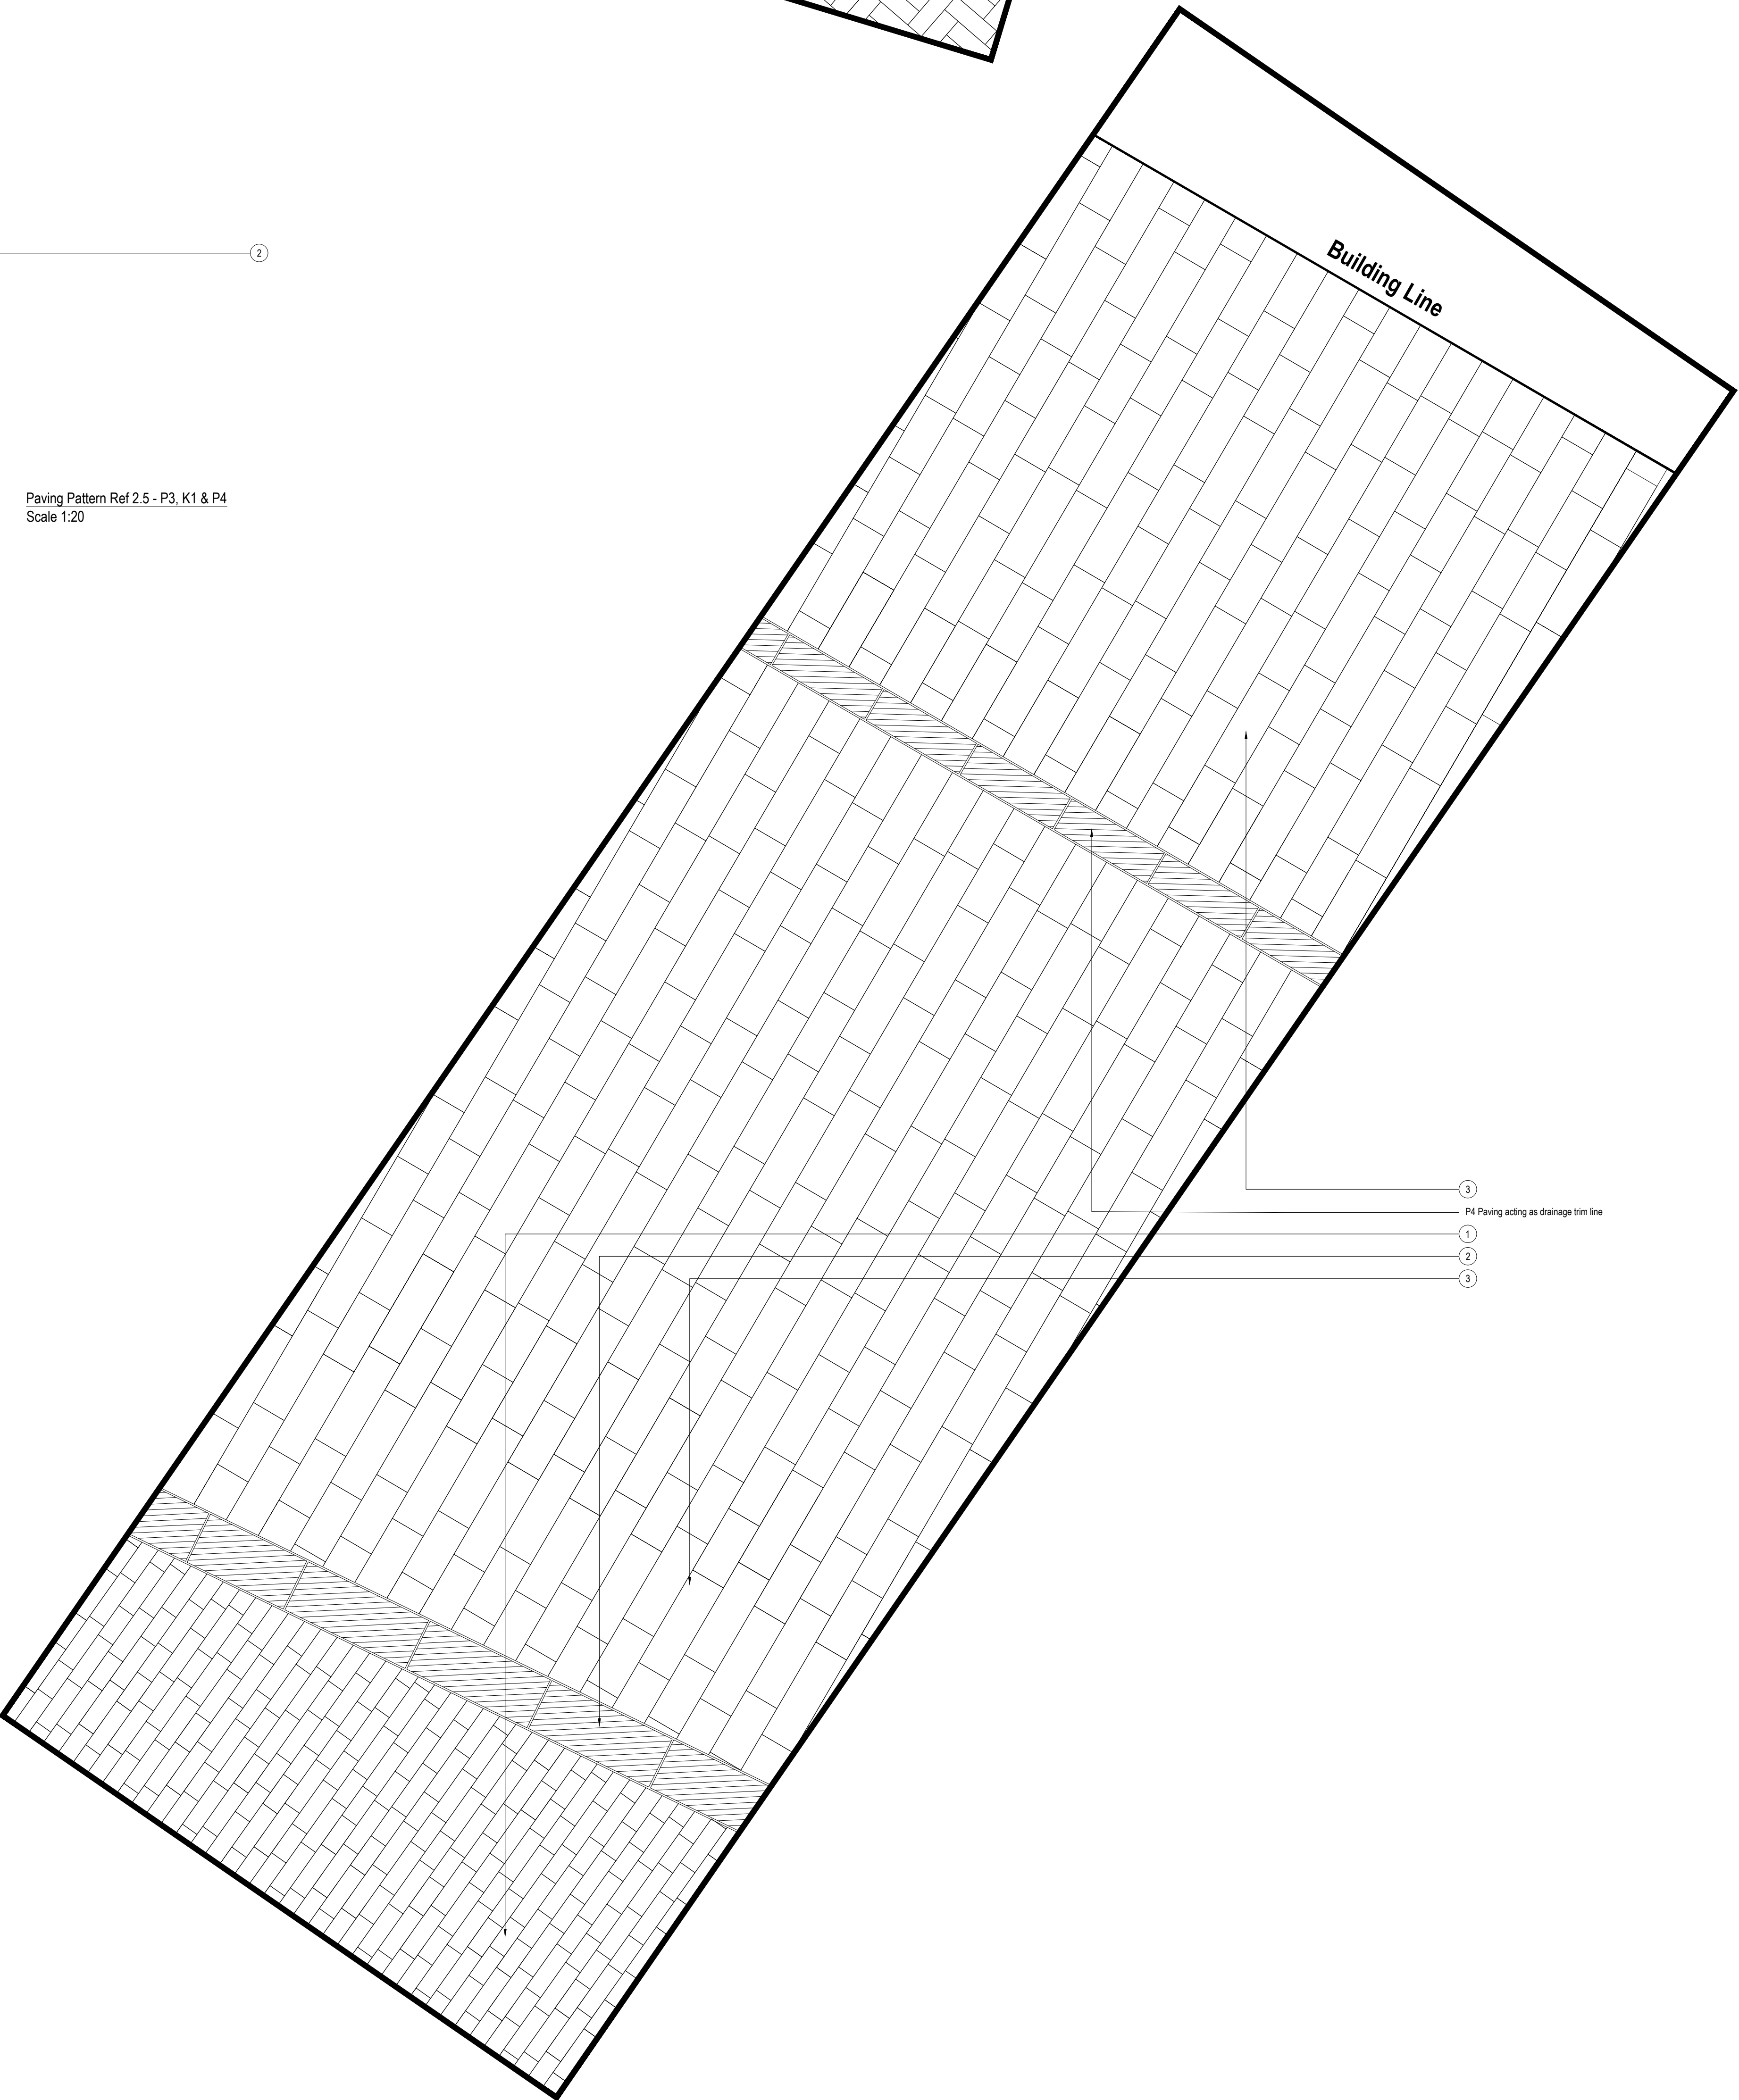


Legend

- 1 P3 Paving Type 3 - See NBS Q25 / 335
- 2 K1 Kerb Type 1 - See NBS Q10 / 120
- 3 P4 Paving Type 4 - See NBS Q25 / 315
- 4 P12 Paving Type 12 - See NBS Q25 / 315A
- 5 W1 Wall Type 1 - See NBS Q50 / 220A
- 6 P7 Paving Type 7 - See NBS Q25 / 310A

GENERAL NOTES:
For all jointing and below ground sub base construction please refer to engineers details.
Paving swatches shown here are indicative of paving pattern only. All units must comply with stretcher bond guidelines to BS 7533 Part 3 and avoid lining up joints.

Paving Bond Hatch Pattern Key
Scale 1:20

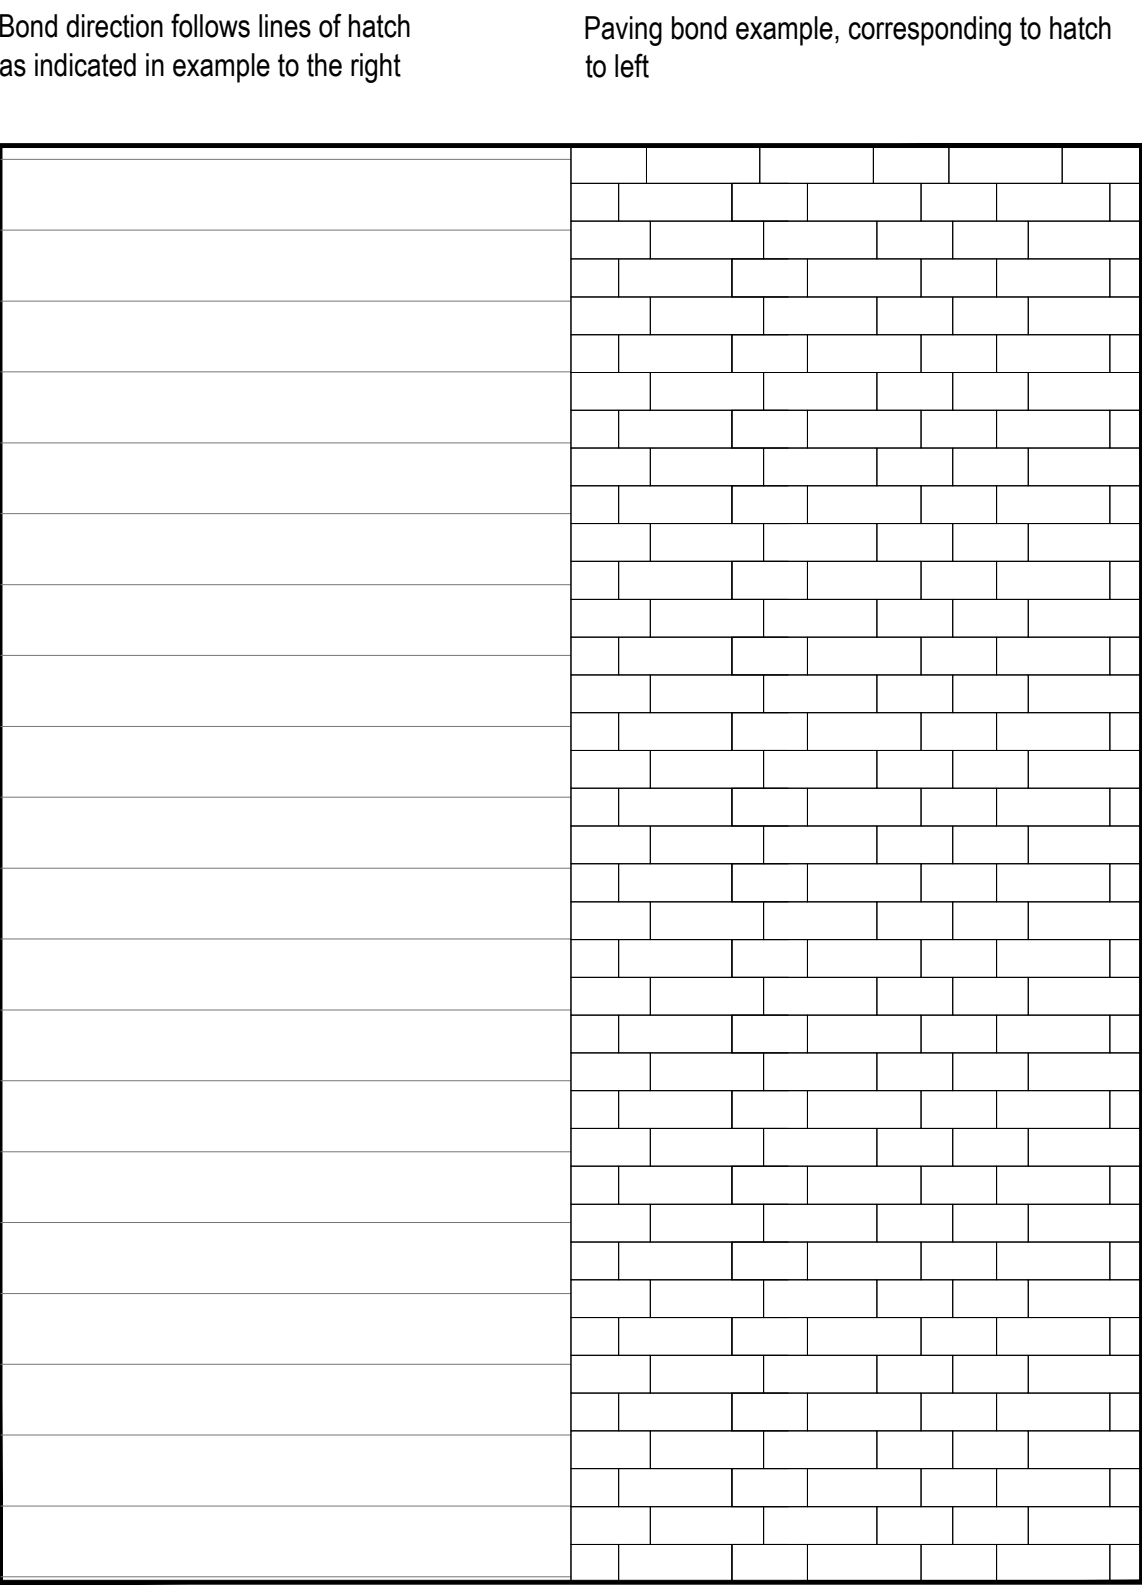

Notes:
• This drawing is copyright
• Do not scale dimensions from this drawing
• This drawing is to be read in conjunction with all other relevant drawings.
• All dimensions on this drawing are to be reported to the architect
• Do not modify any element of this drawing
• Use drawings only for proposed/ issued
North Sign / Key Plan

The following external model files are included within this drawing:

C	24/06/19	Construction Issue	CL	CL
B	12/06/19	Minor amendments made to paving swatches and paving bond pattern to suit CA updates.	CLW	RM
A	12/05/19	Minor amendments made to paving swatches to suit CA updates.	CLW	RM
Rev	Date	Revision Notes	Rev	Rev
Client / Contractor				

IBI Intelligence
Buildings
Infrastructure
www.ibigroup.com

Project
BARNESLEY PUBLIC REALM

Drawing Title
QUEEN STREET PAVING PATTERNS AND
SWATCHES

Job Number 51184	Drawing Original Date 21/11/18	PAS 1192 Status Code c
Scale@A0 1:20	Purpose CONSTRUCTION	

Drawing Number BBTC_IBI_N3_L_G700_PL_00_21	Revision C
---	---------------