


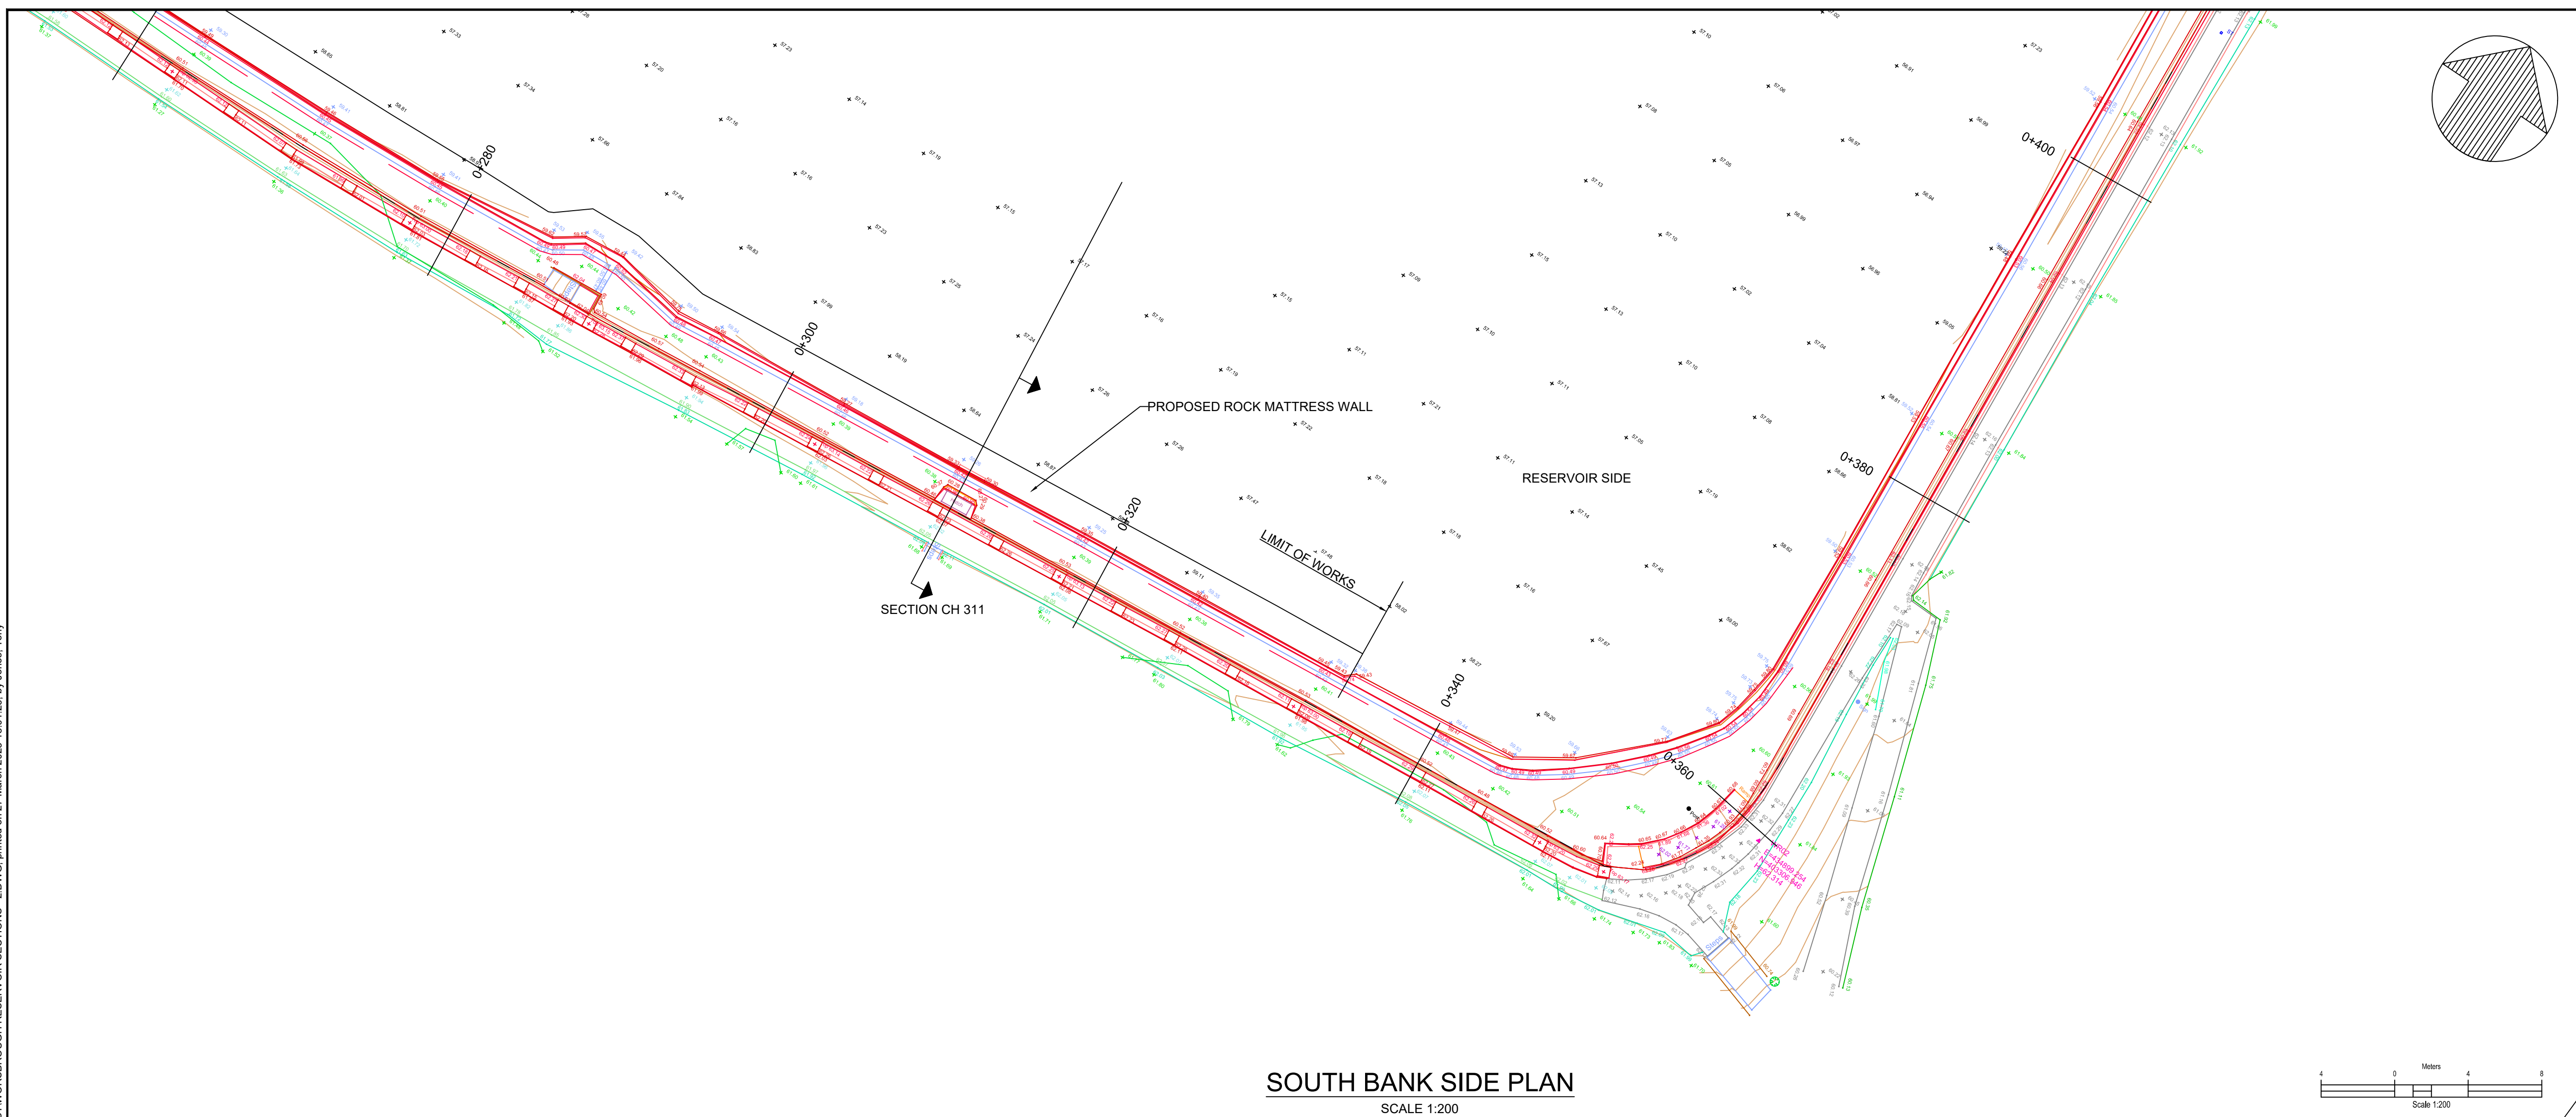

DO NOT SCALE

HEALTH AND SAFETY RISKS:

SOUTH BANK SIDE PLAN

SCALE 1:200

