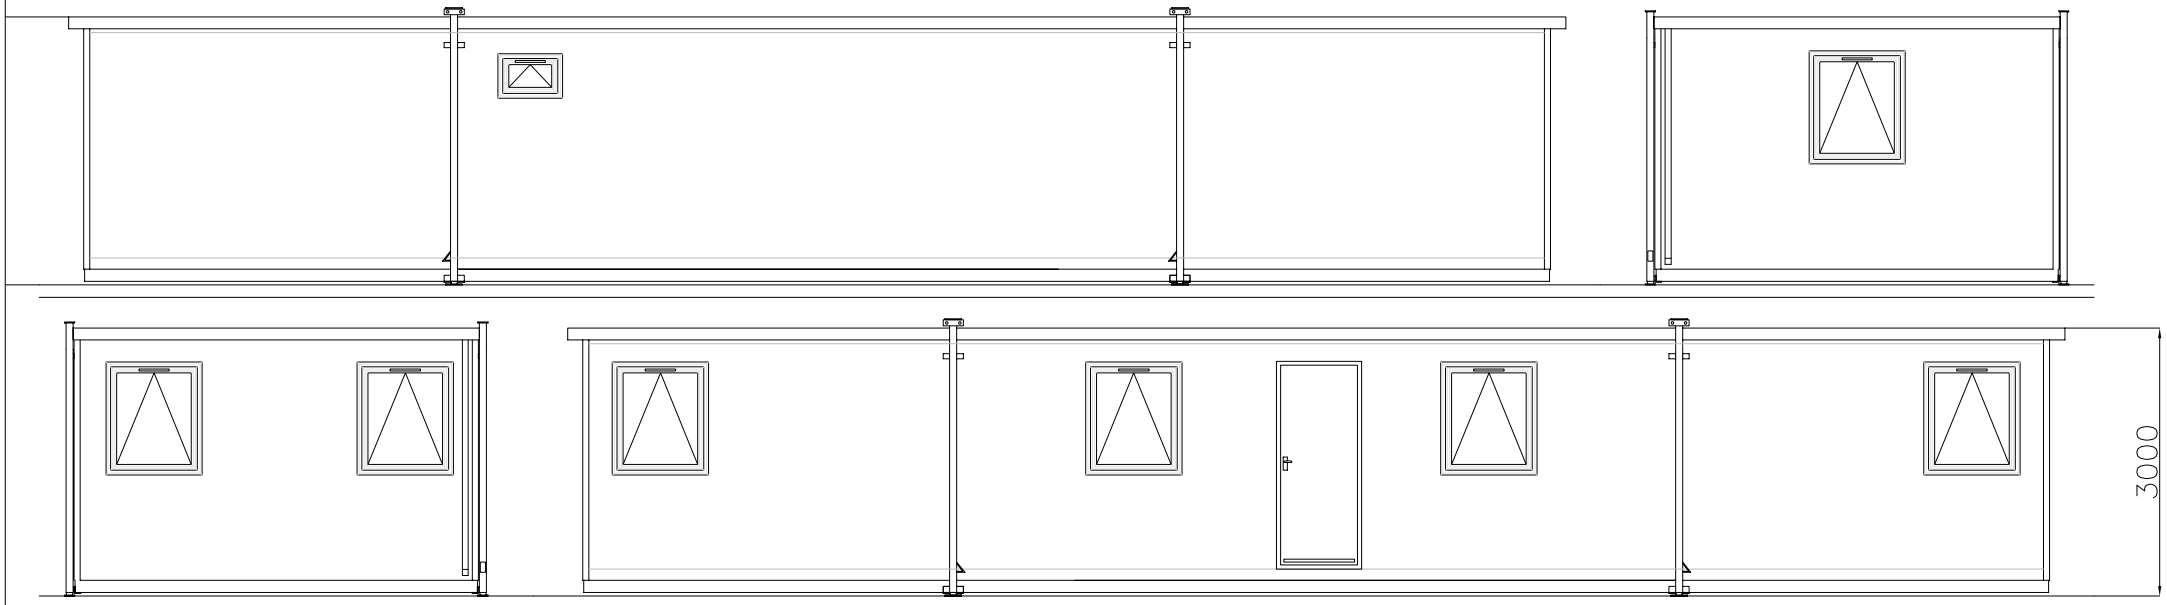

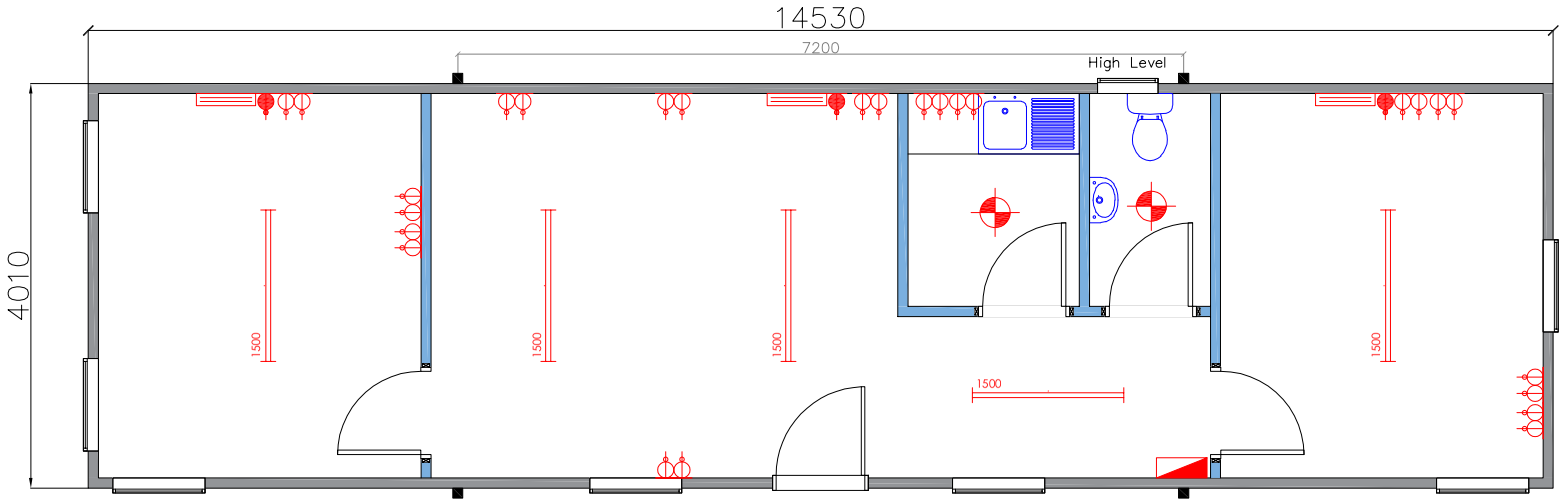

Legend

- Mains Distribution Board
- 2kW Convector Heater
- Double Socket
- 1 Gang Light Switch
- 1500mm Light Fitting
- 2D Light Fitting

REV	DESCRIPTION	ITEM	CHG	DATE

Britcab Ltd
Moor Lane Ind. Estate
Tholthorpe
York
YO61 1SR
01759 301725
www.ukcabins.com

SCALE 1:75 (A4) | DRAWN GCR | DATE 23/03/18

THIS DRAWING IS PROPERTY OF BRITCAB LTD.
IT MUST NOT BE COPIED IN WHOLE OR IN PART OR
SENT TO A THIRD PARTY WITHOUT WRITTEN CONSENT

DRG. No.

Plan & Elevations