




EXTERNAL WORKS NOTES

- ×20.000 PROPOSED EXTERNAL LEVEL.
- ×20.000 EXISTING LEVEL.
- 1:20 PROPOSED GRADIENT.
- 1200mm X 900mm LEVEL ACCESS
- PROPOSED RETAINING WALL WITH RETAINED HEIGHT.
- PROPOSED STEPS - RISE OF EACH STEP TO BE UNIFORM AND BETWEEN 75mm AND 150mm. THE GOING OF EACH STEP IS NOT LESS THAN 280mm. WHERE 3 OR MORE RISERS A SUITABLE HANDRAIL ON ONE SIDE OF THE FLIGHT. A GRIPPABLE HANDRAIL SHOULD BE BETWEEN 850mm AND 1000mm ABOVE THE PITCH LINE OF THE FLIGHT AND EXTEND 300mm BEYOND THE TOP AND BOTTOM NOSINGS.
- EXPOSED BRICKWORK.
- TANKING DOUBLE DPC
- DRIVE GULLY, FOR LIGHT VEHICLE LOADING
- DRAINAGE CHANNEL WITH SUMP GULLY, FOR LIGHT VEHICLE LOADING WITH HEEL GUARD

P2	27.11.23	Plot 36/37 external works revised	PB	PB	PL
P1	24.11.23	Preliminary Issue	PB	GW	PL
Issue	Date	Description	By	Chkd	Appd

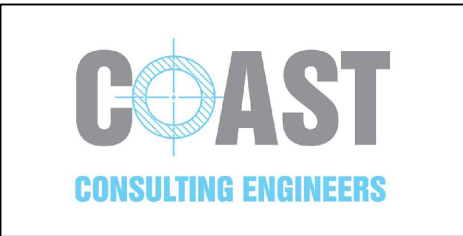

7 Silverton Court, Northumberland Business Park, NE23 7RY
0191 6977879

Client

CAMSTEAD HOMES

Job Title

HOYLAND
BARNSELEY

Drawing Title

EXTERNAL WORKS
SHEET 2

Scale at A1

1:250

Drawing Status

PRELIMINARY

Job No	23085	Drawing No	32	Issue	P2
--------	-------	------------	----	-------	----