


NOTES

Levels are based on OS Datum and MET Geo Environmental project number P20-00036

External materials are subject to approval of samples and any condition of planning permission that may apply

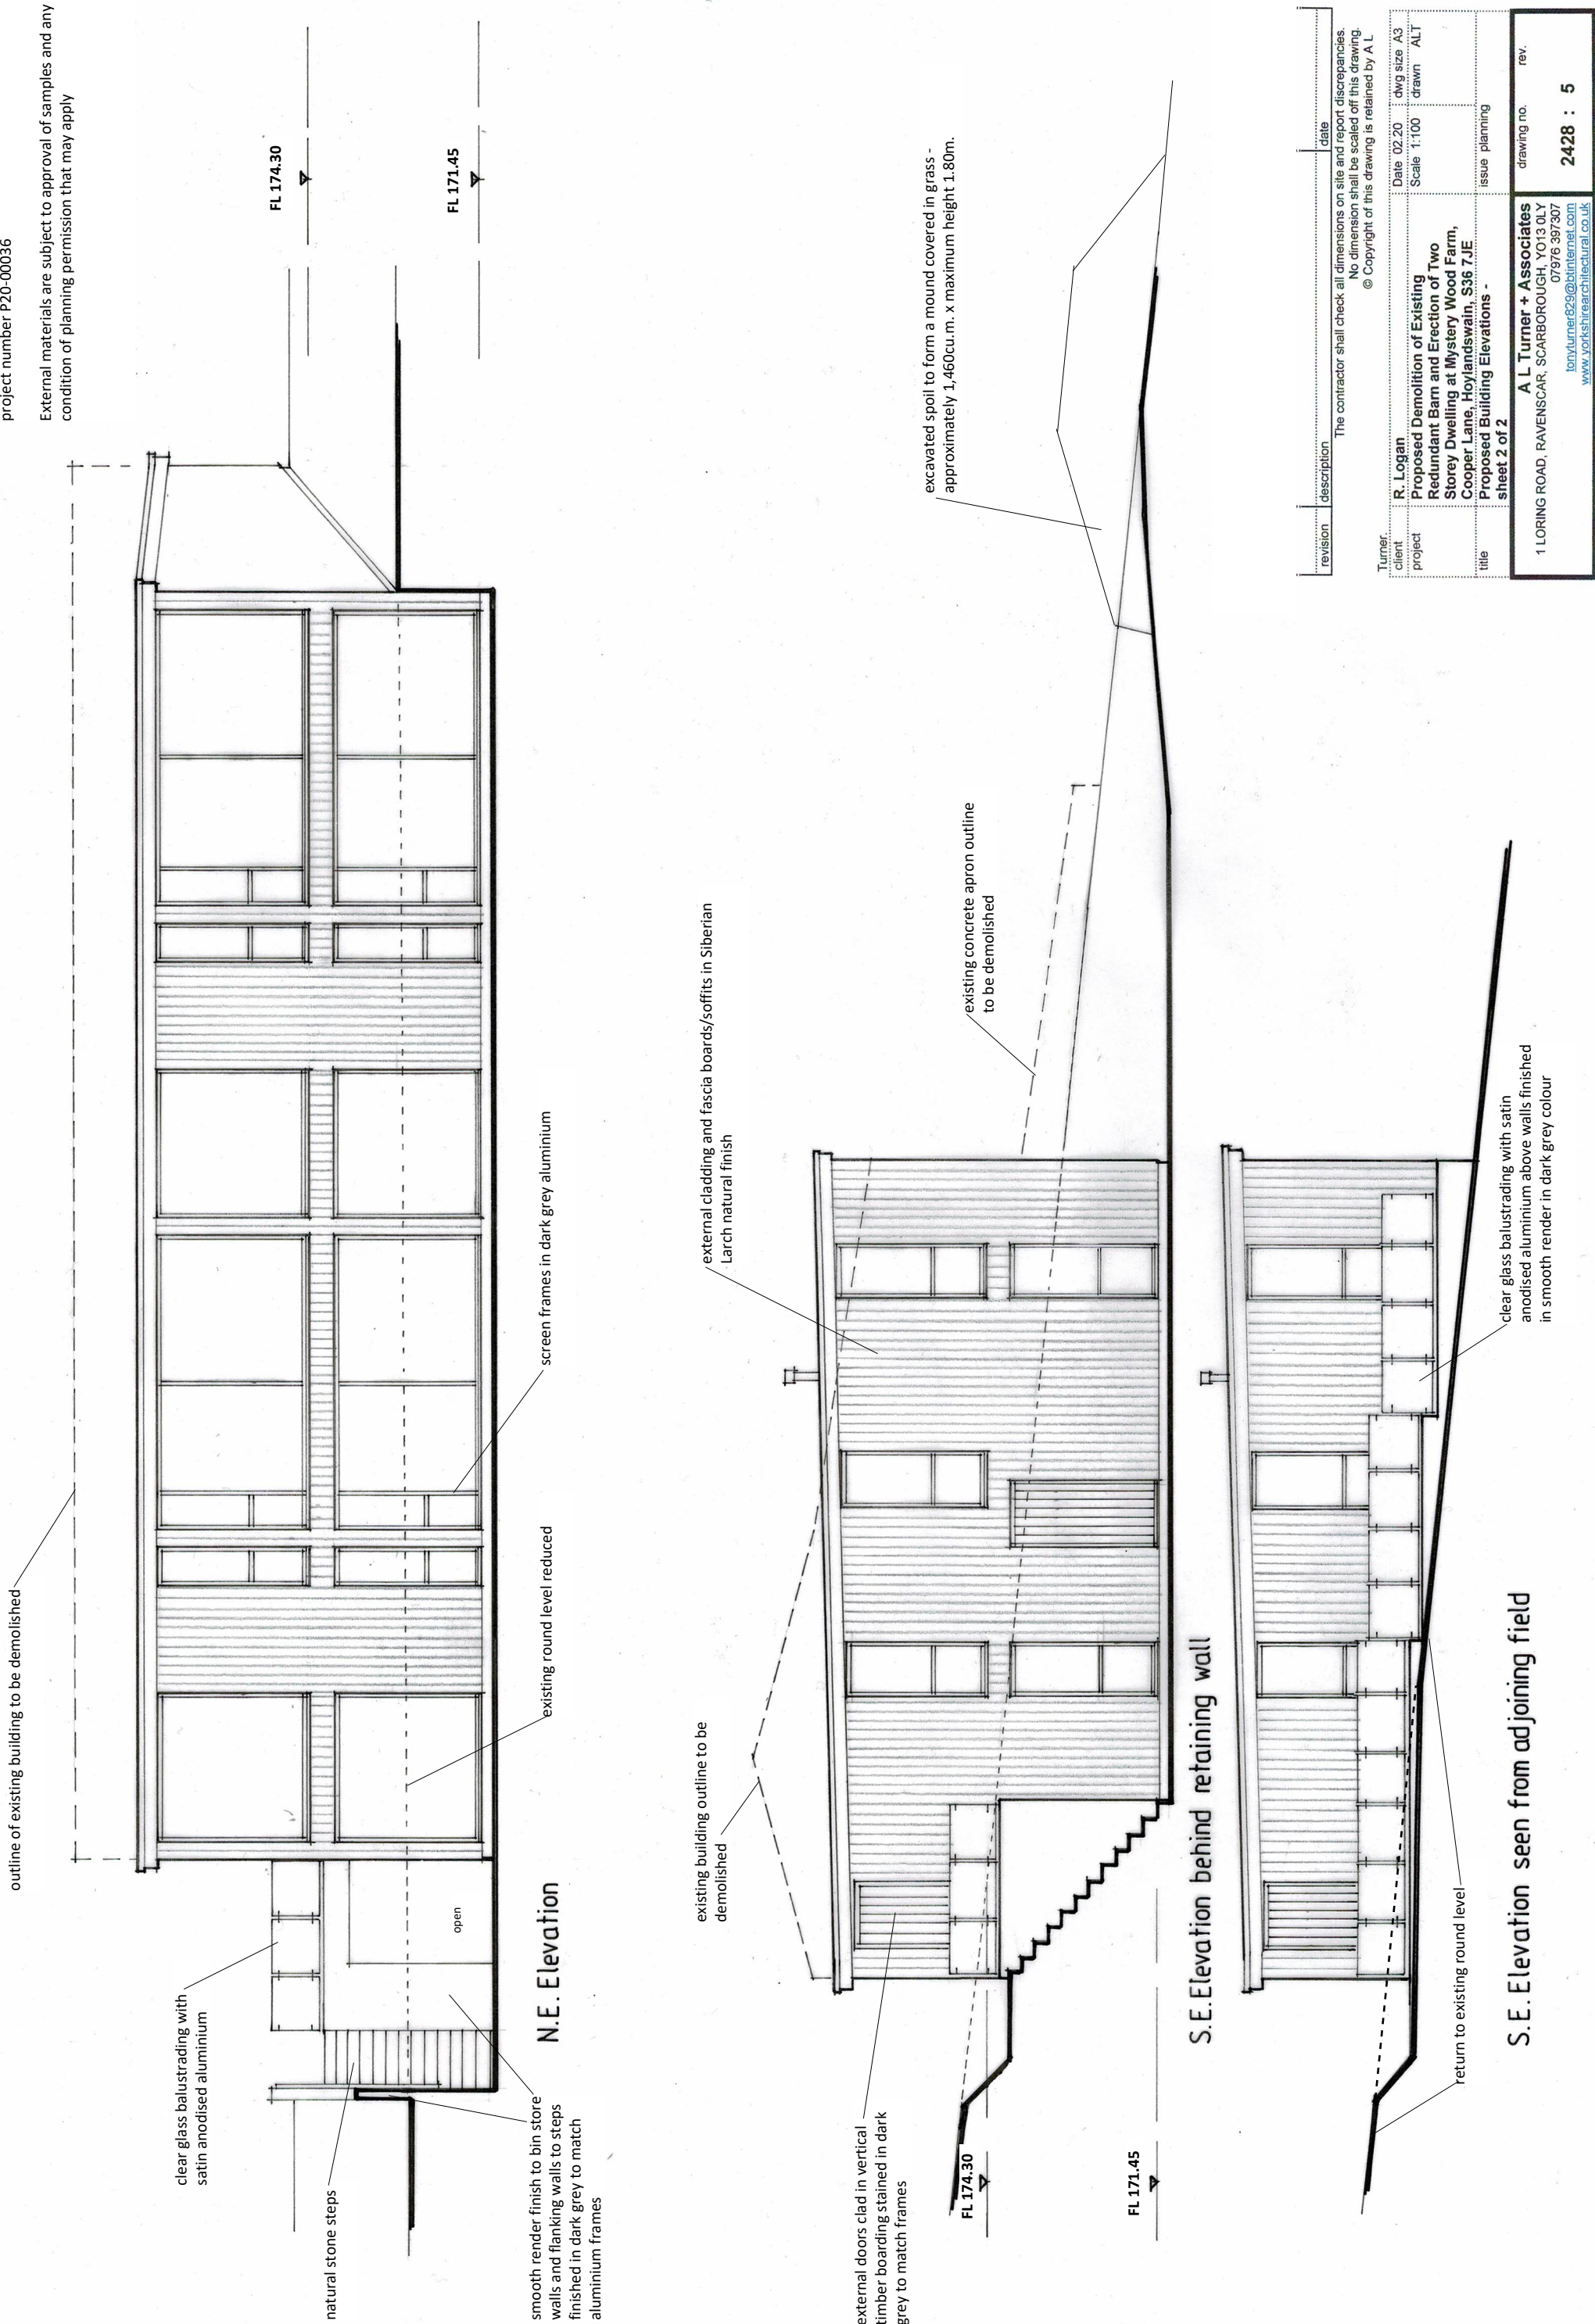

revision	description	date
	The contractor shall check all dimensions on site and report discrepancies. No dimension shall be scaled off this drawing. © Copyright of this drawing is retained by A L	
Turner.	R. Logan	Date 02.20
client	Proposed Demolition of Existing	dwg size A3
project	Redundant Barn and Erection of Two Storey Dwelling at Mystery Wood Farm, Cooper Lane, Hoylandswain, S36 7JE	Scale 1:100
title	Proposed Building Elevations - sheet 2 of 2	drawn ALT
		issue planning
A L Turner + Associates		
1 LORING ROAD, RAVENSCAR, SCARBOROUGH, YO13 0LY		
07976 397307		
alturner829@btinternet.com		
www.yorkshirearchitectural.co.uk		
drawing no.		rev.
2428		5