



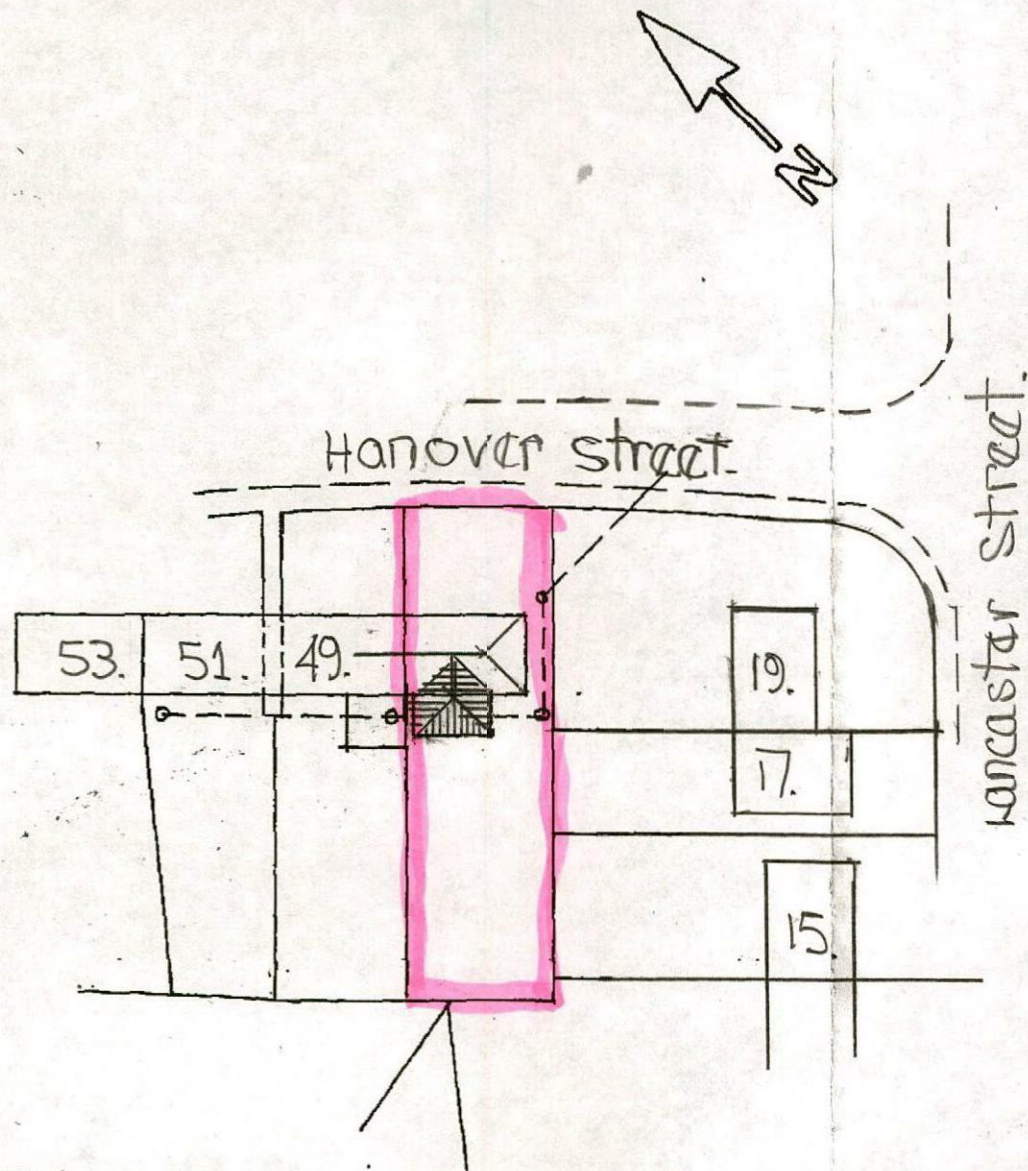



Site plan 1:500m.

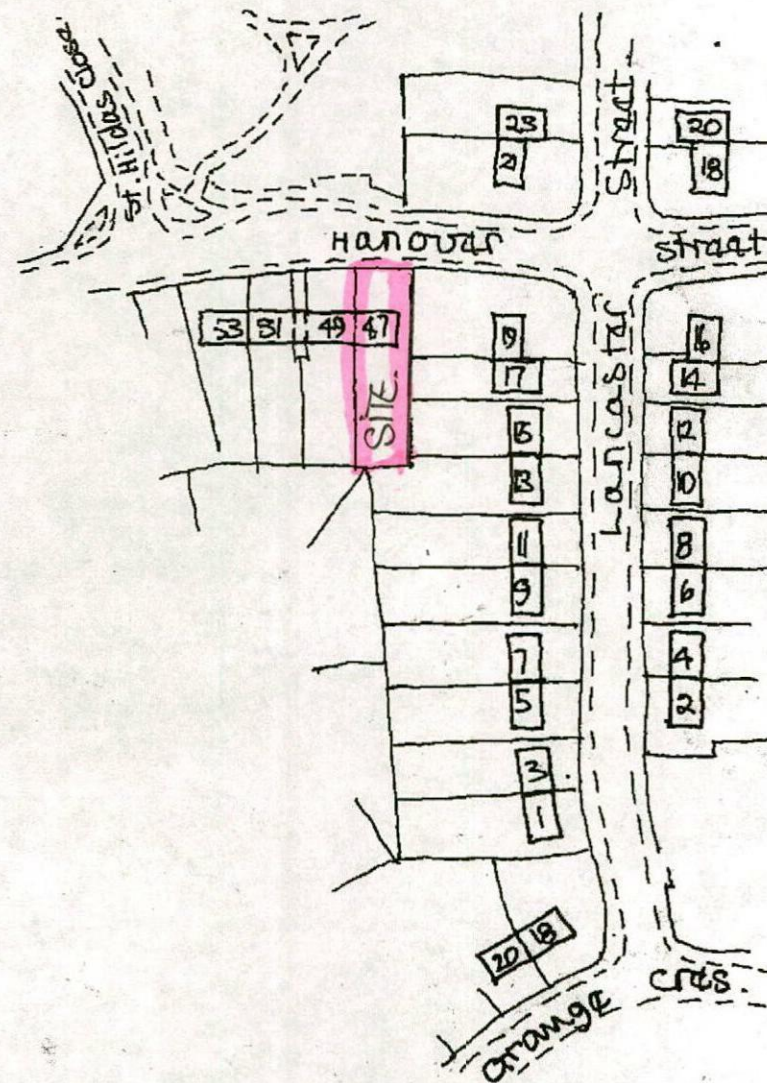

location plan 1:1250'

EXISTING GROUND FLOOR.



EXISTING FIRST FLOOR 1:100M.

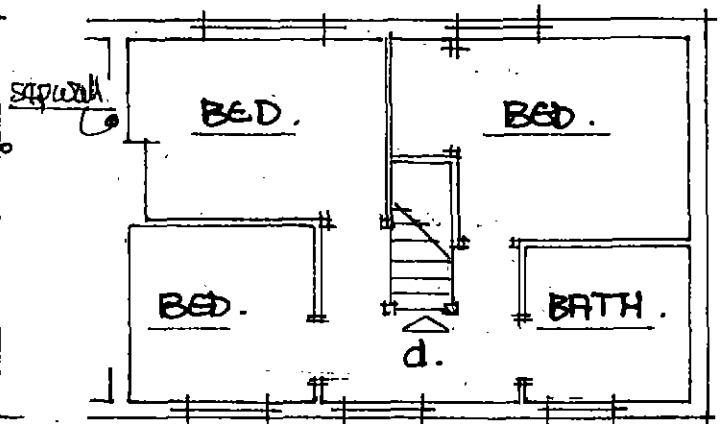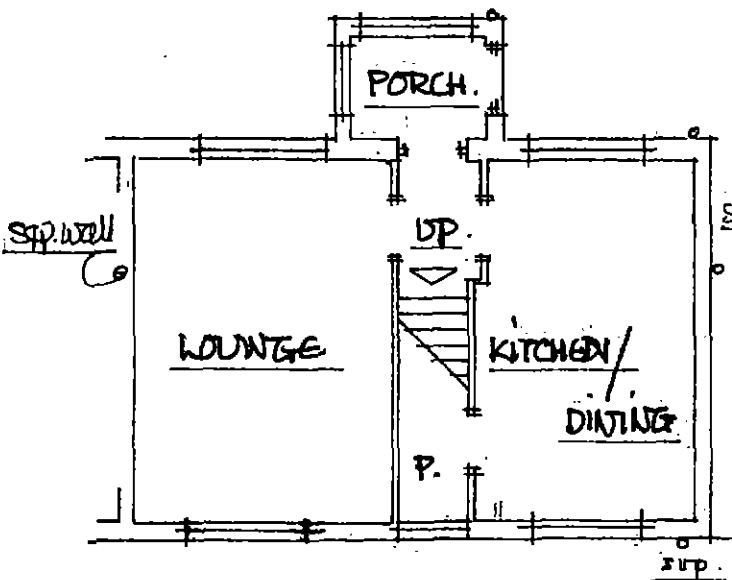

* internal layout/fixtures/fitments to clients choice and positioning. *

PROP. GROUND FLOOR.


PROP. FIRST FLOOR.

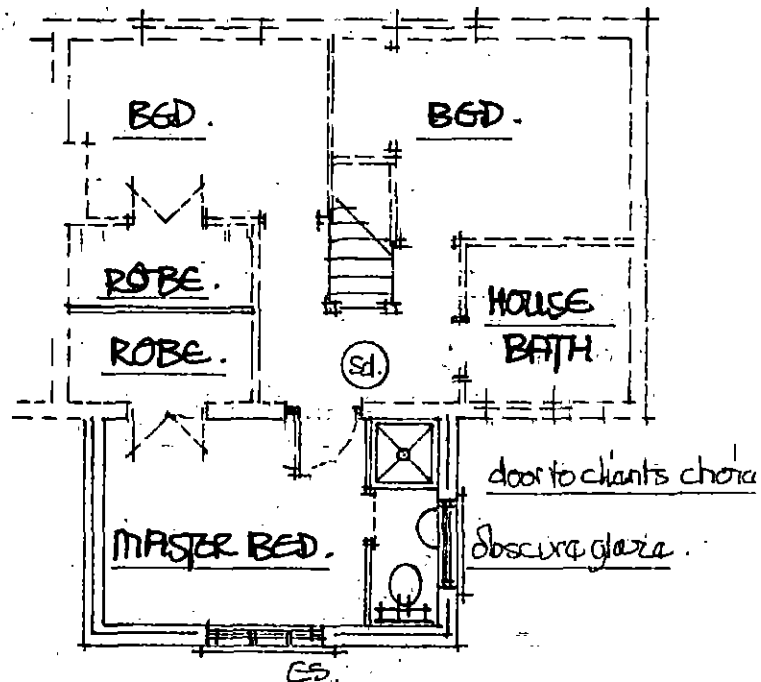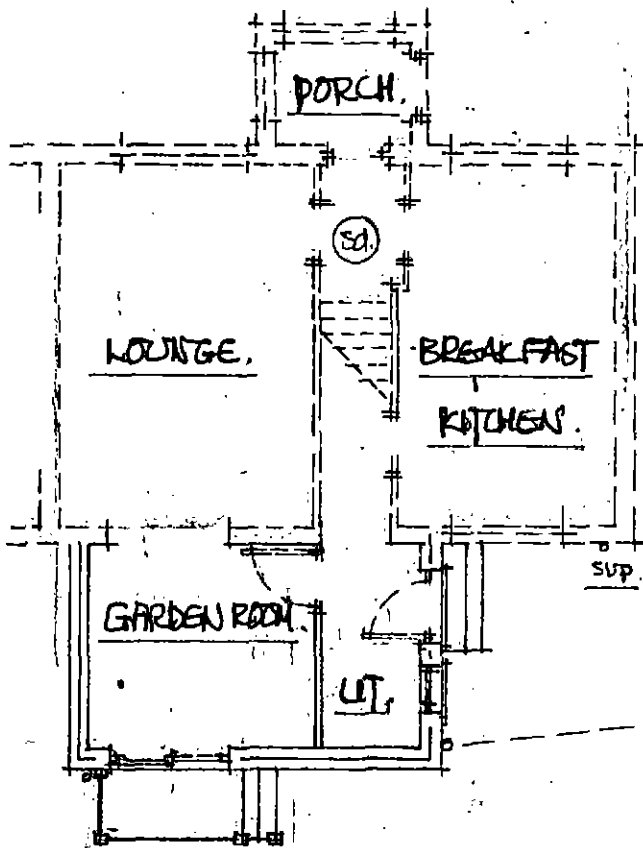


Ⓢ shows ceiling mounted smoke detectors wired to fuse bd + interlinked with battery back up - fixed 300mm min from wall junctions + light fittings.

ES shows fire safety escape sash min 750h x 450 w to open thro' 90° bottom of sash between 800/1100 above floor level.

EXISTING REAR VIEW FROM GARDEN.

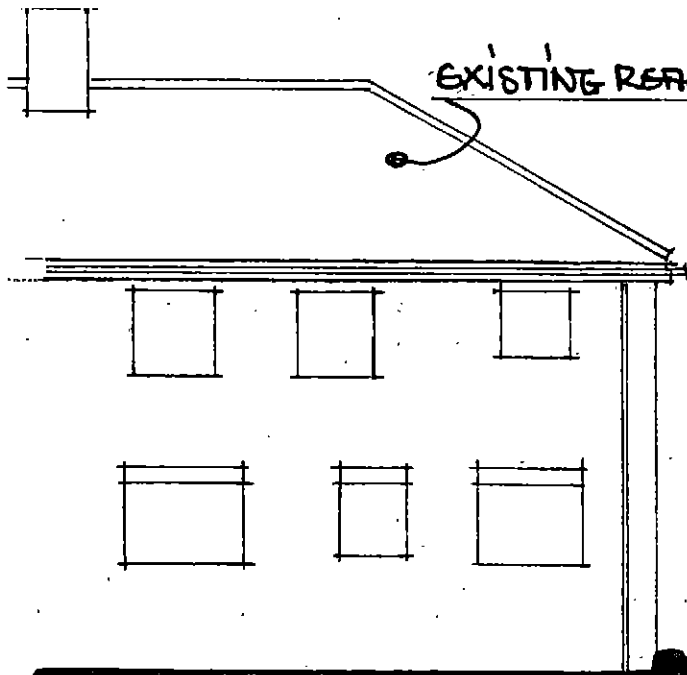

EXISTING SIDE VIEW FROM NO 19.

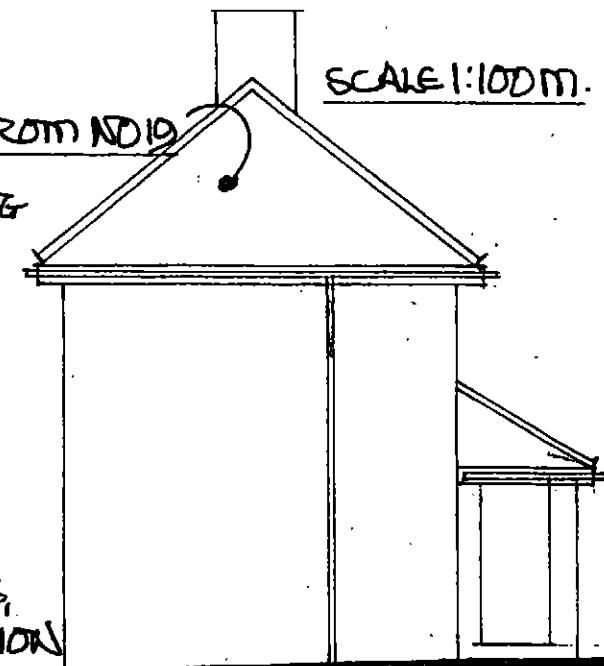


SCALE 1:100M.

PATIO DOOR TO HAVE PATENT SAFETY GLAZING
FACTORY ETCHED WITH KITE MARK VISIBLE
WHEN FIXED.


ALL HEATING WORKS BY A PERSON WHO
QUALIFIED THRO THE CURRENT GAS
SAFETY SCHEME.

ALL ELECTRICAL WORKS BY A PERSON
REGISTERED ON A COMPETENT PERSONS
SCHEME WHO SHALL PROVIDE A COMPLETION
CERTIFICATE FOR THE LOCAL E.C.O.


PROP. REAR VIEW.

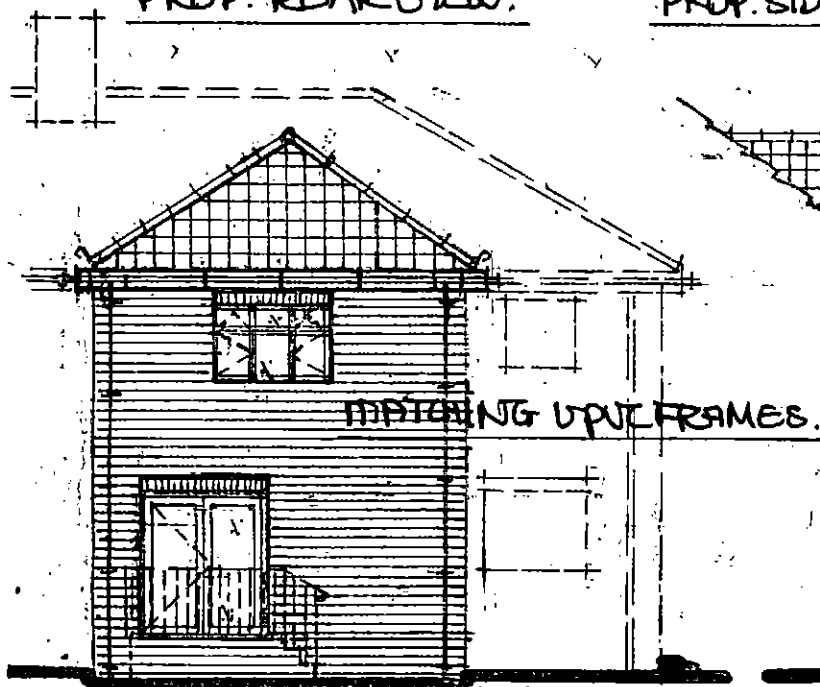

PROP. SIDE VIEW FROM NO 49.

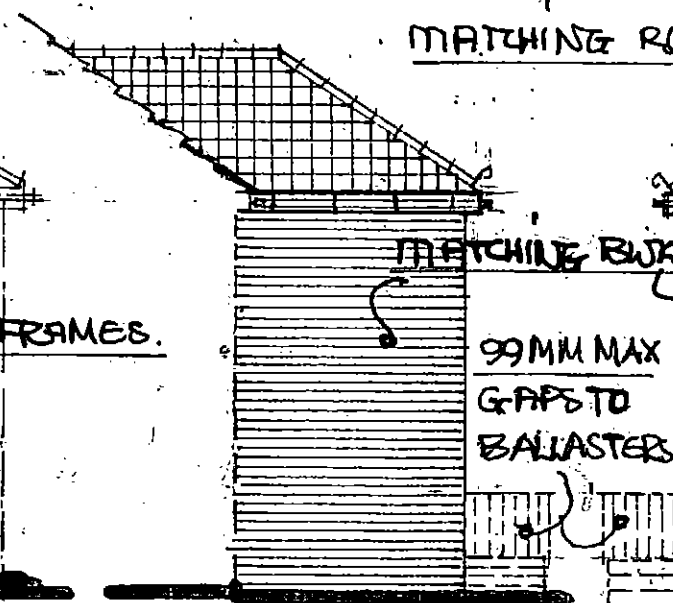

PROP. SIDE VIEW FROM NO 19.

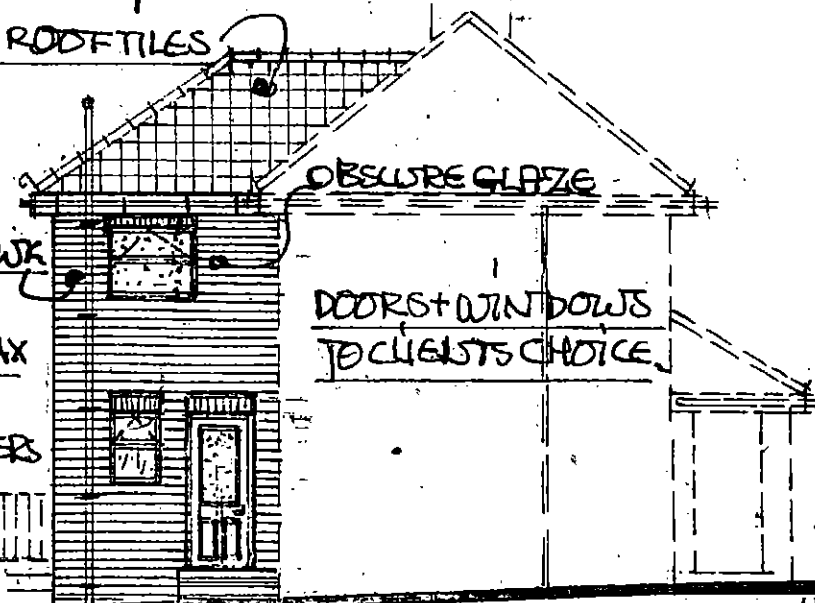

MATCHING ROOFTILES

OBSOLETE GLAZE

MATCHING UPVC FRAMES

99MM MAX
GAPS TO
BALLASTERS

DOORS + WINDOWS
TO CLIENTS CHOICE