



Existing Window Frame Dimensions

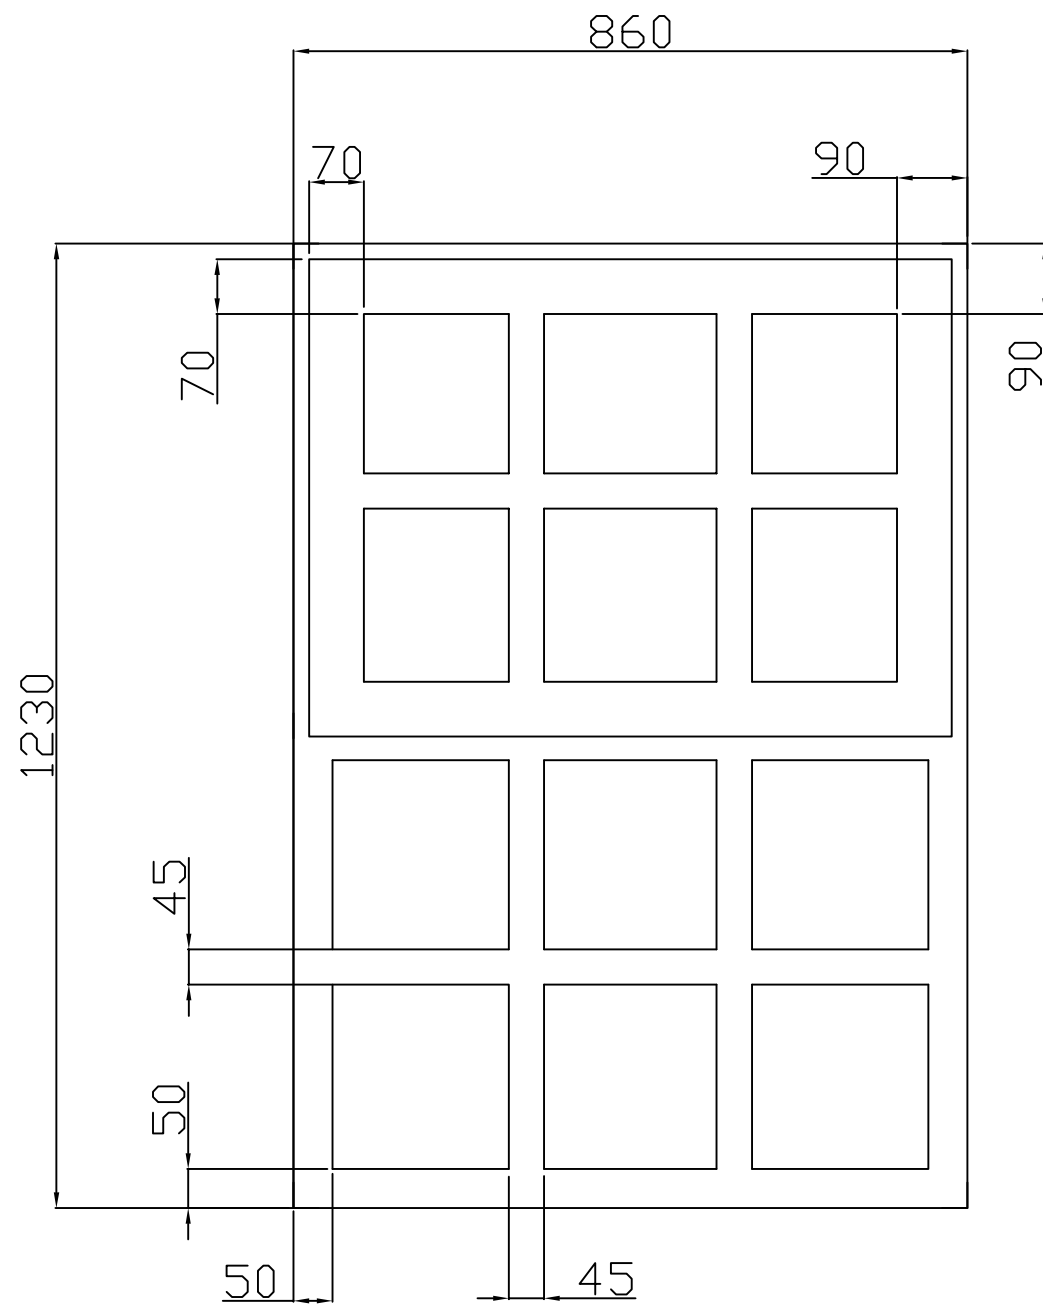

DETAILS

Frame Material - Softwood
Frame finish - White paint
Glazing - 10mm double glazed panes
All dimension in mm

Proposed Window Frame Dimensions

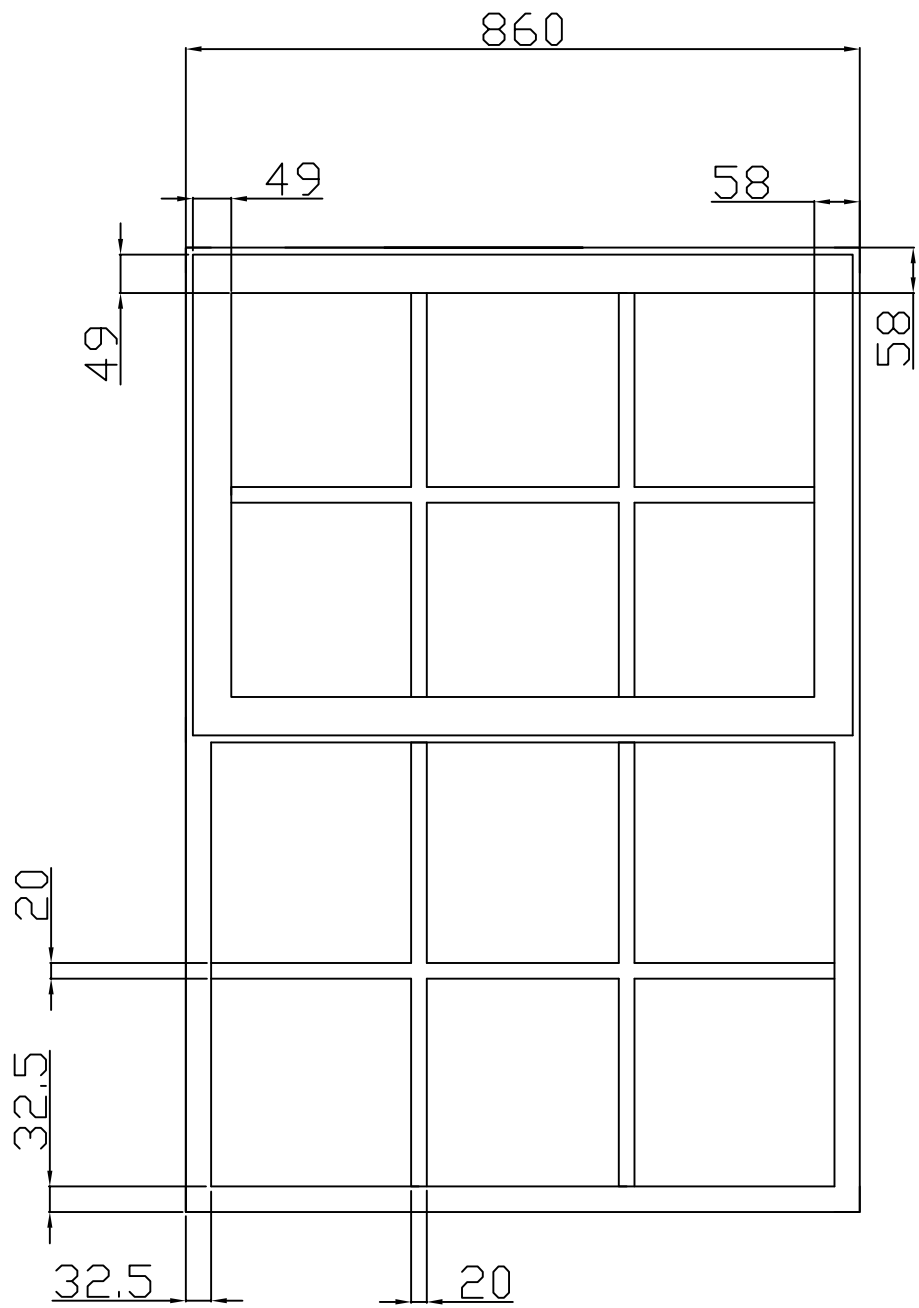

DETAILS

Frame Material - Aluminium EL49 Casement
Frame finish - White powder coat
Glazing - 24mm double glazed panes (4mm Diamant / 16mm Argon (90%) / 4mm Planitherm Total + / Swiss Spacer V)
All dimension in mm

									TITLE 11 Hall Close Top Opener Style Windows External view	