


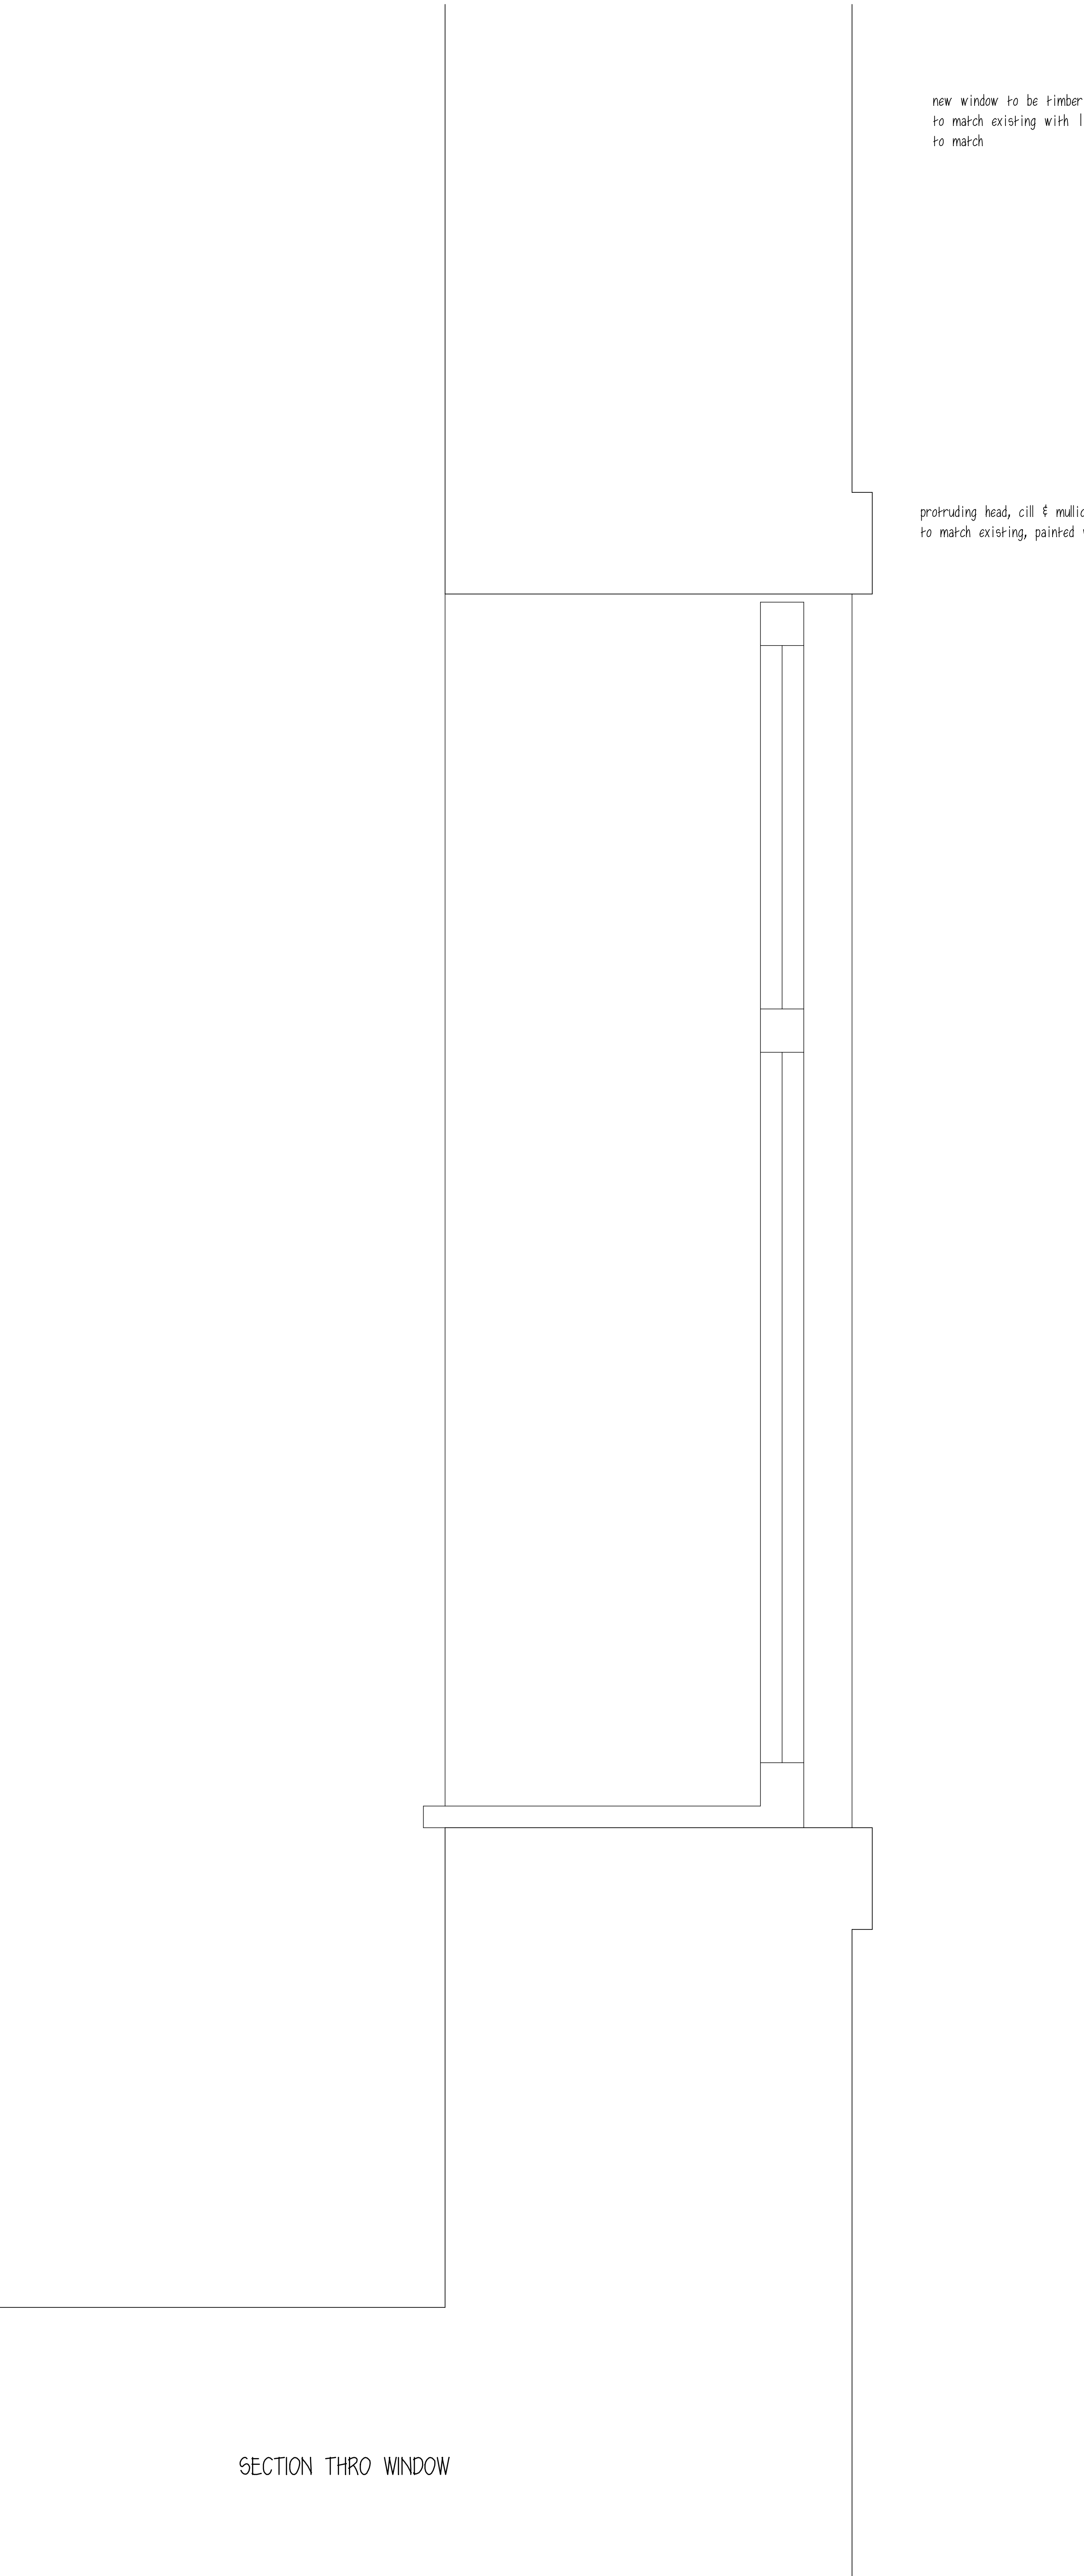


SECTION THRO WINDOW

new window to be timber painted white  
to match existing with 100mm recess  
to match

protruding head, cill & mullions, rendered  
to match existing, painted white

existing window removed  
& new door opening formed  
with art stone cill rendered &  
painted white to match  
door to be timber painted white  
to match windows

 

SECTION THRO DOOR

ACCESS IDEA LTD

PROPOSED SHOP  
23 CHURCH ST  
BARNLEY

PROPOSED SECTIONS

1:50 AUG 23

Peter Thompson

"Linwood"

Barnsley Road

Dodworth

Barnsley S75 3JR

e-mail peter-thompson@hotmail.co.uk



M.C.I.A.T.

Ref. 01226 201391

m. 07973251730