


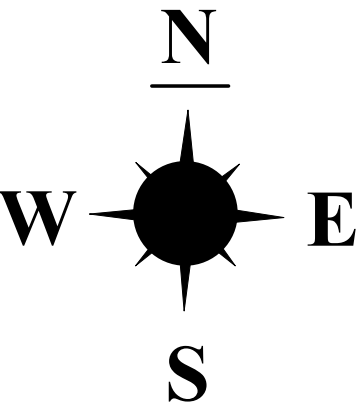


Shrub Bed 1


Total Area: 28.5m2 Staggered planting at 1m spacing.	Botanical Name	Common Name	Size at Purchase	Number Required (Approx.)
	Lavandula angustifolia	Lavender	2L	6
	Symphoricarpos albus	Snowberry	2L	6
	Ribes sanguineum	Flowering Currant	2L	6
	Forsythia x intermedia	Border Forsythia	2L	6
	Cornus sanguinea	Common Dogwood	2L	6
	Euonymus alatus	Burning Bush	2L	6

Shrub Bed 2

Total Area: 17m2 Staggered planting at 50cm spacing.	Botanical Name	Common Name	Size at Purchase	Number Required (Approx.)
	Senecio brachyglottis	Daisy Bush	2L	7
	Viburnum tinus	Laurustinus	2L	7
	Hebe caledonia	Shrubby Veronica	2L	7
	Potentilla fruticosa	Shrubby Cinquefoil	2L	7
	Kerria japonica	Japanese Kerria	2L	7

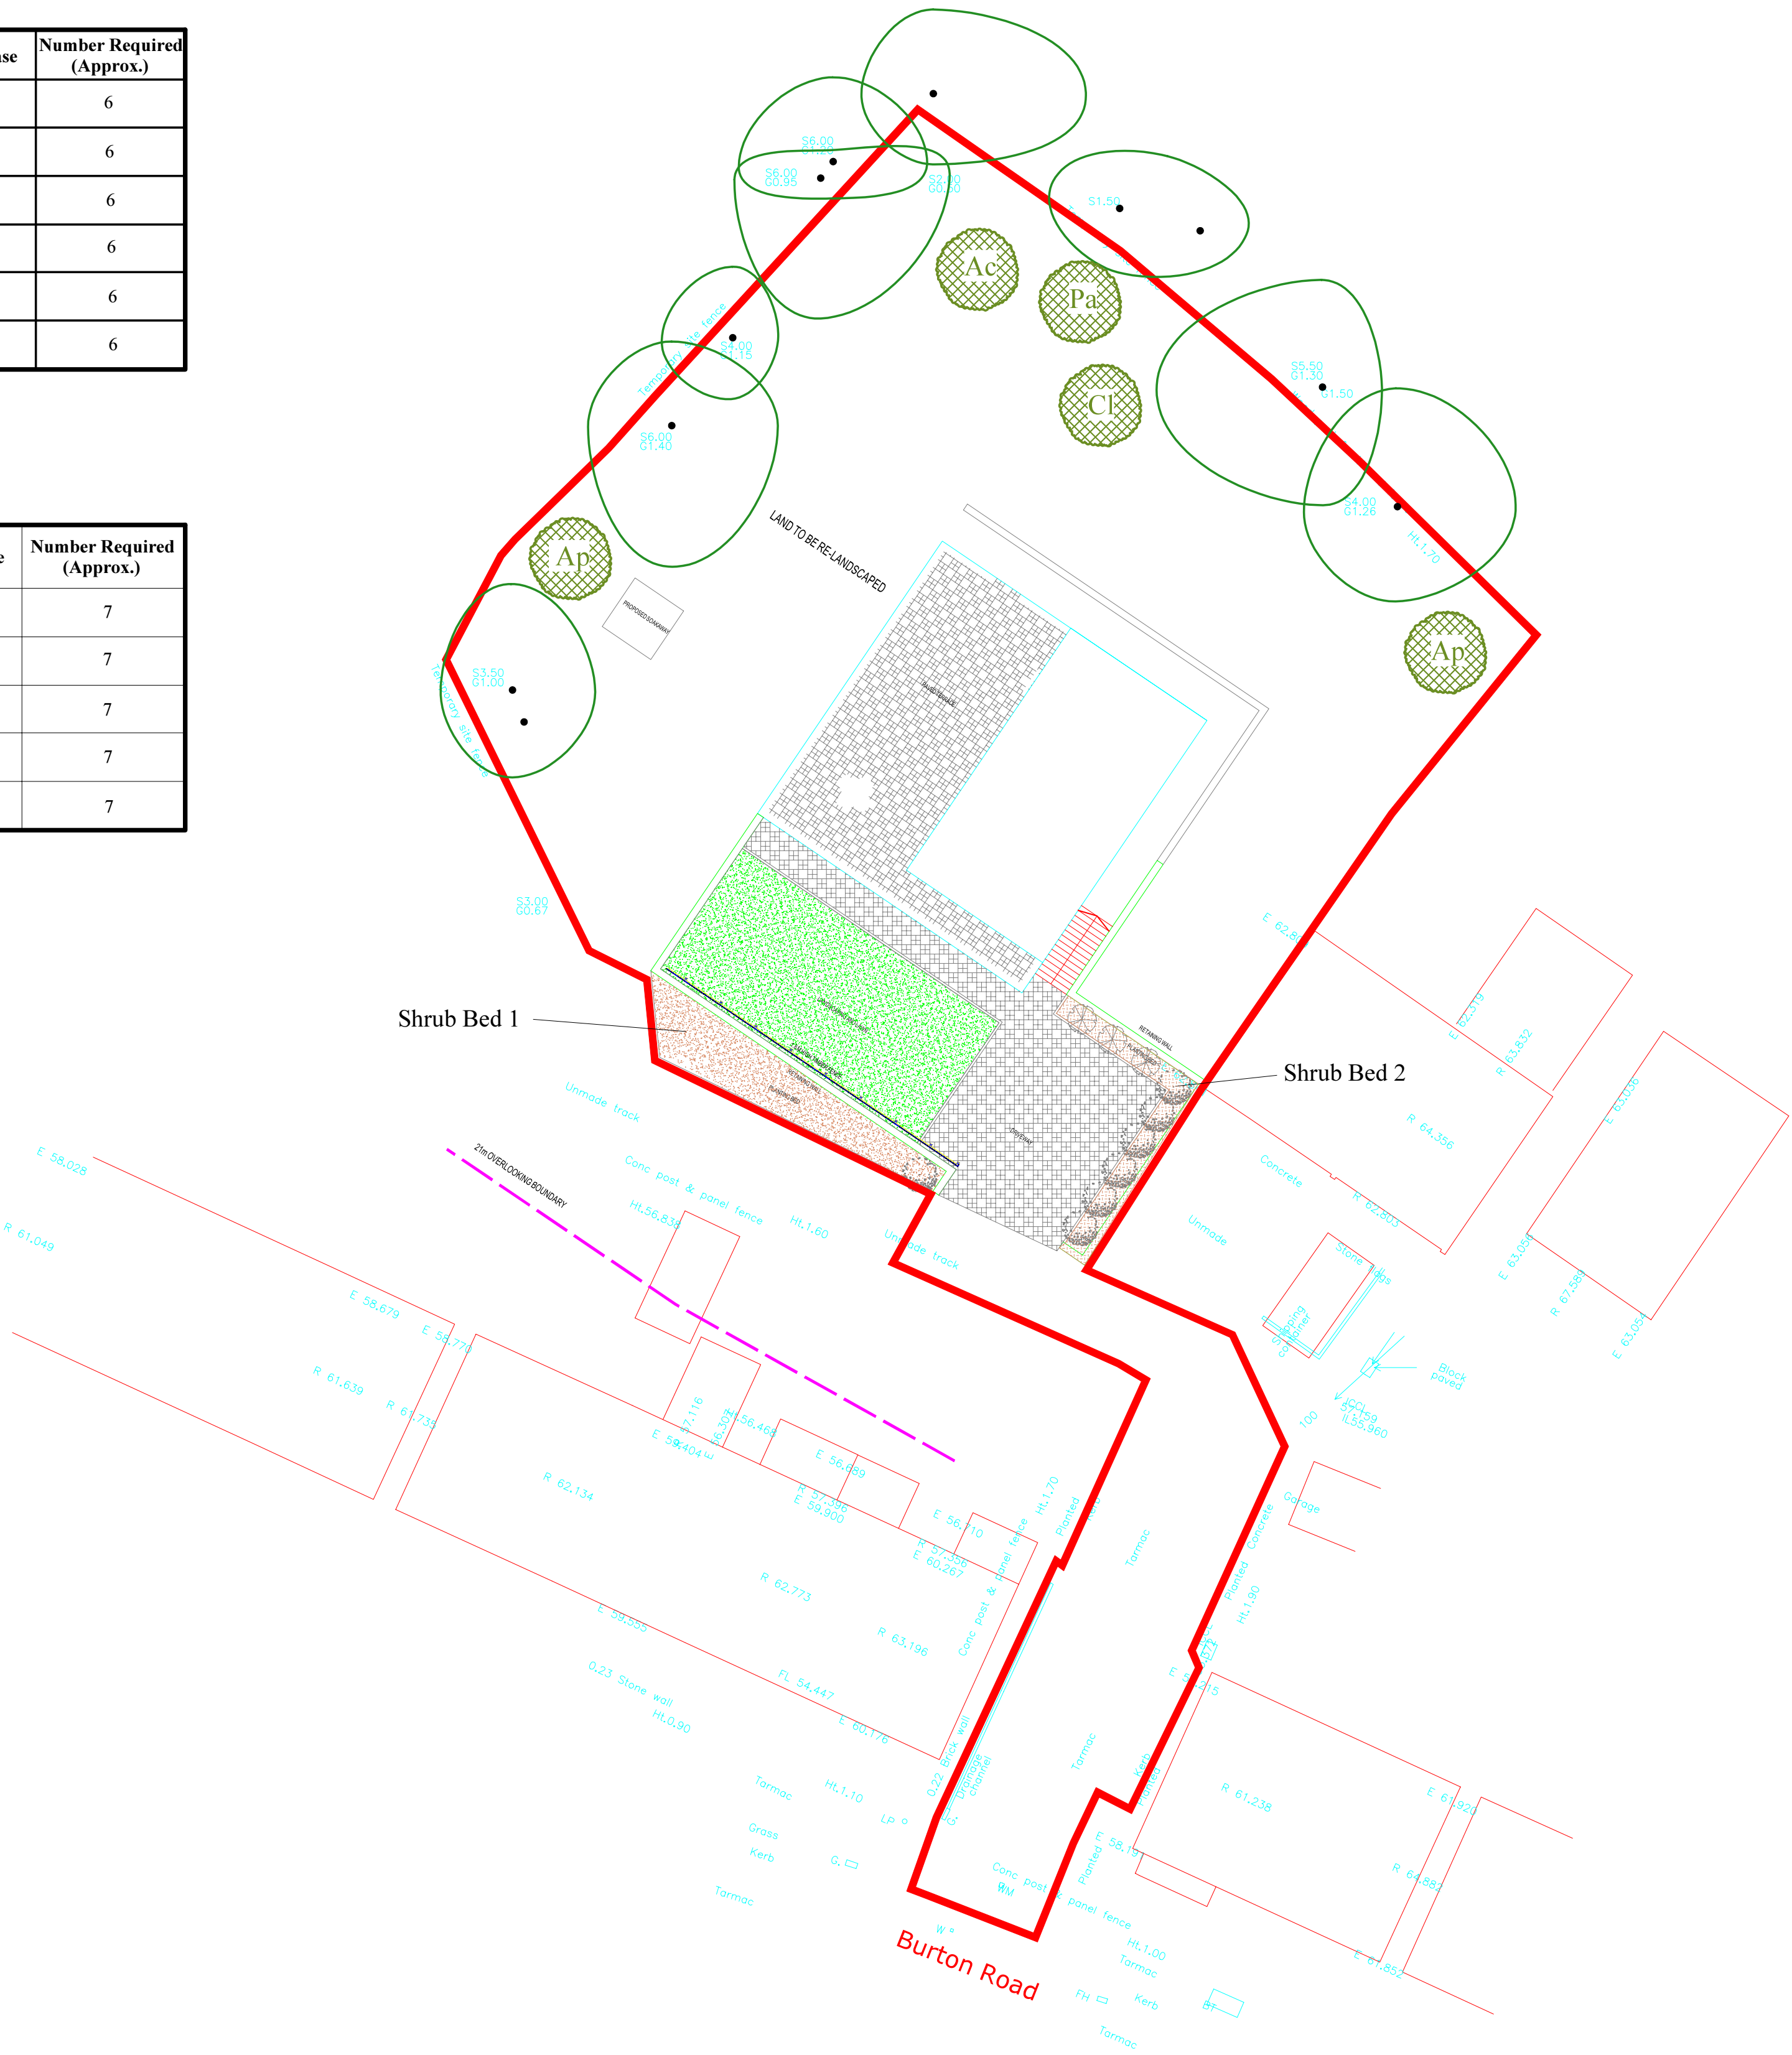

Inset 1: an example of planting a tree in an open area or grass strip

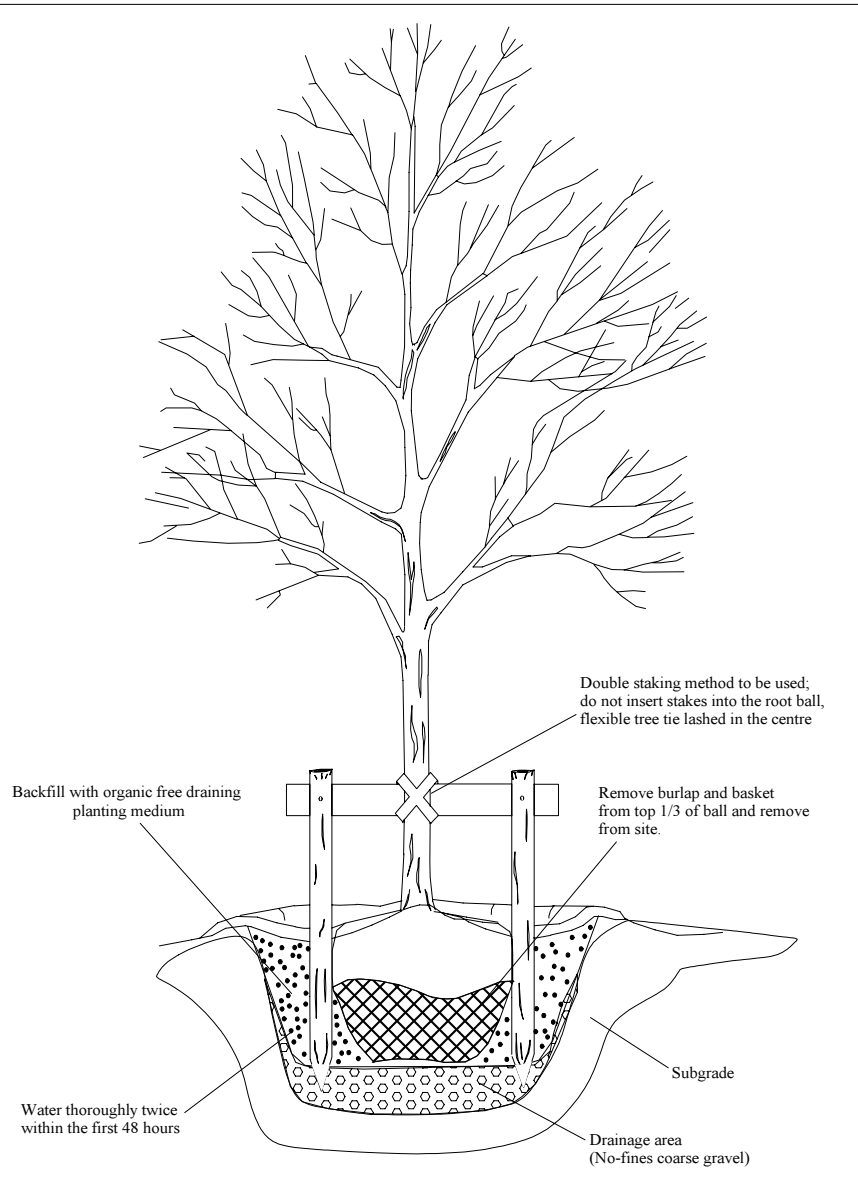

Appendix 1:
Planting Scheme Plan

ADDRESS: 86a Burton Road,
Barnsley, South Yorkshire, S71 2AA.
JCA REF: 13548a/ChC

SCALE: 1:200 PAPER SIZE : A1

TREE PLANTING	
	Acer platanoides (Norway Maple) Size: Extra Heavy Standard Amount Required: 2
	Acer campestre (Field Maple) Size: Heavy Standard Amount Required: 1
	Prunus avium (Wild Cherry) Size: Heavy Standard Amount Required: 1
	Crataegus Laevigata (Midland Hawthorn) Size: Light Standard Amount Required: 1
	Existing tree to be retained



Arboricultural & Ecological Consultants