

Peter Thompson M.B.I.A.T.




Architectural Design Consultant Ltd.
Tel & Fax: 01226 201391
Mobile: 07973 251730
e-mail: peter-thompson@hotmail.co.uk

PROPOSED C/U FROM DI TO AI
FORMER ATHERSLEY HEALTH CLINIC
LAITHES LANE
ATHERSLEY

SITE PLAN 1:500 Rev K

Linwood
Barnsley Road
Dodworth
Barnsley S75 3JR

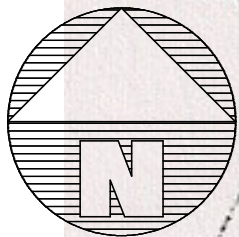

gable to Unit 3 and rear gable to Unit 1 to have no air con units or equipment that could cause noise disturbance

existing 1.8m high palisade fencing to boundary of site to be retained, front palisade fencing to be removed, dwarf wall to be max. 900mm high

ARNOLD AVENUE

ARNO

bins 3 bins 2

delivery delivery

goods delivery only

ATM machine

28 carparking spaces
2.5mx5m
2 disabled 3.6mx6m

denotes desinated delivery area

2mx2m ped. vis splay

LAITHES LANE

existing access to be retained access and turning head as per original approval