


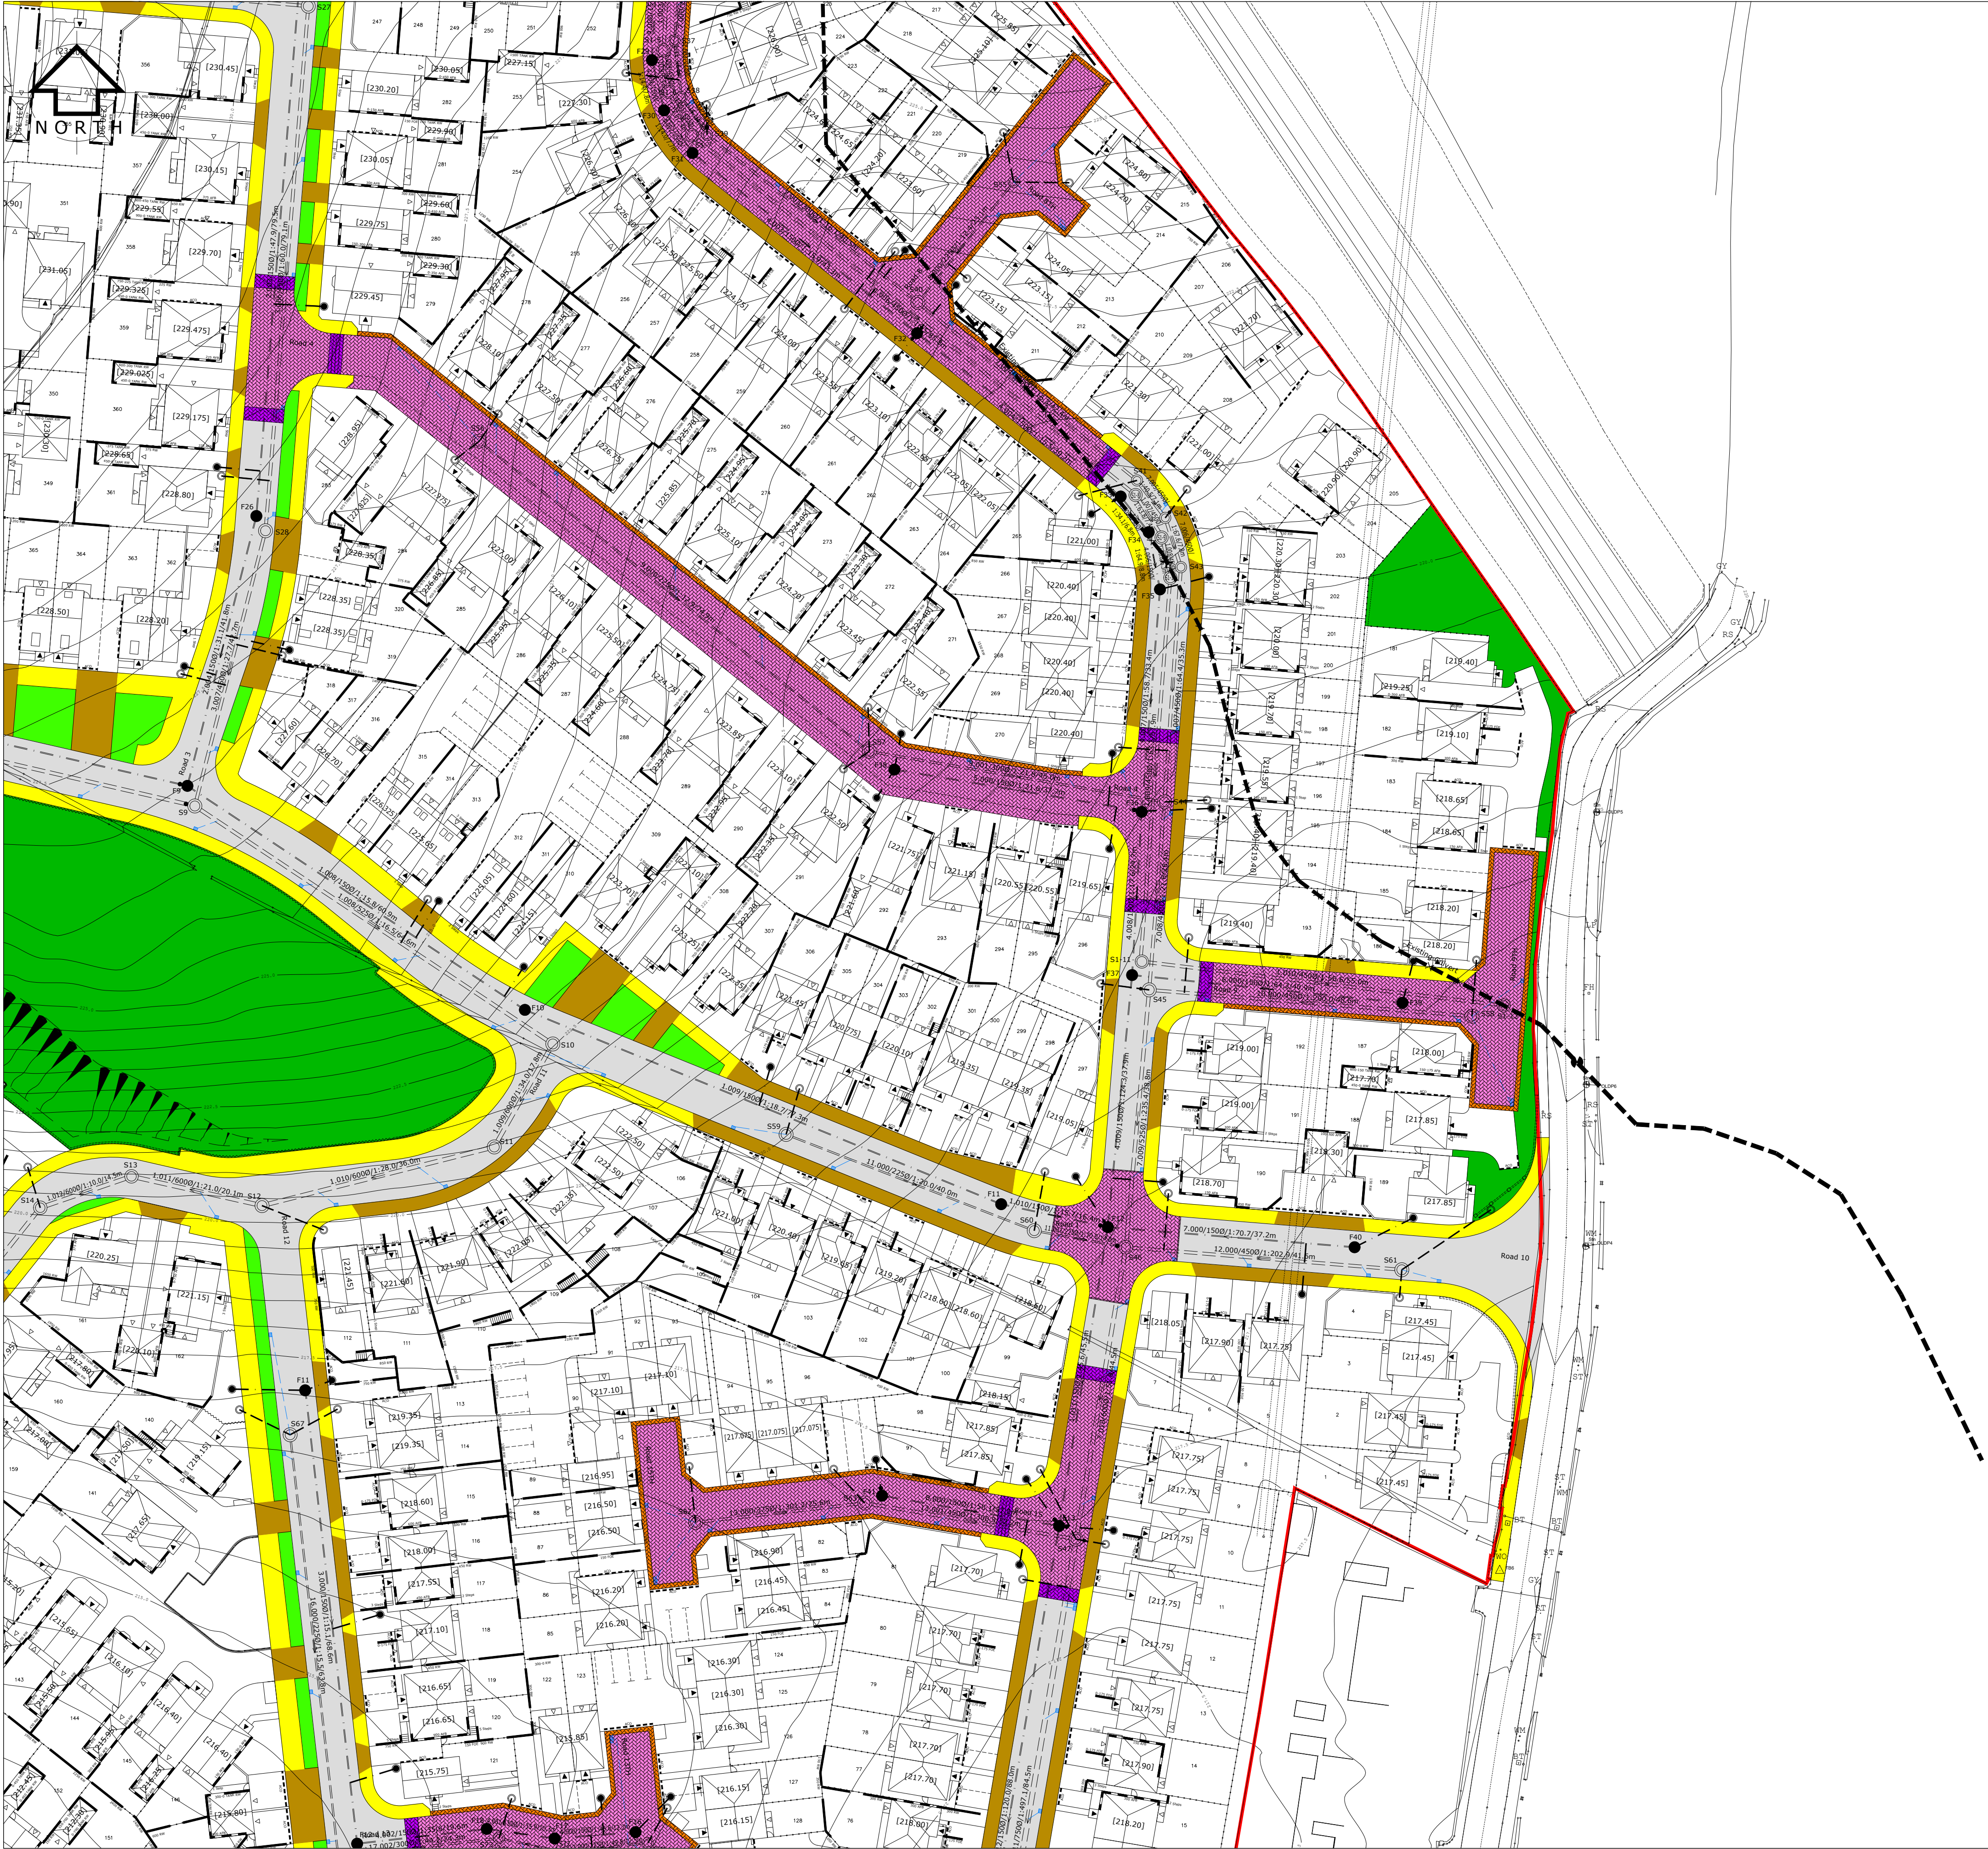

Health and Safety Notes/CDM Regulations 2015

In line with the above regulations we are obliged to inform the Contractor of the abnormal risks that may be encountered in the construction of these works. As part of the design process all the salient health & safety aspects are given full consideration and these are observed within the designs viewed on this document. Although considerable effort is undertaken to eliminate risks, the very nature of the project gives rise to some hazards and risks.

Significant risks that cannot be eliminated by design and could not be foreseen by a competent contractor are noted in the risk assessment boxes on the drawings.

- S38 AGREEMENT LEGEND
- Development Boundary
 - Footways and Footpaths (incl. cycle routes)
 - Hard Margins / Tactile Paving
 - Vehicular Crossings of Footway / Margin
 - Flexible Surface Carriageway
 - Sett / Block Paved Carriageway
 - Ramps, Rumble strips and Over-ride strips
 - Grassed Service Margin (frontage maintained)
 - Other Grassed Area - Verges, Embankments
 - Highway Drainage
 - Street Lighting, Carriageway Markings, Structures.
 - Grit Bins
 - Street Nameplates

Rev	Description	By	Date
Client:			
Barratt Yorkshire West			
Project Title:			
Well House Lane, Penistone			
Drawing Title:			
S38 Agreement Layout Sheet 3			
Scale		Date	
1:500 @ A1		23.07.21	
Drawing No		Revision	Status
4619-C-D7-03		0	Approval



Geo Structures Civils
ID Civils Design Consulting Engineers

North East & Yorkshire:
Aske Stables, Aske, Richmond,
North Yorkshire, DL10 5HG
t: 01748 889015
f: 01565 740263

North West & Midlands:
Caledonian House,
Tatton Street, Knutsford,
Cheshire, W16 6AG
t: 01565 755557
f: 01565 740263