


Notes:
This drawing design and concepts are copyright of STEN Architecture.
All Dimensions are to be verified on site before any work commences. If any discrepancies, errors or emissions are noted, these are to be report to STEN architecture immediately.
If any other drawings are reference within this layout, please refer to the specific detailed drawing for design, materials and specific working practices.

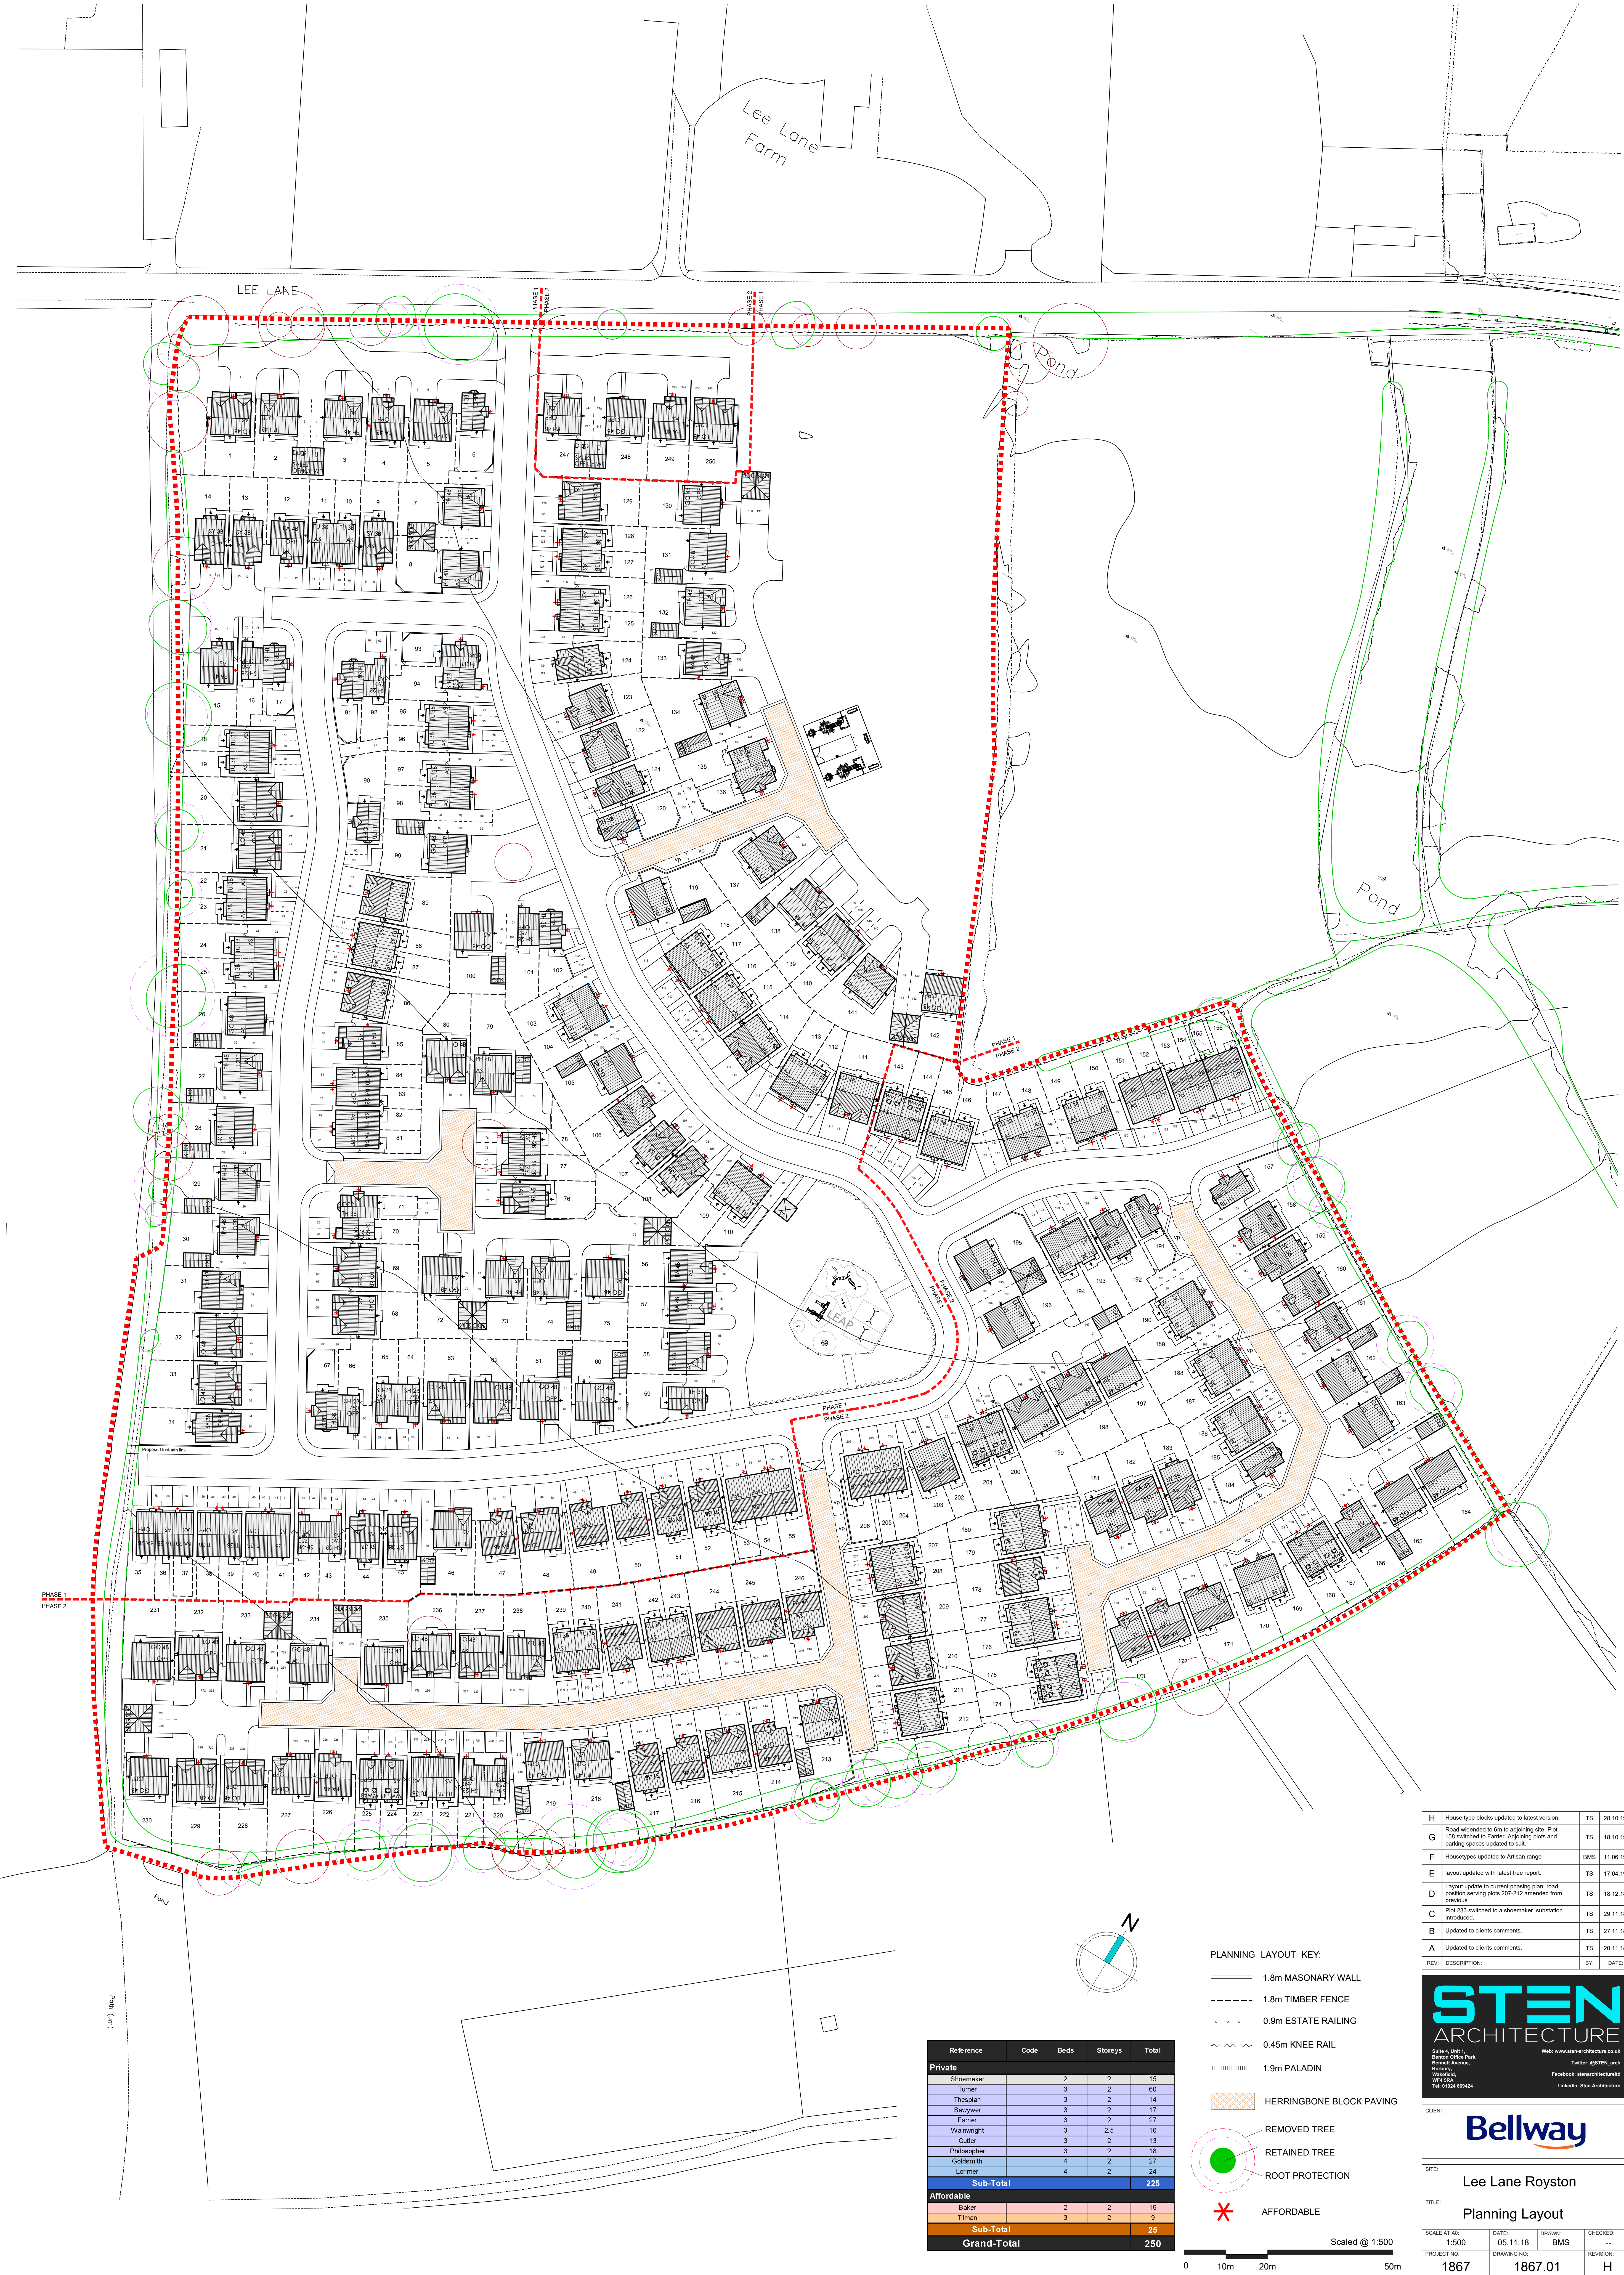

H	House type blocks updated to latest version.	TS	28.10.19
G	Road widened to 6m to adjoining site. Plot 106 switched to Farmer. Adjoining plots and parking spaces updated to suit.	TS	18.10.19
F	Housetypes updated to Arisan range	BMS	11.06.19
E	Layout updated with latest tree report.	TS	17.04.19
D	Layout update to current phasing plan. road position serving plots 207-212 amended from previous.	TS	18.12.18
C	Plot 233 switched to a shoemaker. substation introduced.	TS	29.11.18
B	Updated to clients comments.	TS	27.11.18
A	Updated to clients comments.	TS	20.11.18
REV.	DESCRIPTION	BY.	DATE

STEN
ARCHITECTURE

Suite 4, Unit 1,
Barnes Office Park,
Barnes Avenue,
Heston, Middlesex,
TW20 0EX
Tel: 0181 65524

Web: www.sten-architecture.co.uk
Twitter: [STEN_arch](https://twitter.com/STEN_arch)
Facebook: [stenarchitecture](https://www.facebook.com/stenarchitecture)
LinkedIn: [Sten Architecture](https://www.linkedin.com/company/sten-architecture)

CLIENT:			
SITE:			
Lee Lane Royston			
TITLE:			
Planning Layout			
SCALE AT A3:	DATE:	DRAWN:	CHECKED:
1:500	05.11.18	BMS	--
PROJECT NO:	DRAWING NO:	REVISION:	
1867	1867.01	H	