

PITCHED ROOF DORMER, TILES TO ROOF, SIDES AND OVER WINDOWS TO MATCH MAIN ROOF

CONCRETE INTERLOCKING ROOF TILES TO MATCH EXISTING


BALCONY WITH UPVC FASCIA TO EDGE AND METAL BALUSTRADE

PROPOSED FRONT ELEVATION


FLAT ROOF DORMERS, UPVC CLADDING TO SIDES AND BETWEEN WINDOWS, UPVC WINDOWS, OBSCURE GLASS TO SHOWER ROOM

PROPOSED REAR ELEVATION

FACING BRICKWORK TO MATCH EXISTING

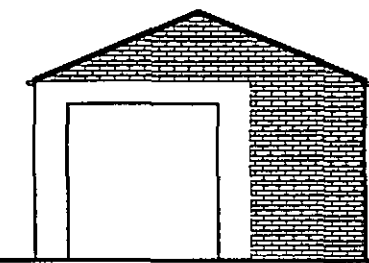


PROPOSED GARAGE FRONT ELEVATION

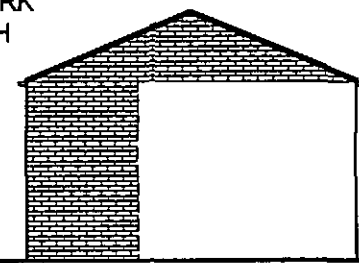

PROPOSED GARAGE REAR ELEVATION


CONCRETE INTERLOCKING TILES TO MATCH ROOF TO DWELLING

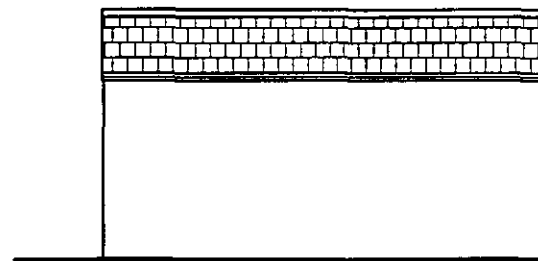

PROPOSED SIDE ELEVATION

EXISTING RIDGE LINE RAISED BY 1m

PITCHED ROOF DORMER, TILES TO MATCH MAIN ROOF, TILE CLAD SIDES TO MATCH MAIN ROOF

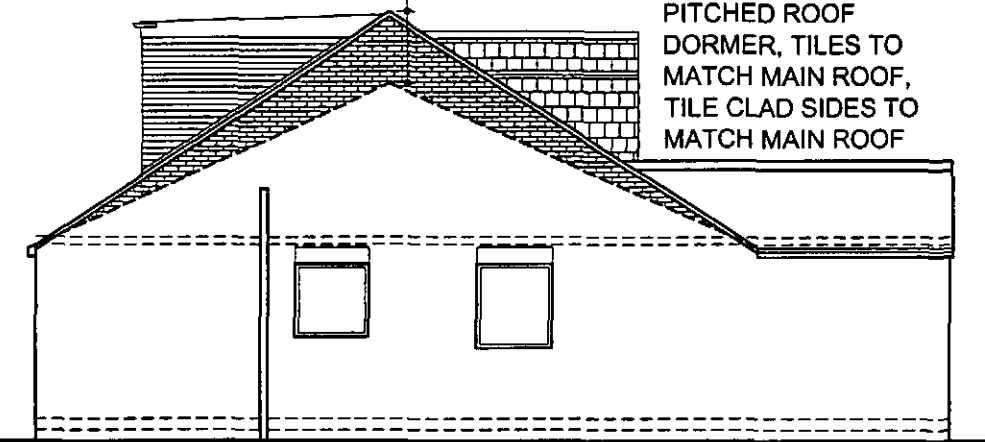


PITCHED ROOF DORMER, TILES TO MATCH MAIN ROOF, TILE CLAD SIDES TO MATCH MAIN ROOF

FLAT ROOF DORMER, TILES TO MATCH MAIN ROOF, UPVC CLADDING TO SIDES

CONCRETE INTERLOCKING TILES TO MATCH ROOF TO DWELLING

FACING BRICKWORK TO MATCH EXISTING

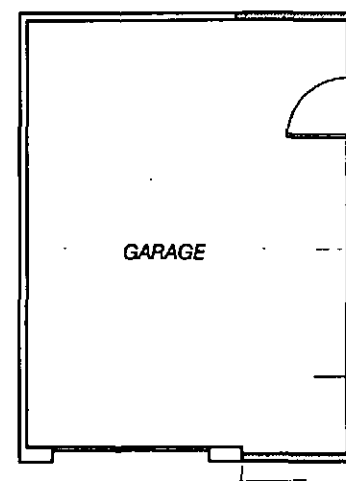

PROPOSED GARAGE PLAN

EXTENDED GARAGE

BALCONY WITH UPVC FASCIA TO EDGE AND METAL BALUSTRADE

PROPOSED SIDE ELEVATION

11 Fairburn Grove, Elsecar

ATTIC CONVERSION TO EXISTING BUNGALOW & EXTENSION TO GARAGE
sheet 3 of 3 - PROPOSED ELEVATIONS AND GARAGE DETAILS
REV A: May 2010

Date: Mar 10

Scale: 1:100