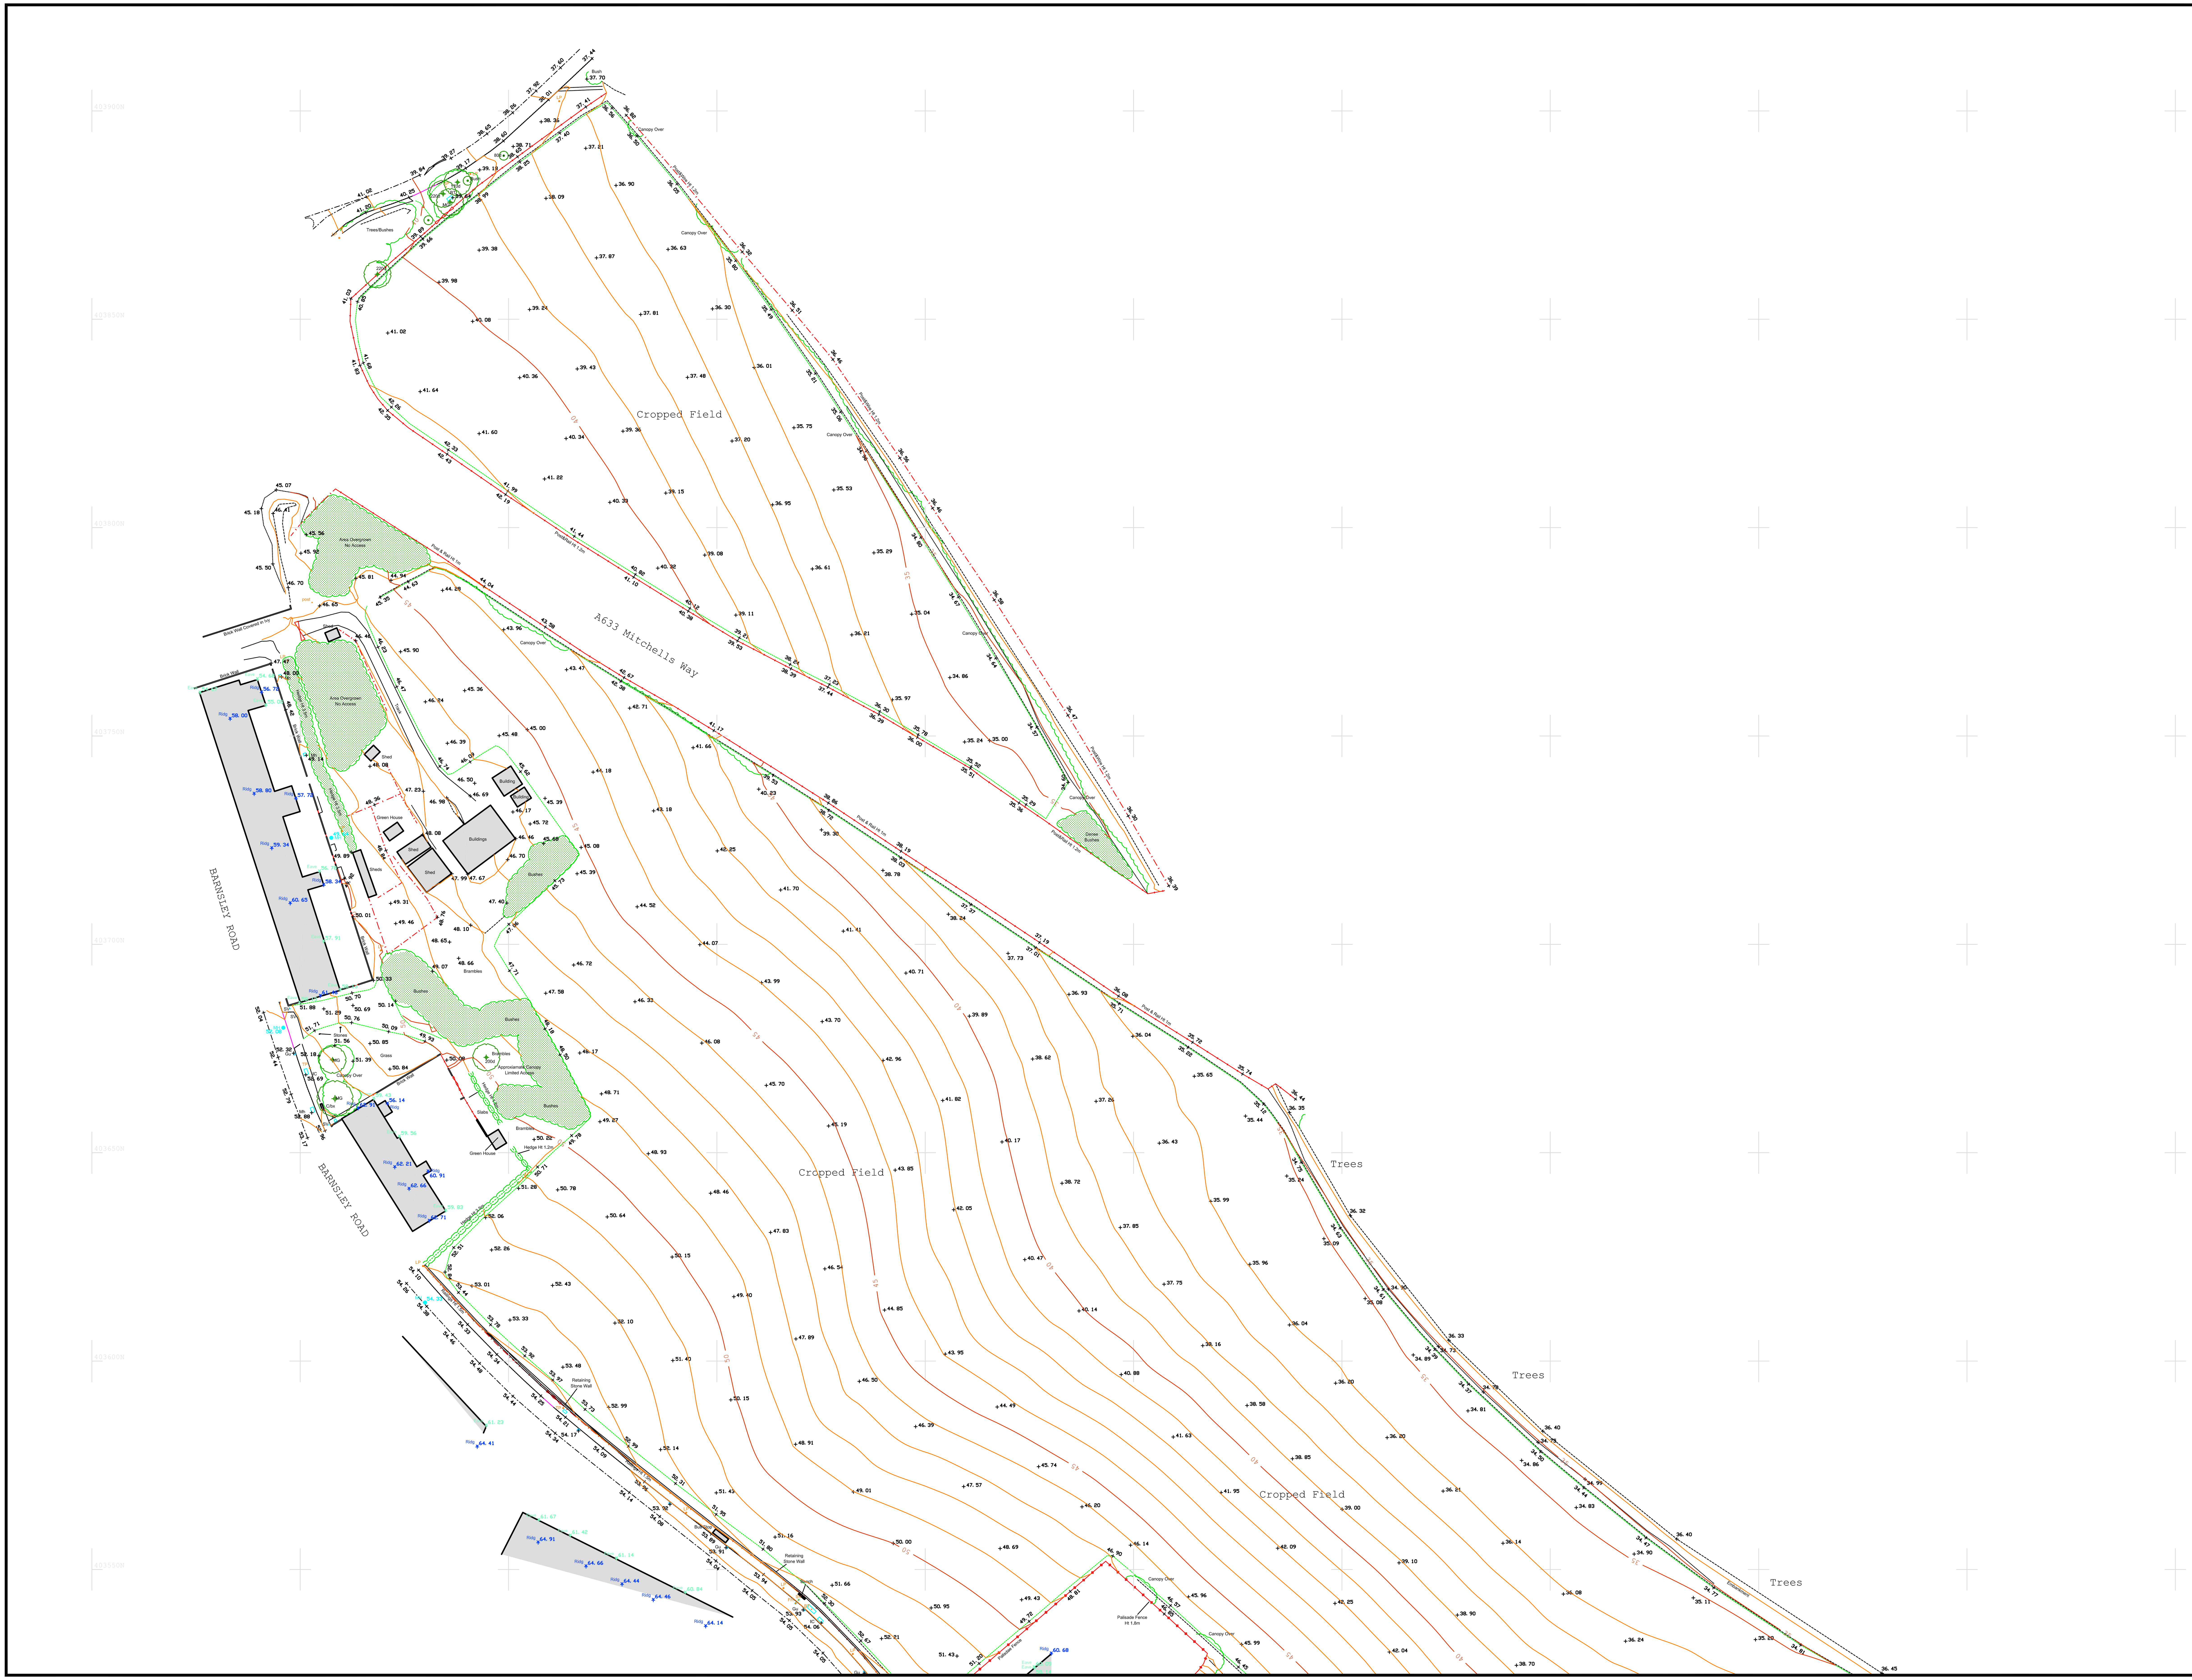

Although O.S. Coordinates are shown on this plan the grid is to be treated as arbitrary.

No scale factor has been applied to the survey therefore the coordinates shown are not true O.S. Coordinates.

Please refer to Survey Station Coordinate Table above to enable correct establishment of the on-site grid used.

COMMENTS

This plan should only be used for its original purpose. Centara Ltd accepts no responsibility for this plan if supplied to any party other than the original client.

All dimensions / levels should be checked on site prior to design and construction.

Drainage information (where applicable) has been visually inspected from the surface and therefore should be treated as approximate only.

Tree information (where applicable) has been surveyed from ground level and therefore should be treated as approximate only.

Trunk diameters are measured at 1.2m high

Legend:

- Building Canopy / Overhang
- Buildings / walls
- Kerb line
- Concrete edge
- Centre Line
- Barrier
- Hedge
- Security Fence
- Panel Fence
- Open Fence
- Overhead Powerline
- Chambers
- Survey Station & Name
- Bench Mark
- Temporary Bench Mark
- Tree / Sapling
- Area Of Undergrowth
- Gate
- IC Inspection chamber
- CL Cover level
- IL Invert level
- Inv Ø0.25 Pipe invert (diameter)
- Gy Gully
- Bg Back Gully
- MH Manhole

Trig	Trig Pillar
Ridg	Ridge Level
Eave	Eave Level
DPC	Dpc Level
FL	Floor Level
Soff	Soffit Level
TBo	Control Box
LP	Lamp Post
SP	Sign Post
post	Post
FS	Flag Staff
Mrk	Gas Marker
EP	Electric Post
TP	Telegraph Post
Inv	Pipe Invert
GU	Gully
RP	Rodding Point
BT	Bt Cover
CO	Cover Unknown
EC	Electricity Cover
FH	Fire Hydrant
GAS	Gas Cover
SV	Stop Valve
TV	Tv Cover
WM	Water Meter
BB	Belisha Beacon
bol	Bollard
BS	Bus Stop
ER	Earthing Rod
Box	Post Box
MS	Mile Stone
TL	Traffic Light
GV	Gas Valve
Peg	Peg

Rev	Date	Description	Drawn	Q.Ref.
REV	DATE	DESCRIPTION	DRAWN	Q_NO.
REV	DATE	DESCRIPTION	DRAWN	Q_NO.
CENTARA

OFFICE 10, NORMANTON BUSINESS PARK
RIPLEY DRIVE, NORMANTON WF6 1QT
01924 220726 info@centara-ltd.com

Project
PERSIMMON HOMES
WOMBWELL

Drawing
TOPOGRAPHIC
SITE SURVEY

Scales	Drawn/Paper Size
1 : 500	SWB/A0
Survey Date	Drawing No
06/11/2012	100699

DO NOT SCALE

(c) Copyright Centara Ltd 2012.