




EXISTING AND PROPOSED FRONT ELEVATION/SECTION AT UNIT 5 ELDON ARCADE, MIDLAND STREET, BARNSLEY, S70 2JP - A2 - 11050

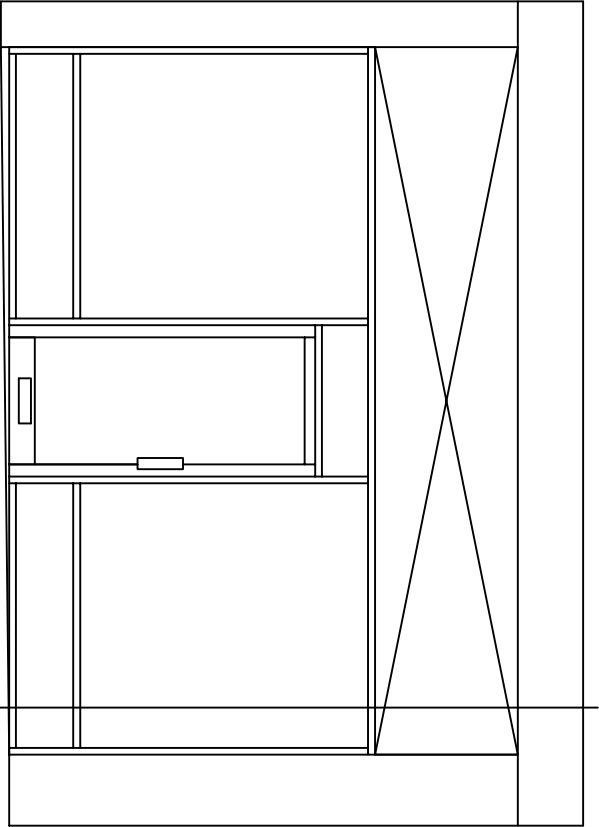

EXISTING SHOP FRONT ELEVATION

 

EXISTING SHOP FRONT SECTION

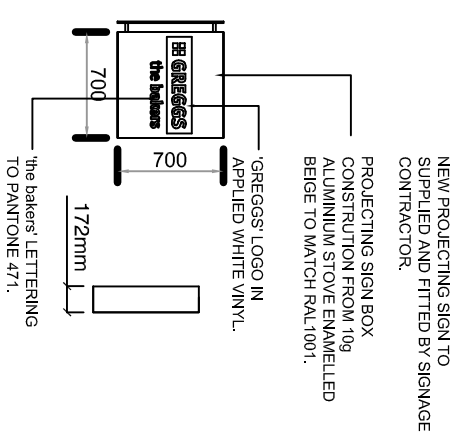


NEW PROJECTING SIGN TO SUPPLIED AND FITTED BY SIGNAGE CONTRACTOR.

PROJECTING SIGN BOX CONSTRUCTION FROM 10g ALUMINIUM STOVE ENAMELLED BEIGE TO MATCH RAL 1001.

'GREGGS' LOGO IN APPLIED WHITE VINYL.

'the bakers' LETTERING TO PANTONE 471.

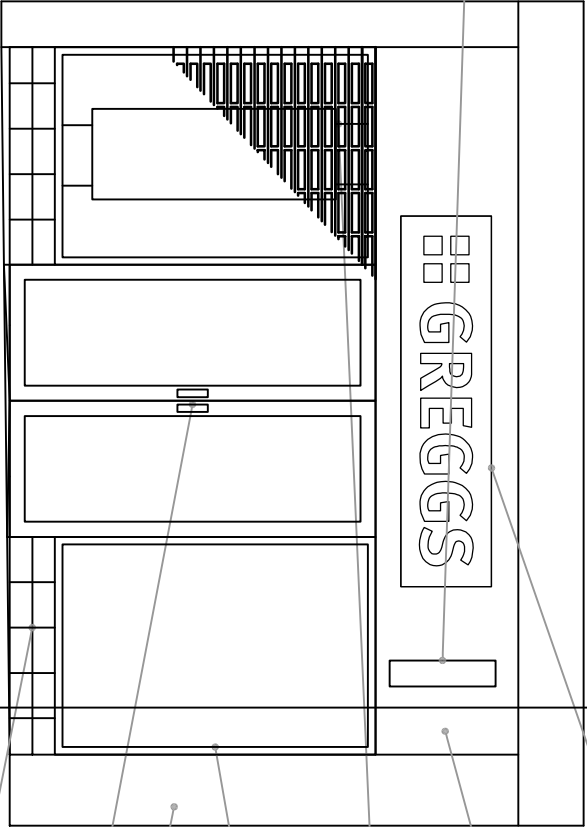

PROPOSED SHOP FRONT ELEVATION

NEW SLIMLINE BADGE SIGN BOX - 2450x600mm. SIGN CONSTRUCTED FROM 10g ALUMINIUM STOVE ENAMELLED BLUE TO BS 18553. 'GREGGS' LETTERING IN FRET CUT OPAL PERSPEX WITH NON-ILLUMINATED 25mm RETURNS. QUATRO DOTS FRET CUT PERSPEX TO PANTONE 471. LETTERS AND QUATRO DOTS ILLUMINATED ONLY.

SHOPFITTER TO REMOVE EXISTING FASCIA, SOFFIT ETC. AND REPLACE WITH NEW EXTERNAL QUALITY PLYWOOD FACED ON ALL EXPOSED EDGES WITH ALUMINIUM PANELS STOVE ENAMELLED BEIGE TO MATCH RAL 1001.


NEW RECESSED LATH, ELECTRIC PUNCHED AND GLAZED ALUMINIUM ROLLER SHUTTER, SHUTTER TO OPEN WITH POLYCARB INSERTS, BOTTOM SECTION TO BE SOLID. 'IN-LINE' SHUTTER CURTAIN TO HAVE 90mm WIDE ALUMINIUM LATHS, SHUTTER AND LATHS FINISHED RAL 1001 (60% GLOSS).

SHOPFRONT FRAMES TO BE FLUSH GLAZED 100 x 45mm ALUMINIUM SECTIONS, SHOPFRONT TO BE FINISHED BLUE, REF: BS 18 E 53. ALL GLAZING WORKS TO BE IN ACCORDANCE WITH SAFETY GLASS BS 6206.

THOROUGHLY CLEAN BRICKWORK PLASTERS AND MAKE GOOD TO DAMAGED/AFFECTED AREAS.

SLIDING DOORS TO BE FLUSH GLAZED 100 x 45mm ALUMINIUM SECTIONS TO BE FINISHED BEIGE TO MATCH RAL 1001. PROVIDE AND INSTALL S/STEEL RECESSED HANDLES. ALL GLAZING WORKS TO BE IN ACCORDANCE WITH SAFETY GLASS BS 6206.

300mm STALL RISER TO BE FACED IN FREE ISSUE TILES (300 x 150mm) FINISHED BEIGE.

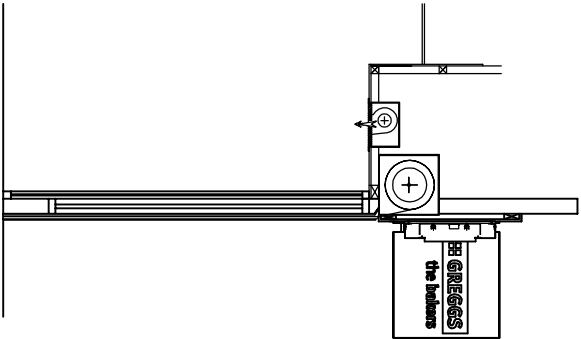

PROPOSED SHOP FRONT SECTION