
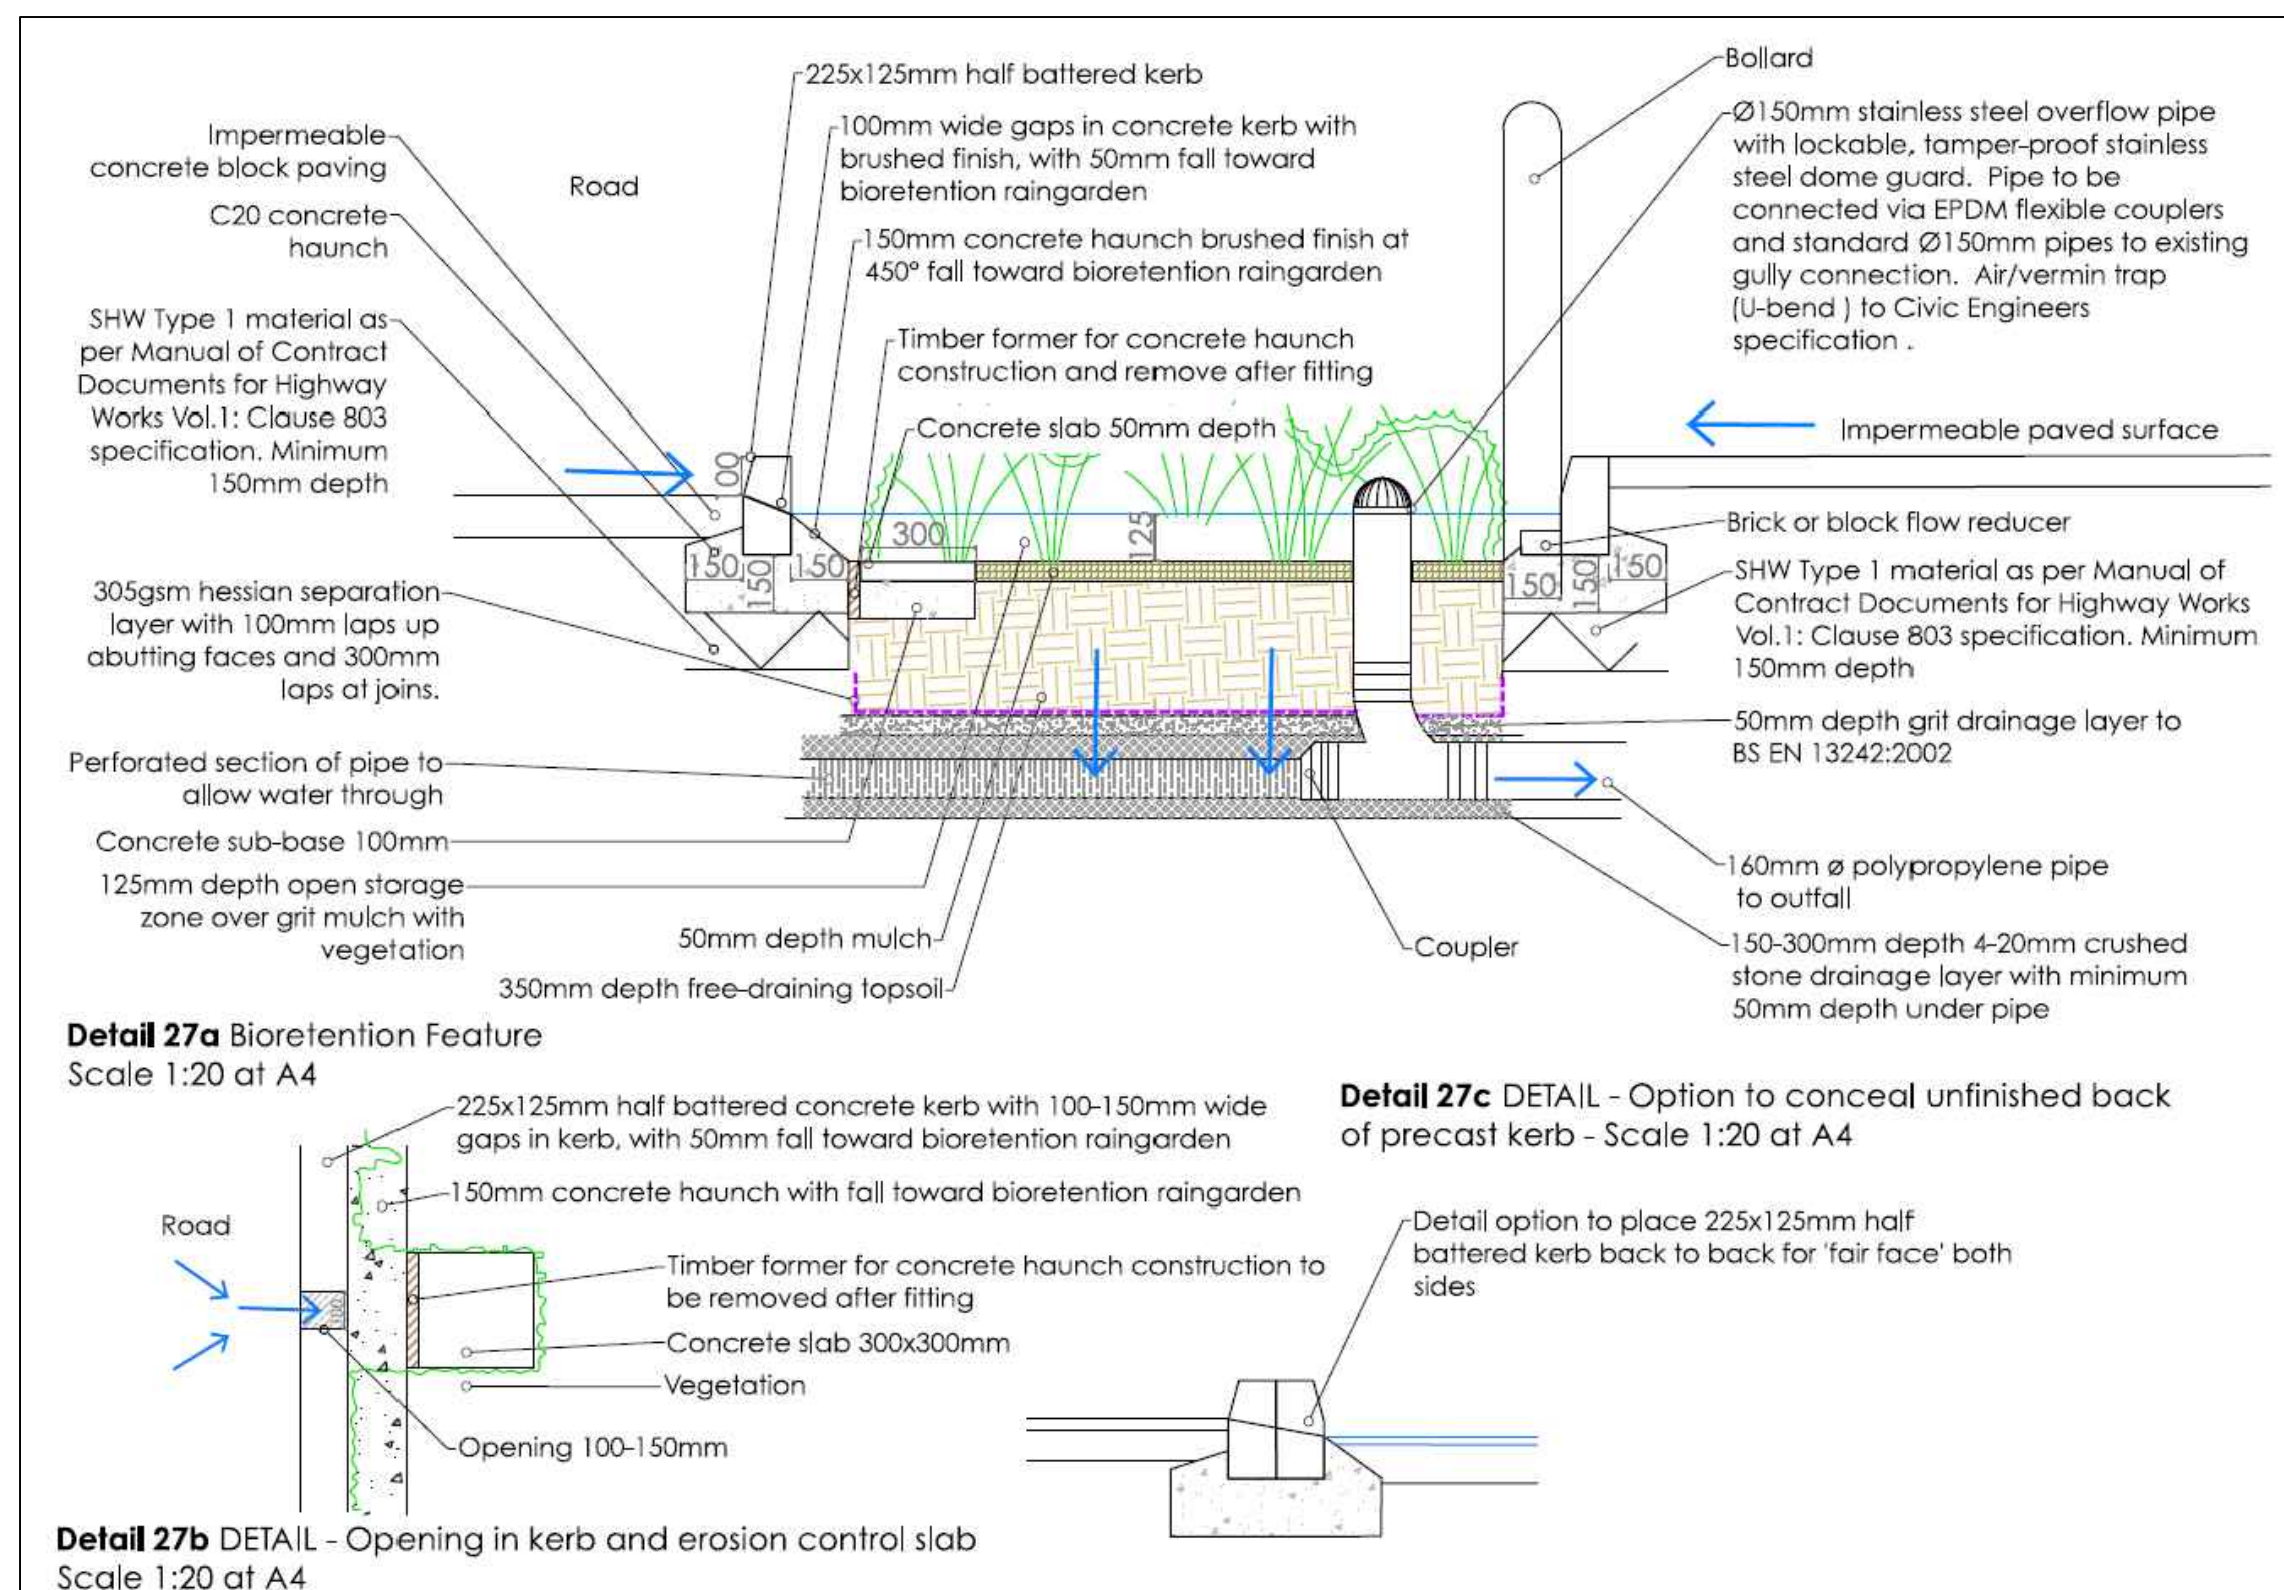


INFORMATION WITHIN THIS DRAWING IS NOT NECESSARILY PRODUCED TO SCALE
ALWAYS USE FIGURED DIMENSIONS AND CO-ORDINATES - IF IN DOUBT, ASK


NOTES

KEY:

- Proposed surface water sewer.
- Proposed foul drainage
- Proposed adoptable gully.
- Proposed area of private permeable paving
- Bio-retention area to be adopted by Sheffield highways
- Private swale feature for conveyance of flows

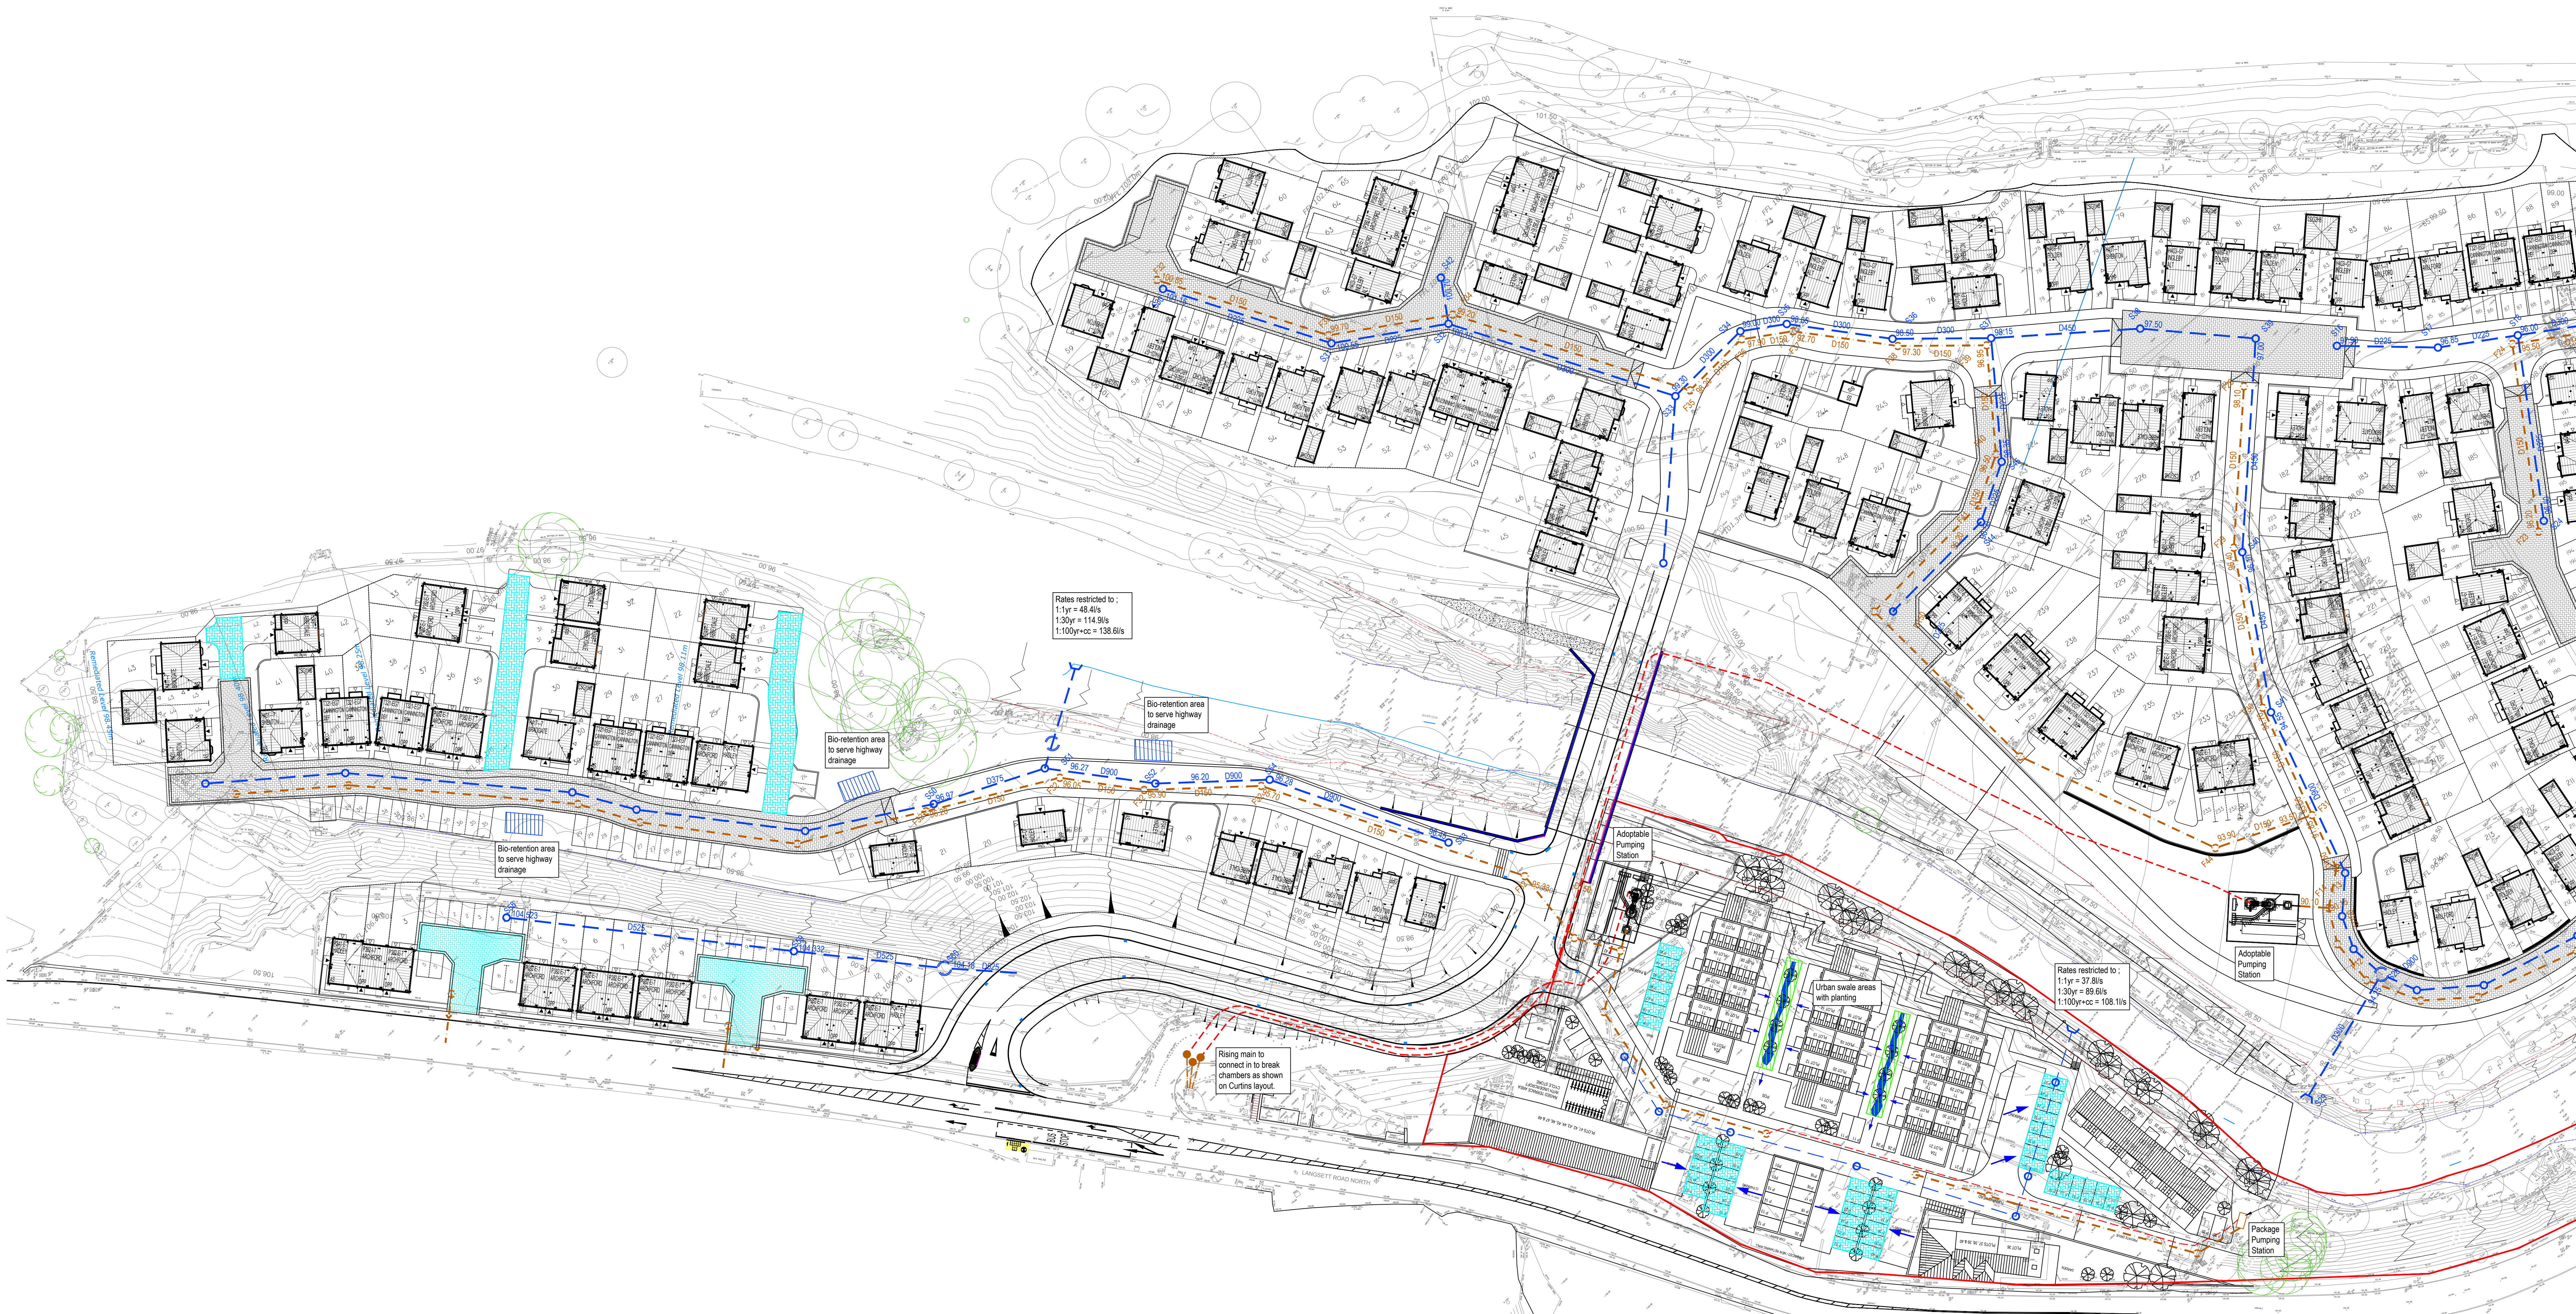

BIO-RETENTION AREA DETAIL

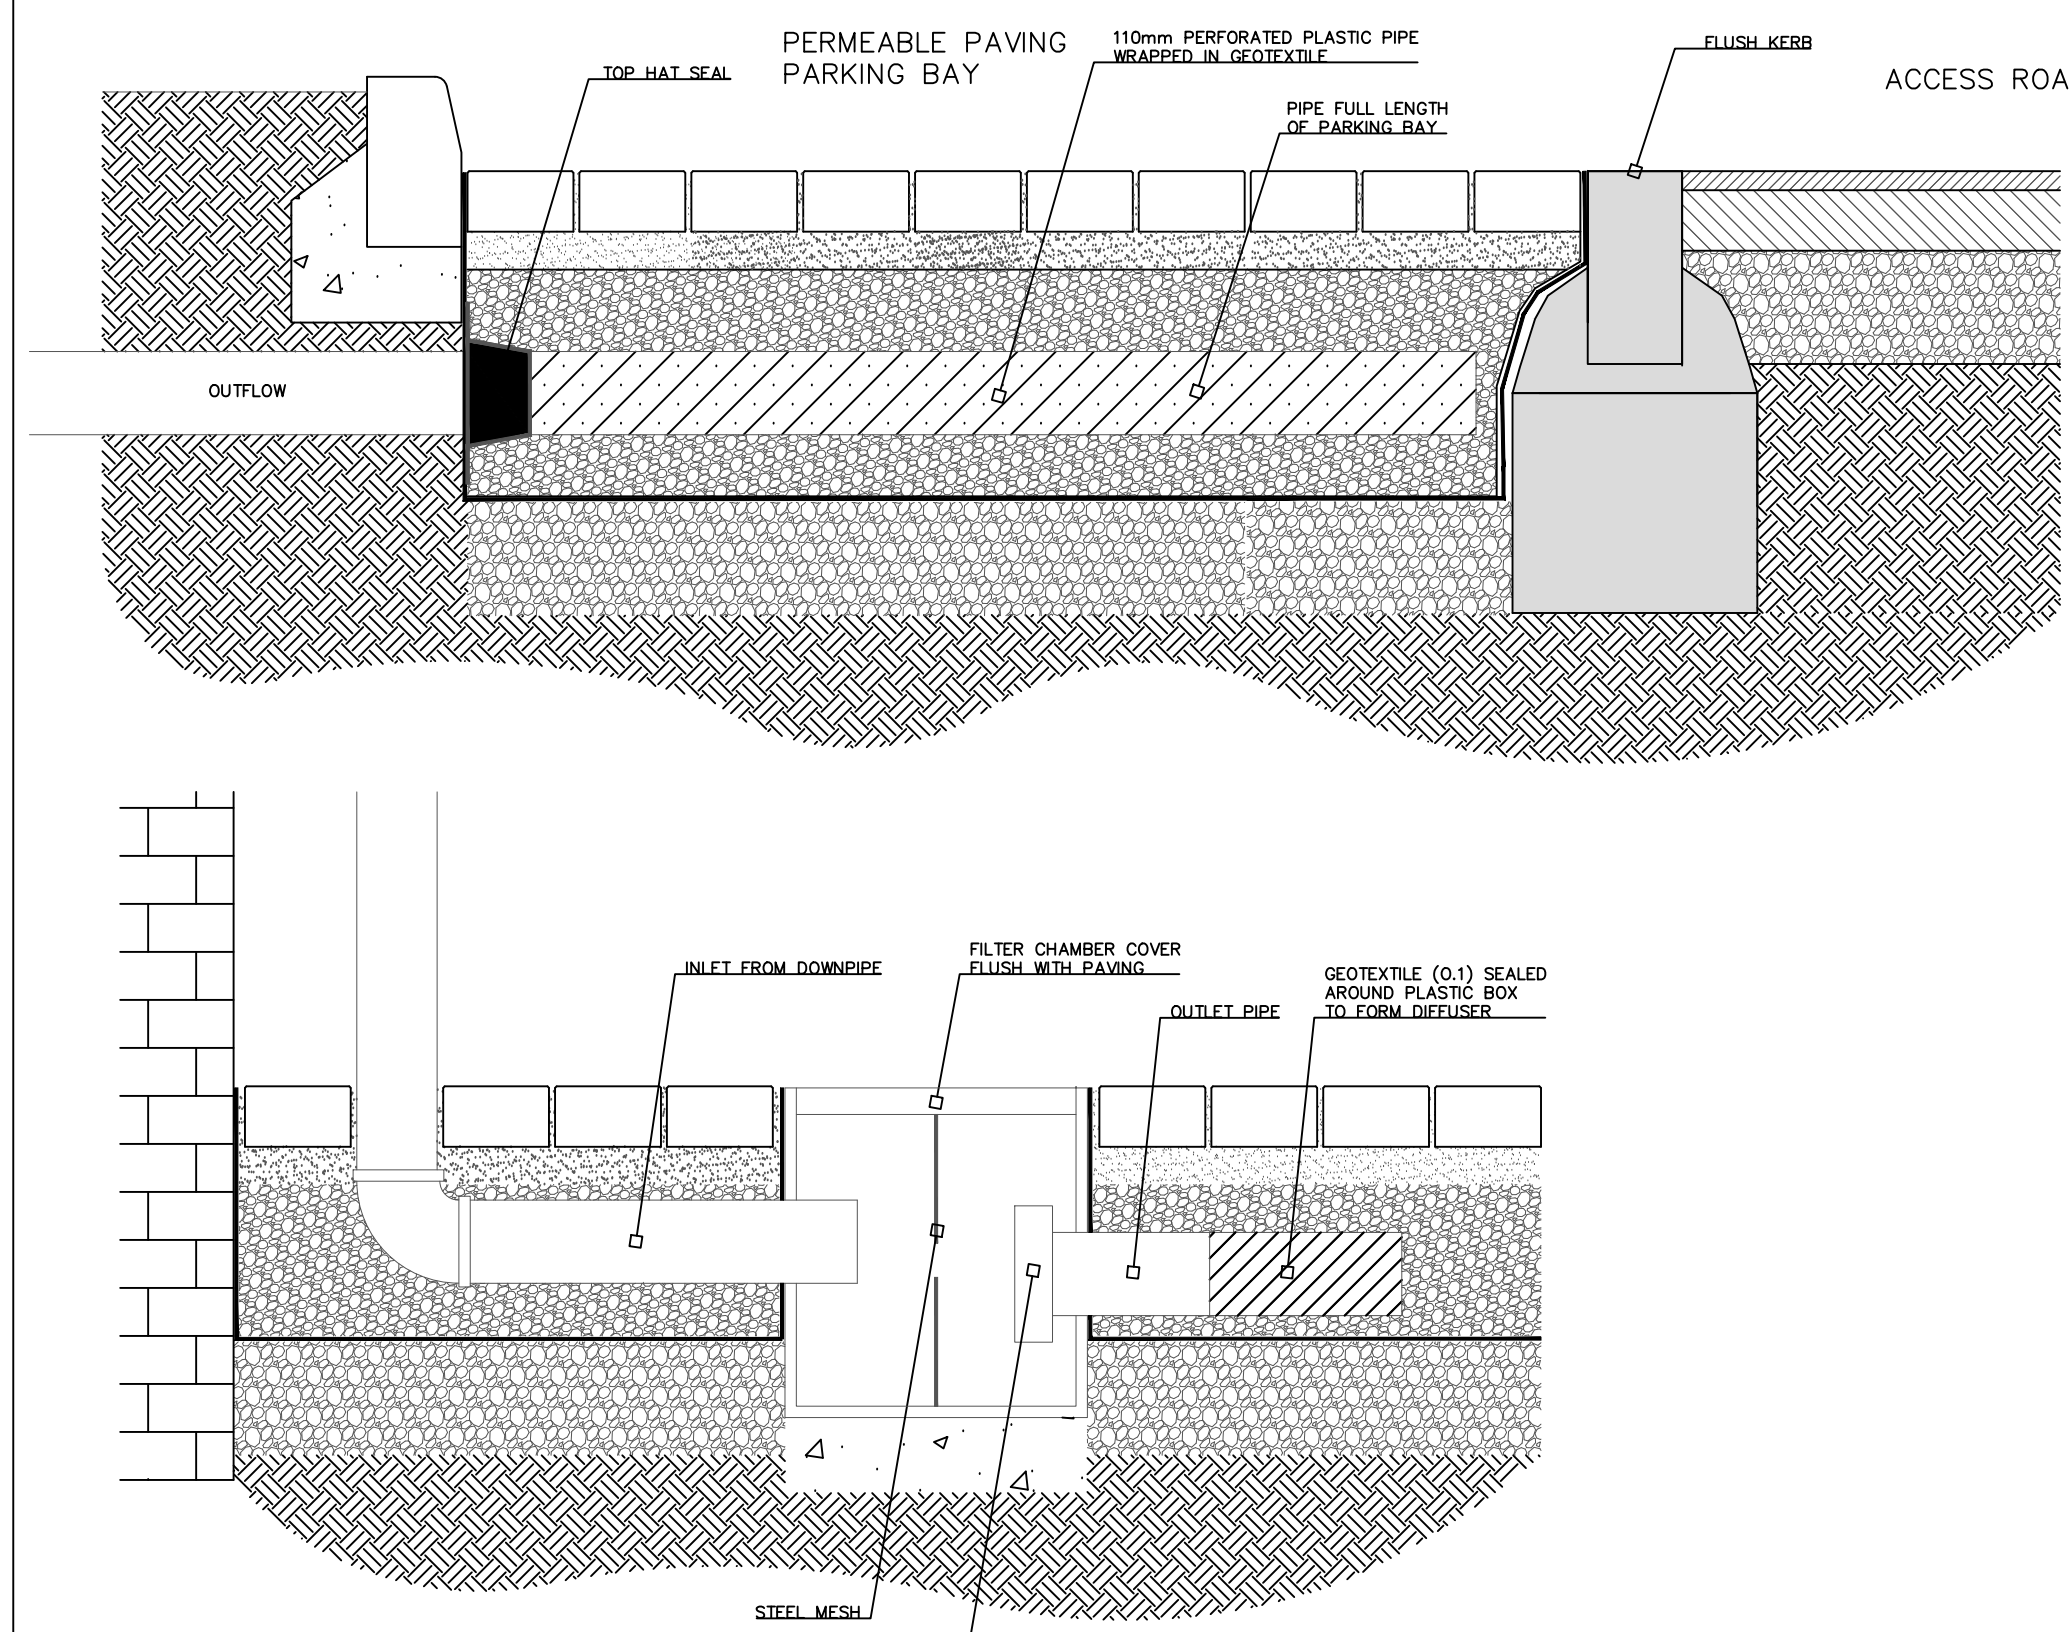

PERMEABLE PAVING DETAILS



SWALE OPTIONS & DETAILS

A First Issue				
REV	DESCRIPTION	SIG	CHK	DATE
BARRATT HOMES				
OUGHTIBRIDGE MILL				
DRAINAGE & SUDS LAYOUT SHEET 1				
Eastwood & Partners CONSULTING ENGINEERS St. Andrew's House 23 Kingfield Road Sheffield S11 9AS Tel: 0114 255 4554 Fax: 0114 255 4330 mail@eastwoodandpartners.com www.eastwoodandpartners.com				
SCALE WHEN PLOTTED AT A4		DRAWING STATUS		
1:500		PRELIMINARY		
DRAWN	CHECKED	DATE	DRAWING NUMBER	REV
RB	CH	21.10.19	43174/005	A