


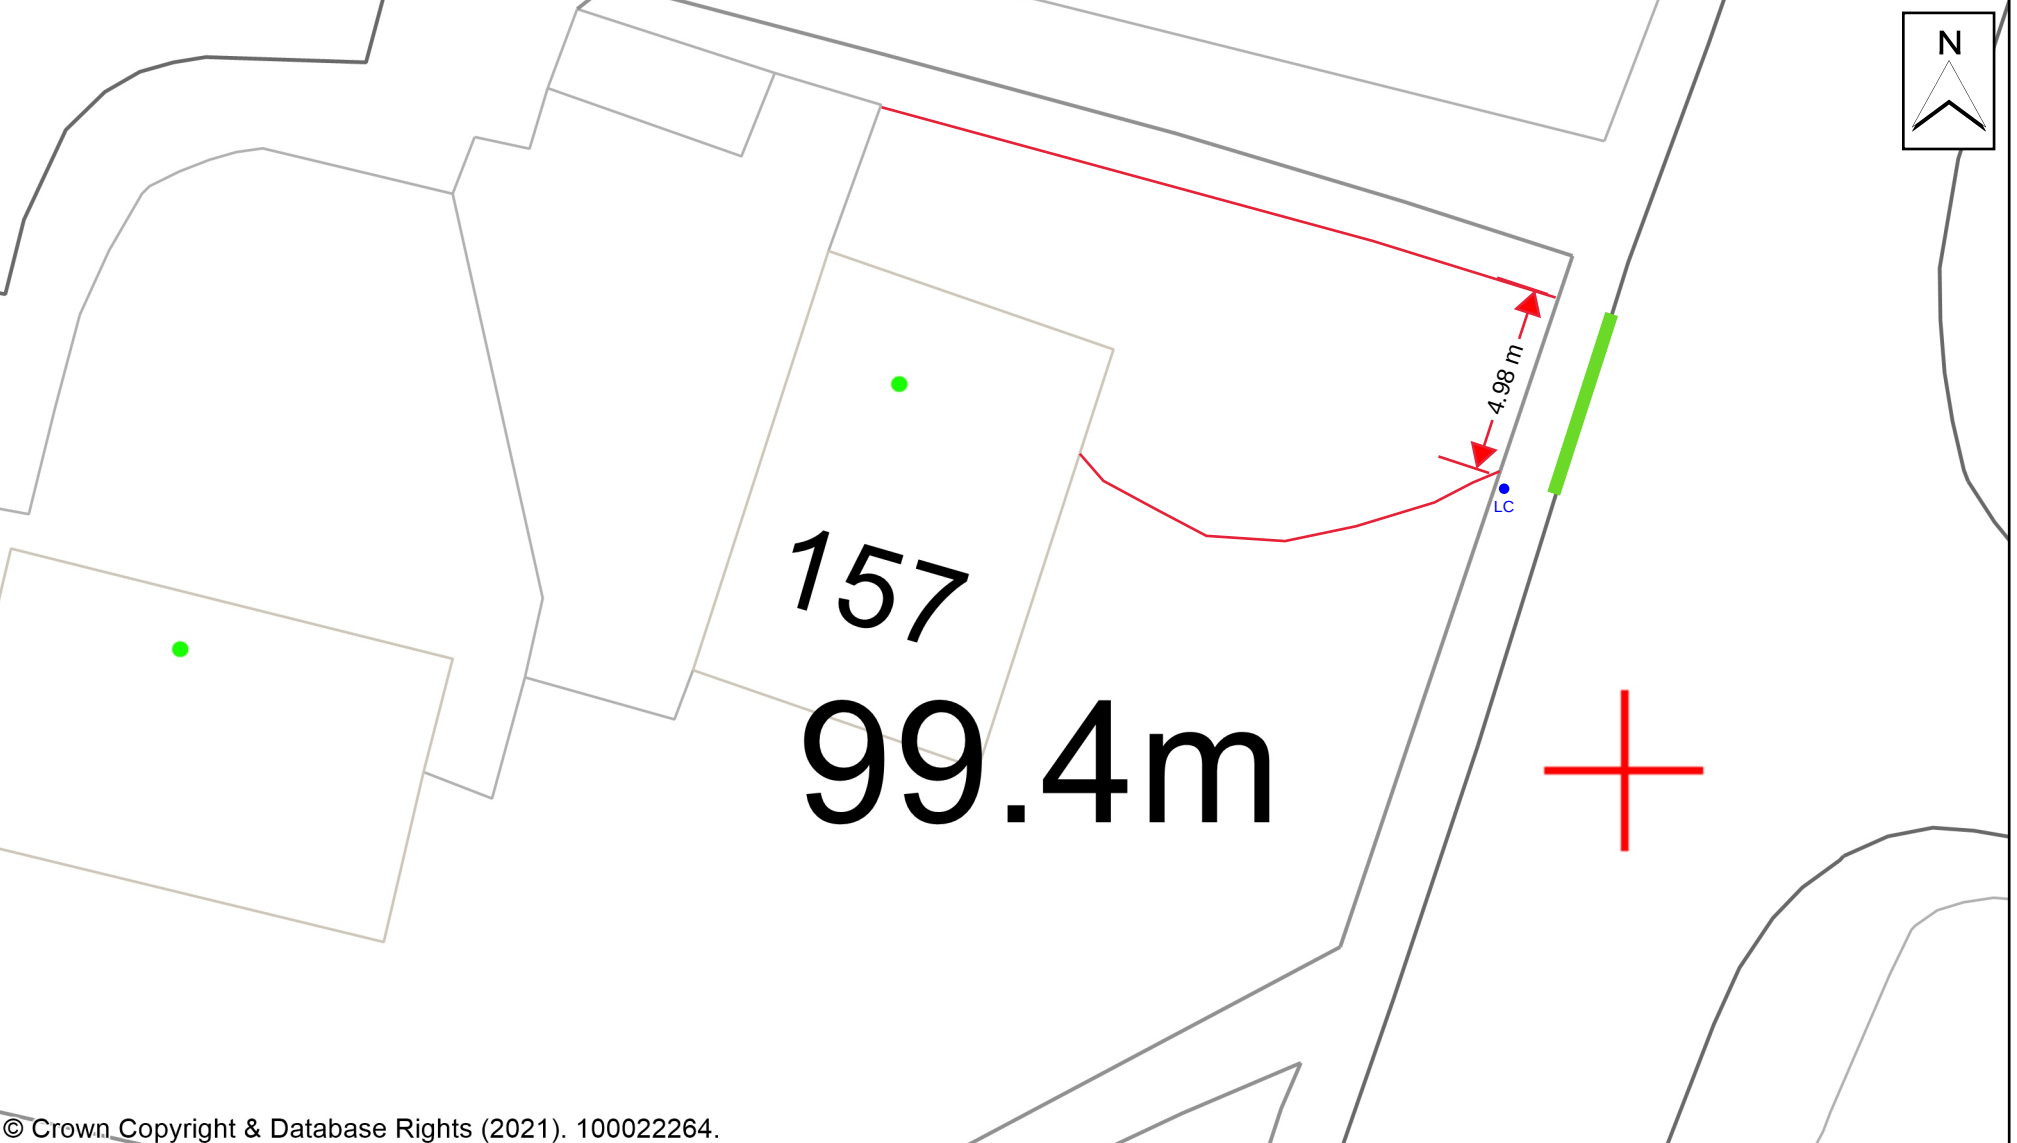

157
99.4m

LC

4.98 m

