
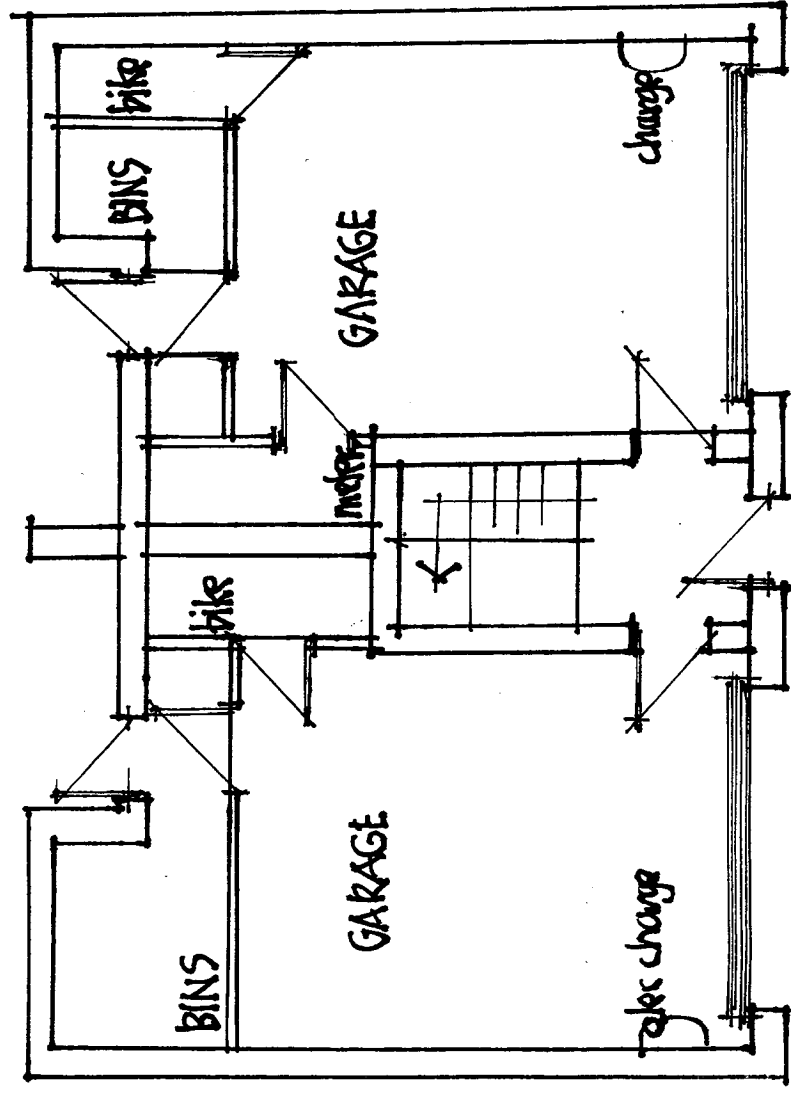



DEVELOPMENT AT NEWTON STREET, BARNESLEY PROPOSALS

LAYOUTS


FIRST AND SECOND FLOOR

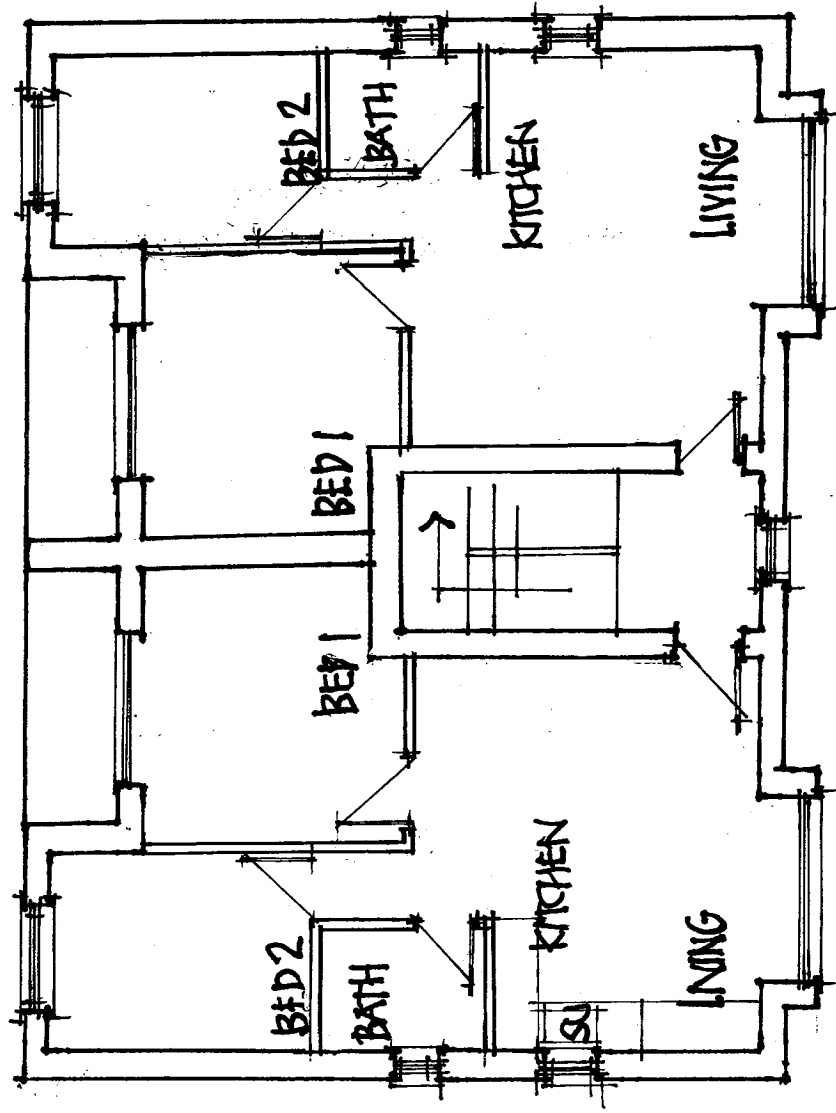

GROUND FLOOR

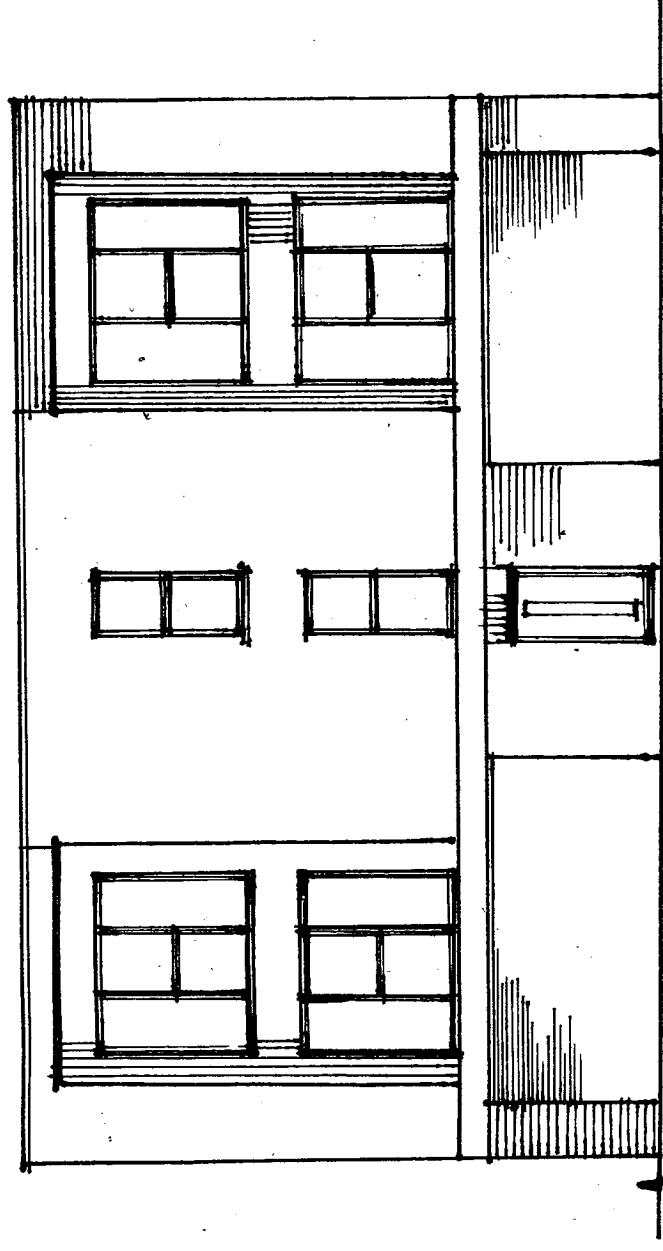

FRONT ELEVATION

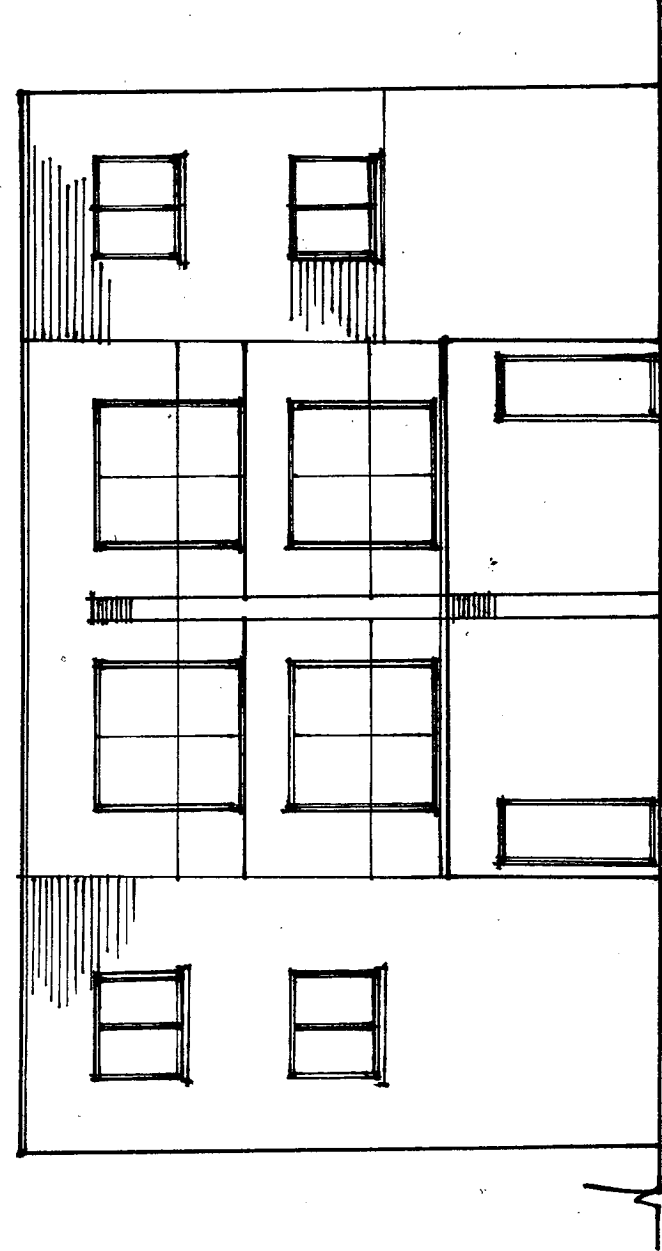

REAR ELEVATION - to CHESHAM ROAD