


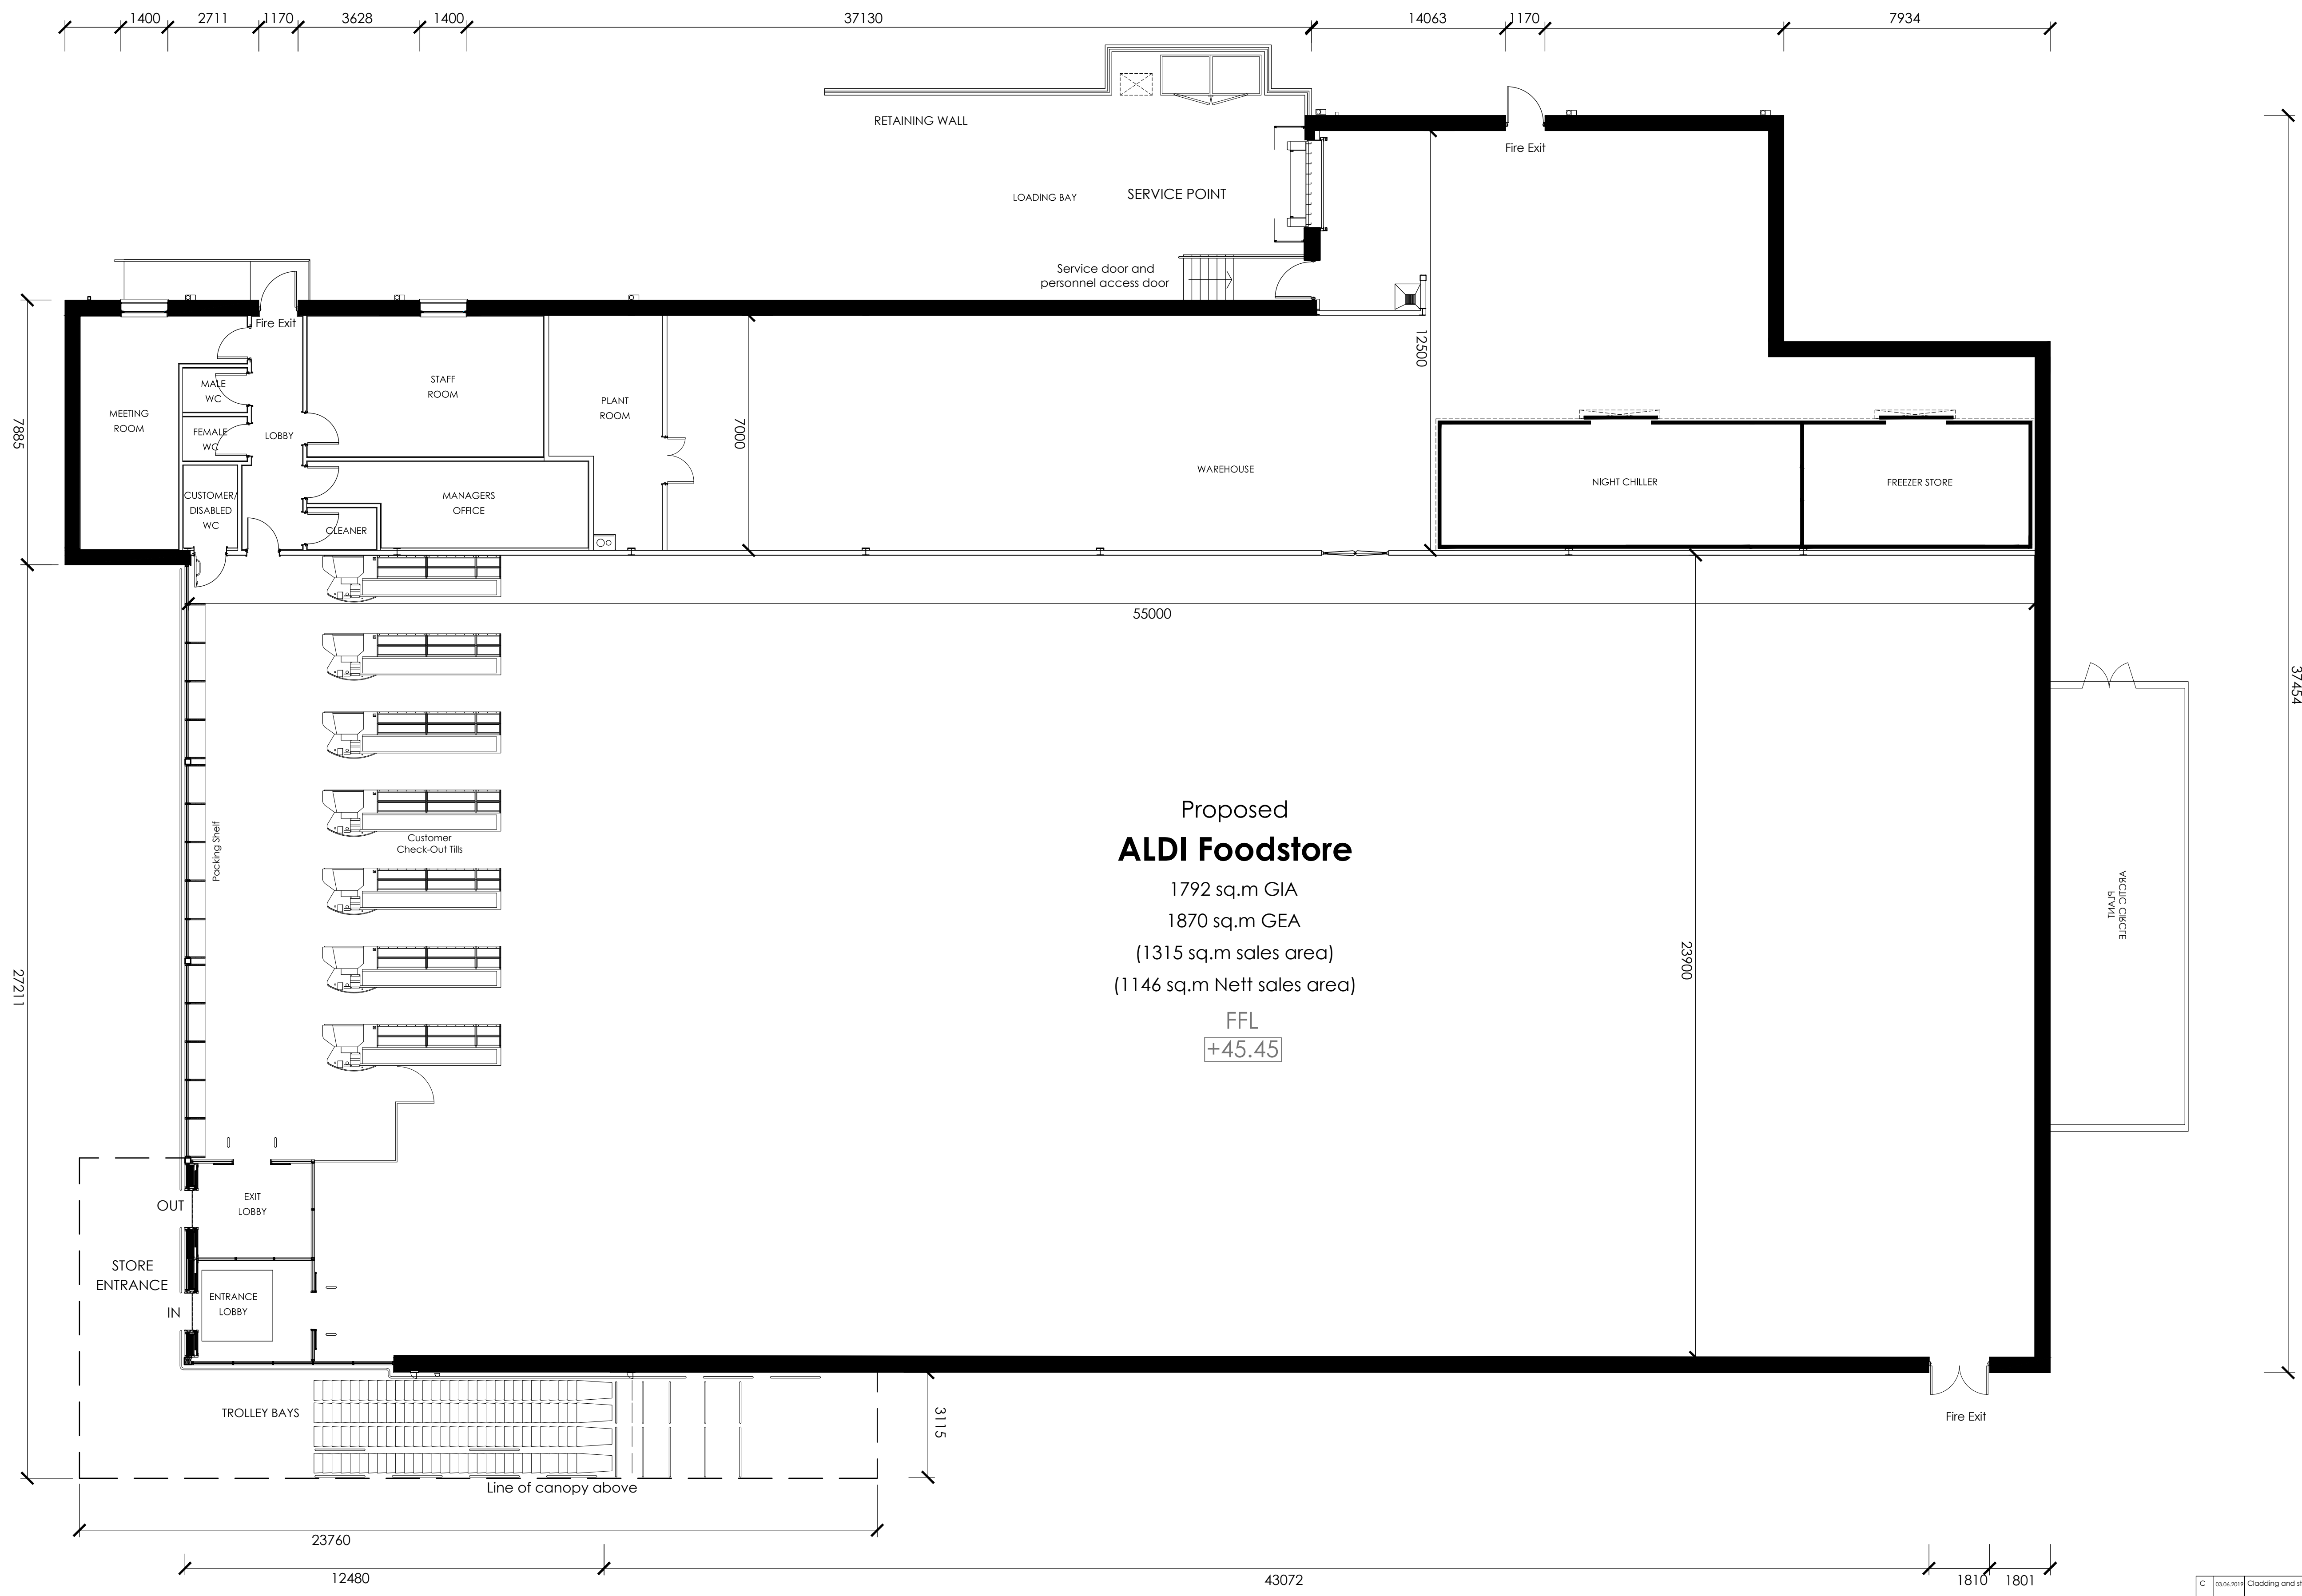

|                                                                                  |            |                                 |        |         |
|----------------------------------------------------------------------------------|------------|---------------------------------|--------|---------|
| C                                                                                | 03.04.2016 | Cladding and store amended      | CAB    | JDB     |
| B                                                                                | 29.05.2016 | Updated to latest store layout  | CAB    | JDB     |
| A                                                                                | 12.01.2017 | External entrance lobby omitted | LH     | NJC     |
| Rev                                                                              | Date       | Description                     | Rev By | Chkd By |
| Project Title                                                                    |            |                                 |        |         |
| Proposed Foodstore Development<br>Old Mill Lane<br>Barnsley                      |            |                                 |        |         |
| Drawing Title                                                                    |            |                                 |        |         |
| Proposed GA Layout                                                               |            |                                 |        |         |
| Job-Dwg No                                                                       |            |                                 |        |         |
| 1210-101                                                                         |            |                                 |        |         |
| Rev                                                                              |            |                                 |        |         |
| C                                                                                |            |                                 |        |         |
| Client                                                                           |            |                                 |        |         |
| Aldi Stores Ltd                                                                  |            |                                 |        |         |
| Status                                                                           |            |                                 |        |         |
| PLANNING                                                                         |            |                                 |        |         |
| Scale                                                                            |            |                                 |        |         |
| 1:100                                                                            |            |                                 |        |         |
| Drawing Size                                                                     |            |                                 |        |         |
| A1                                                                               |            |                                 |        |         |
| Date                                                                             |            |                                 |        |         |
| 03/2016                                                                          |            |                                 |        |         |
| Drawn By                                                                         |            |                                 |        |         |
| LH                                                                               |            |                                 |        |         |
| Checked                                                                          |            |                                 |        |         |
| NJC                                                                              |            |                                 |        |         |
| 2 St. Johns North,<br>Wakefield, WF1 3QA<br>t. 01924 291800                      |            |                                 |        |         |
| Canvers Warehouse, 77 Dale Street,<br>Manchester, M1 2HG<br>t. 0161 2388555      |            |                                 |        |         |
| The Old Rectory, 79 High Street,<br>Newport Pagnell, MK16 8AB<br>t. 01908 211577 |            |                                 |        |         |
| 101 London Road,<br>Reading, RG1 8BY<br>t. 0118 9507700                          |            |                                 |        |         |
| 10 Gees Court, 51 Christophers Place,<br>London, W1U 1JJ<br>t. 0207 4091215      |            |                                 |        |         |
| THE HARRIS PARTNERSHIP                                                           |            |                                 |        |         |
| ARCHITECTS                                                                       |            |                                 |        |         |
| www.harrispartnership.com                                                        |            |                                 |        |         |