


- LEGEND
- Site boundary
  - New fencing to secure yard
  - Existing masonry boundary wall
  - Existing boundary treatment
  - Existing sliding gate retained
  - Existing stone wall

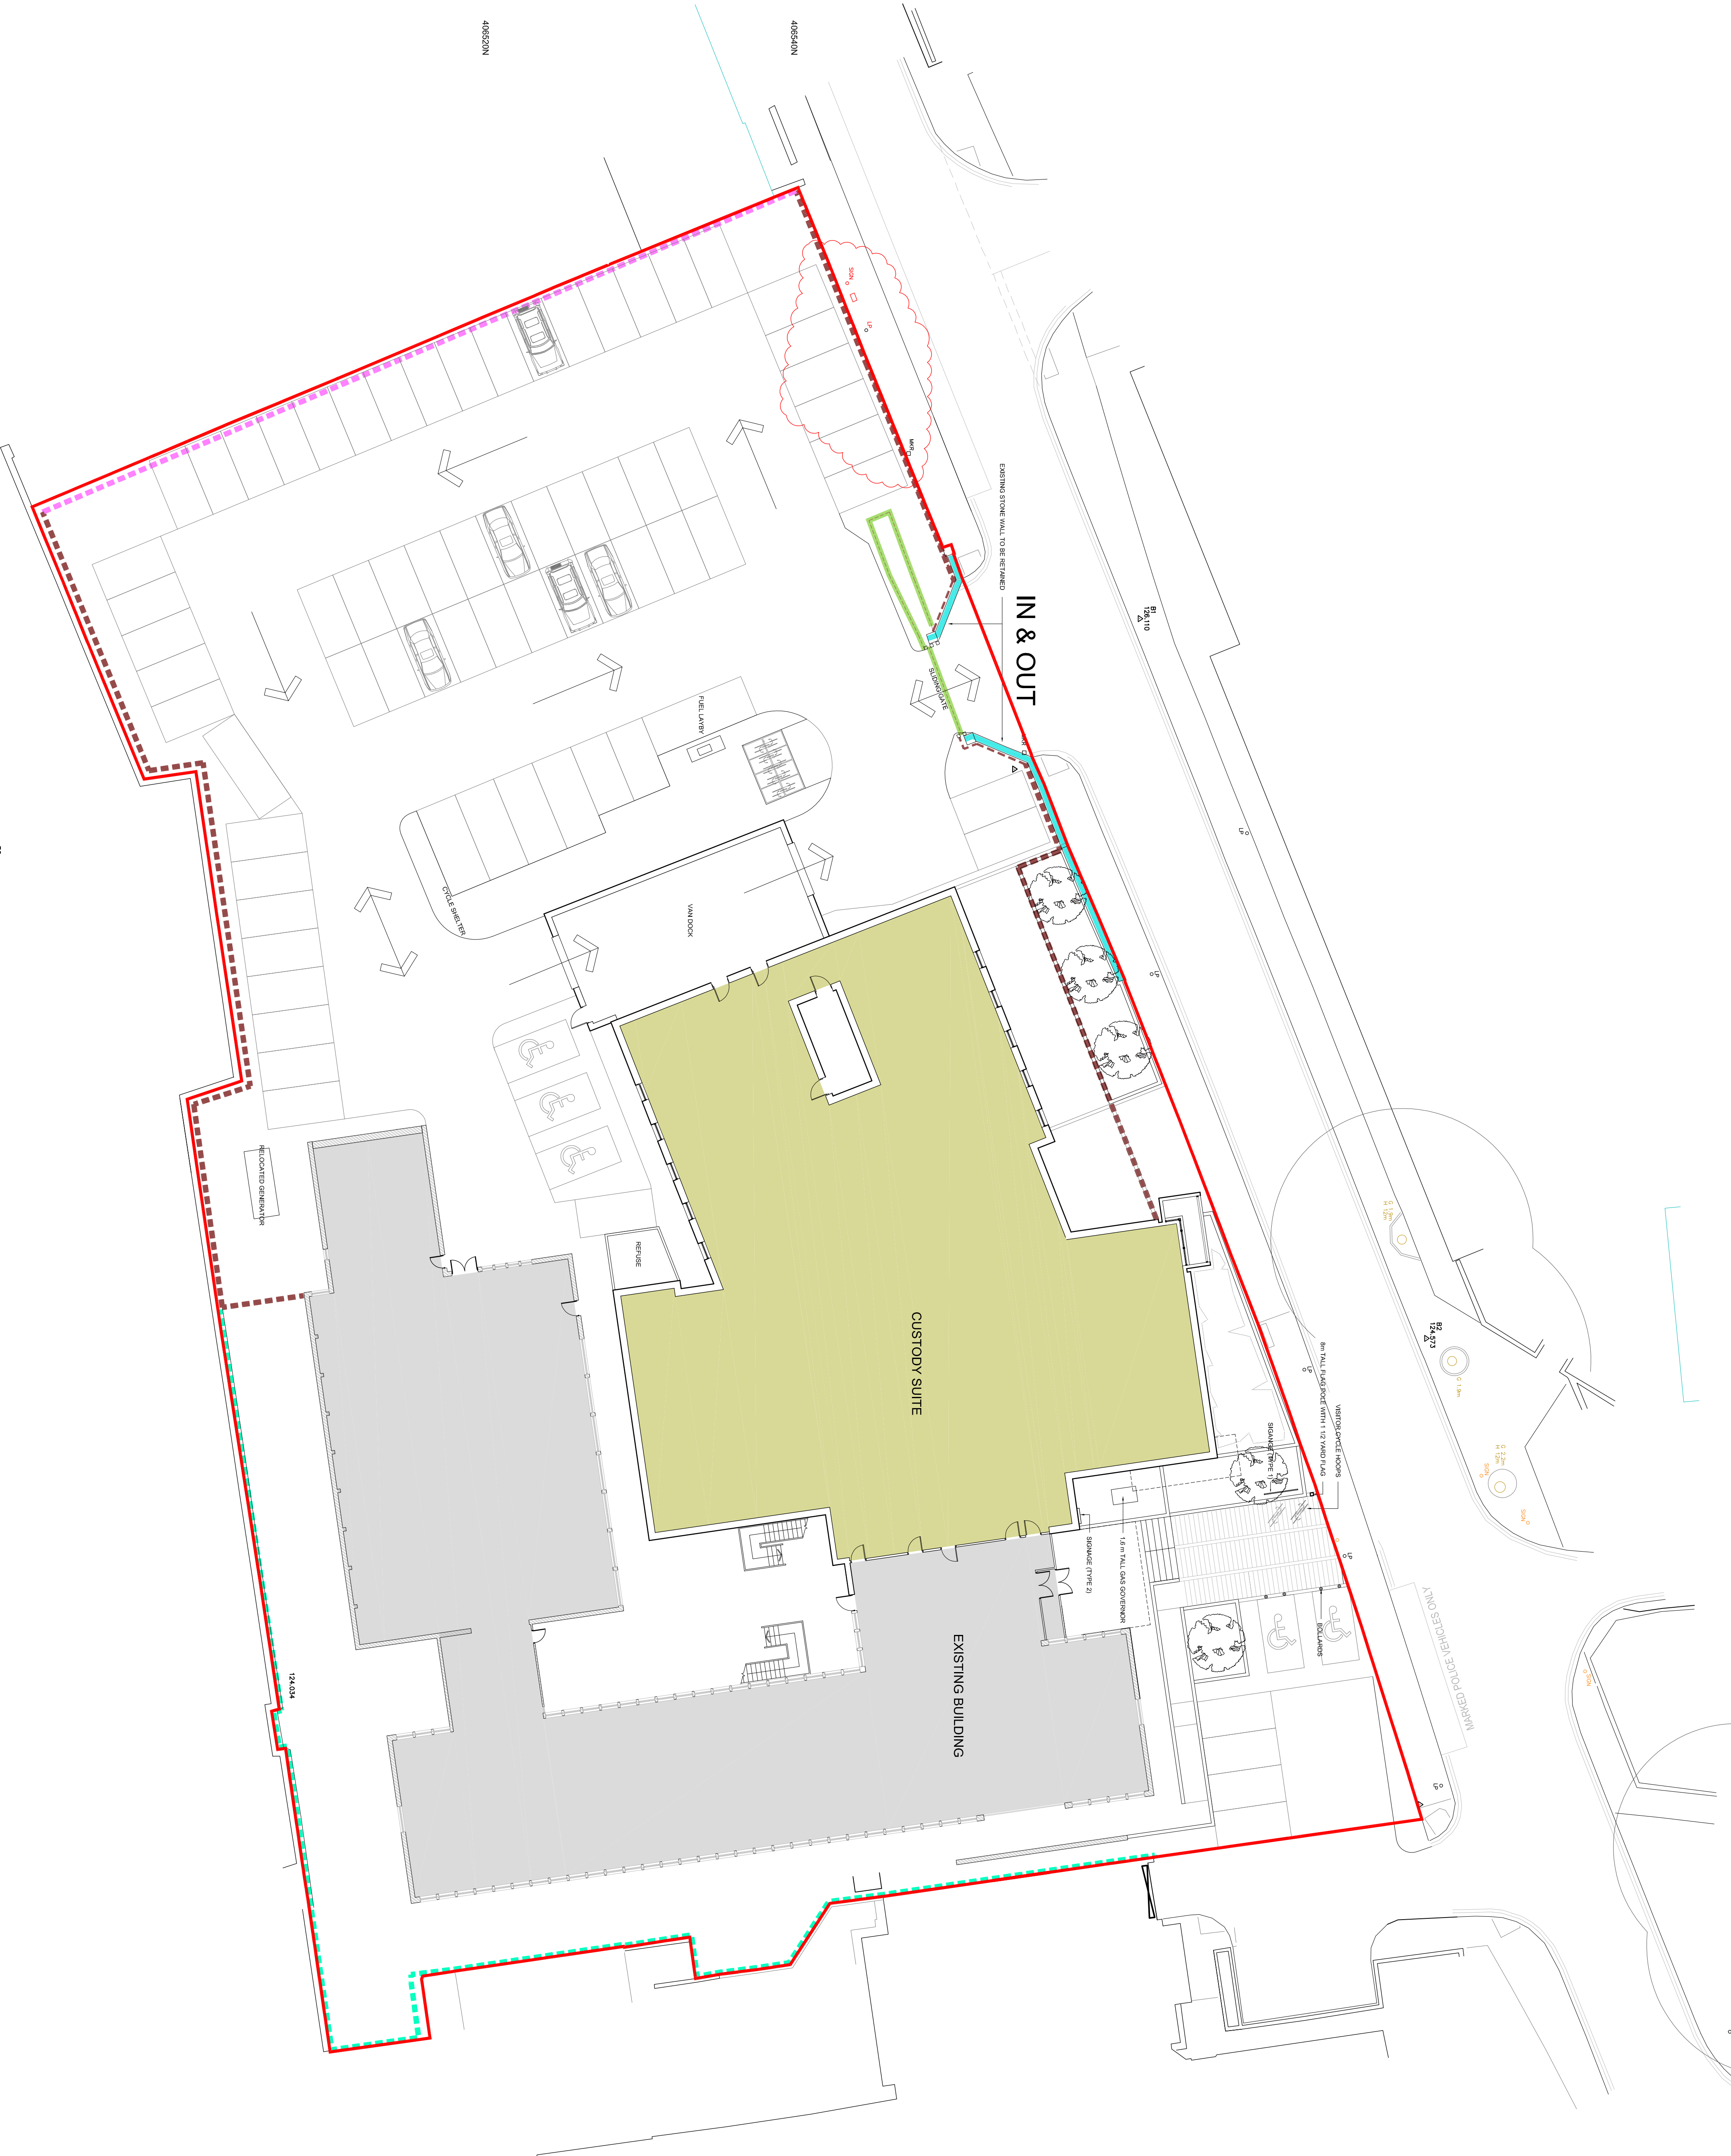

|     |          |                                                                                    |       |         |
|-----|----------|------------------------------------------------------------------------------------|-------|---------|
| D   | 05.12.14 | New entrance gate omitted                                                          | VG    | SC      |
| C   | 10.08.14 | Existing sliding gate omitted to building and replaced with a solid retaining wall | VG    | SC      |
| B   | 10.08.14 | Boundary line adjusted                                                             | VG    | SC      |
| A   | 10.08.14 | Revised to reflect WDC comments                                                    | KAM   | SC      |
| Rev | Date     | Details                                                                            | Drawn | Checked |

#### PLANNING

|                |                        |
|----------------|------------------------|
| Project Name   | LABR 13003900          |
| Project Client | South Yorkshire Police |
| Dwg No         | 108                    |
| Rev            | D                      |
| Scale          | 1:200 @A1              |
| Drawn By       | FB                     |
| Checked By     | SC                     |
| Date           | 15.08.14               |

## ARCHAL | NORR

Walker Building, 58 Oxford Street, Birmingham, B5 5NR  
T: +44 (0)121 616 1448 F: +44 (0)121 633 4632  
www.archalnorr.com

Copyright reserved. All rights reserved. No part of this publication may be reproduced without prior written permission.