

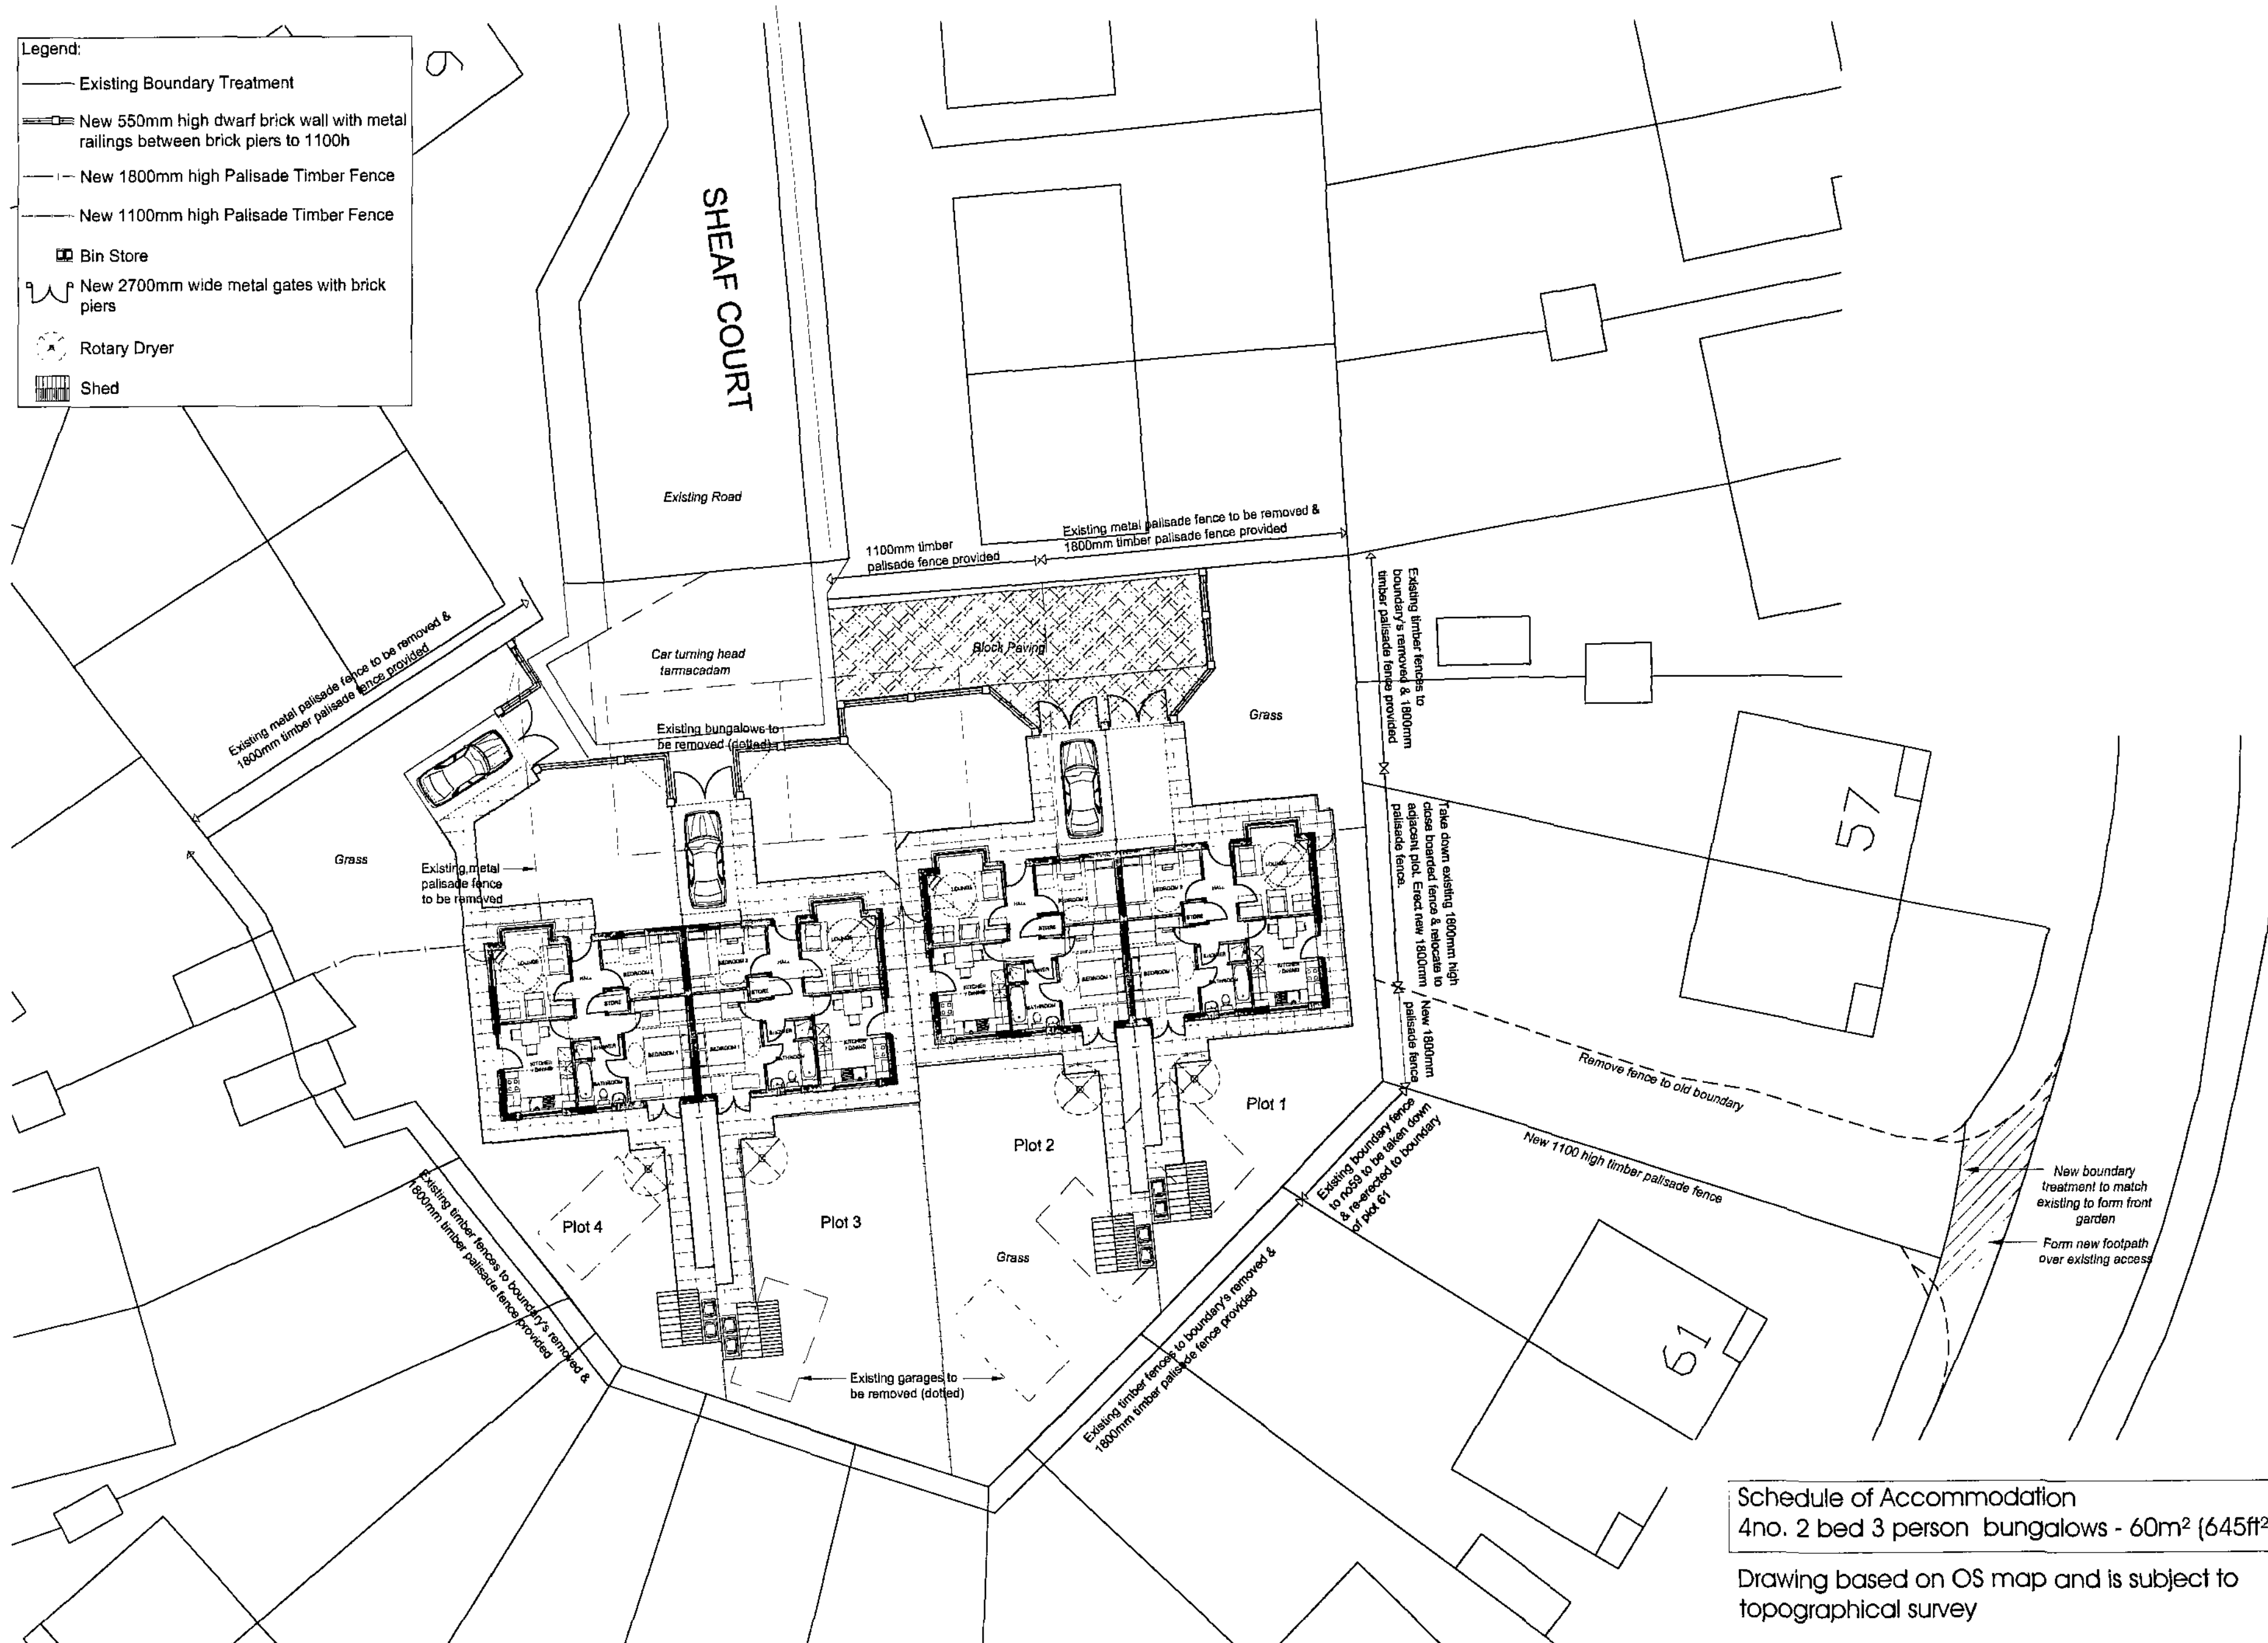
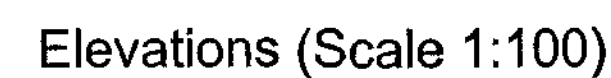
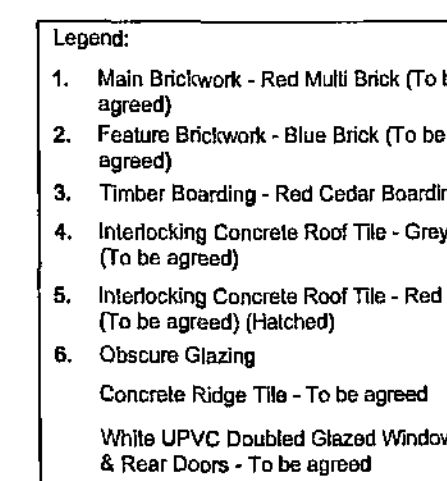
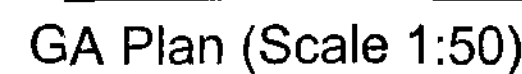


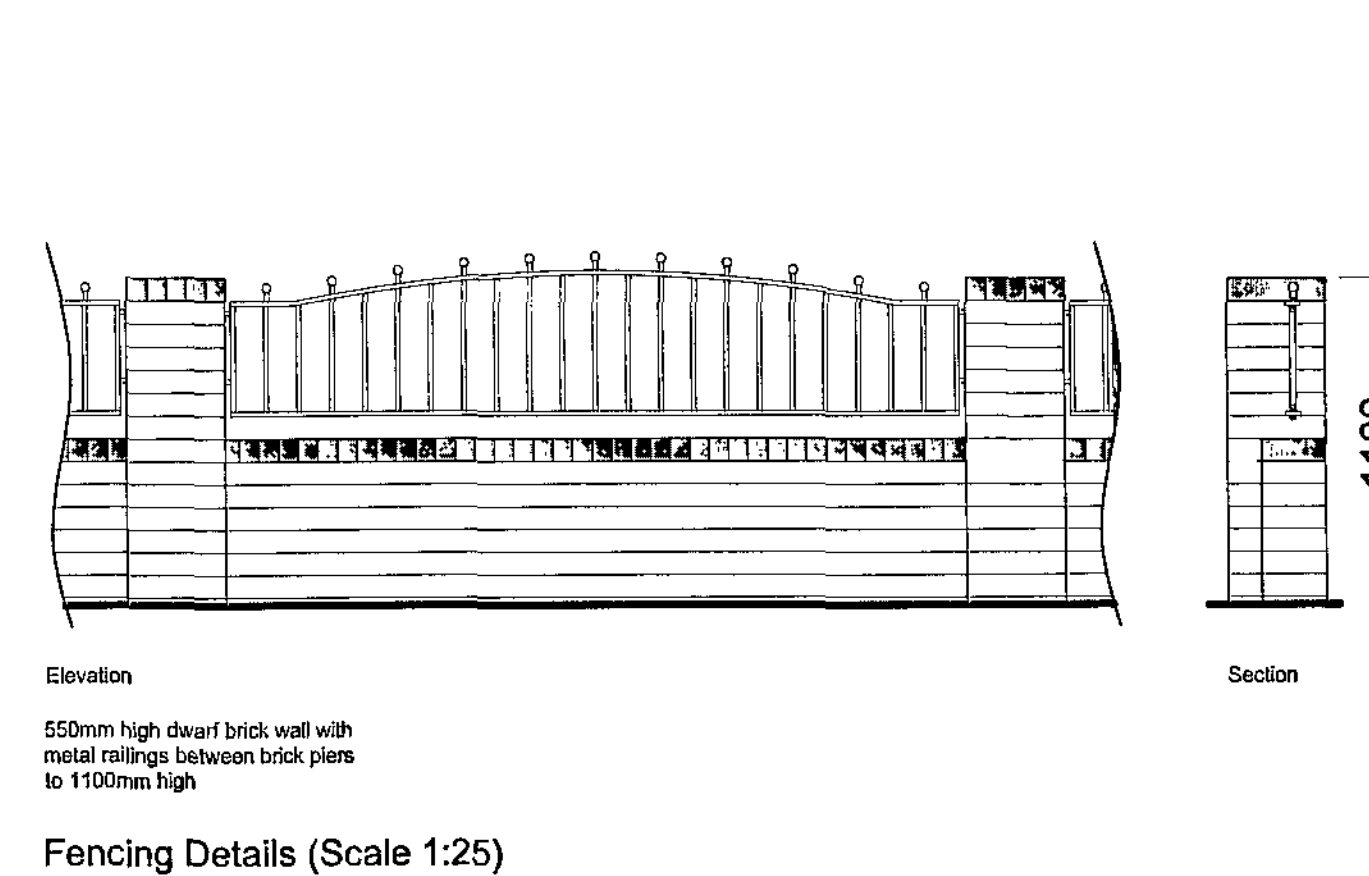

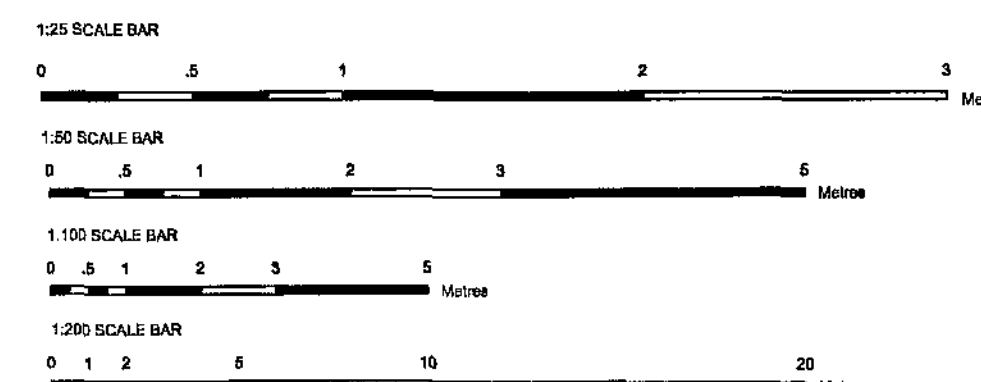

Woodhall, Woodhall Lane, Leeds LS28 5NY, TEL. 0113 239 3414, FAX 0113 256 9688, E-Mail.. architects@acanthuswsm.com