


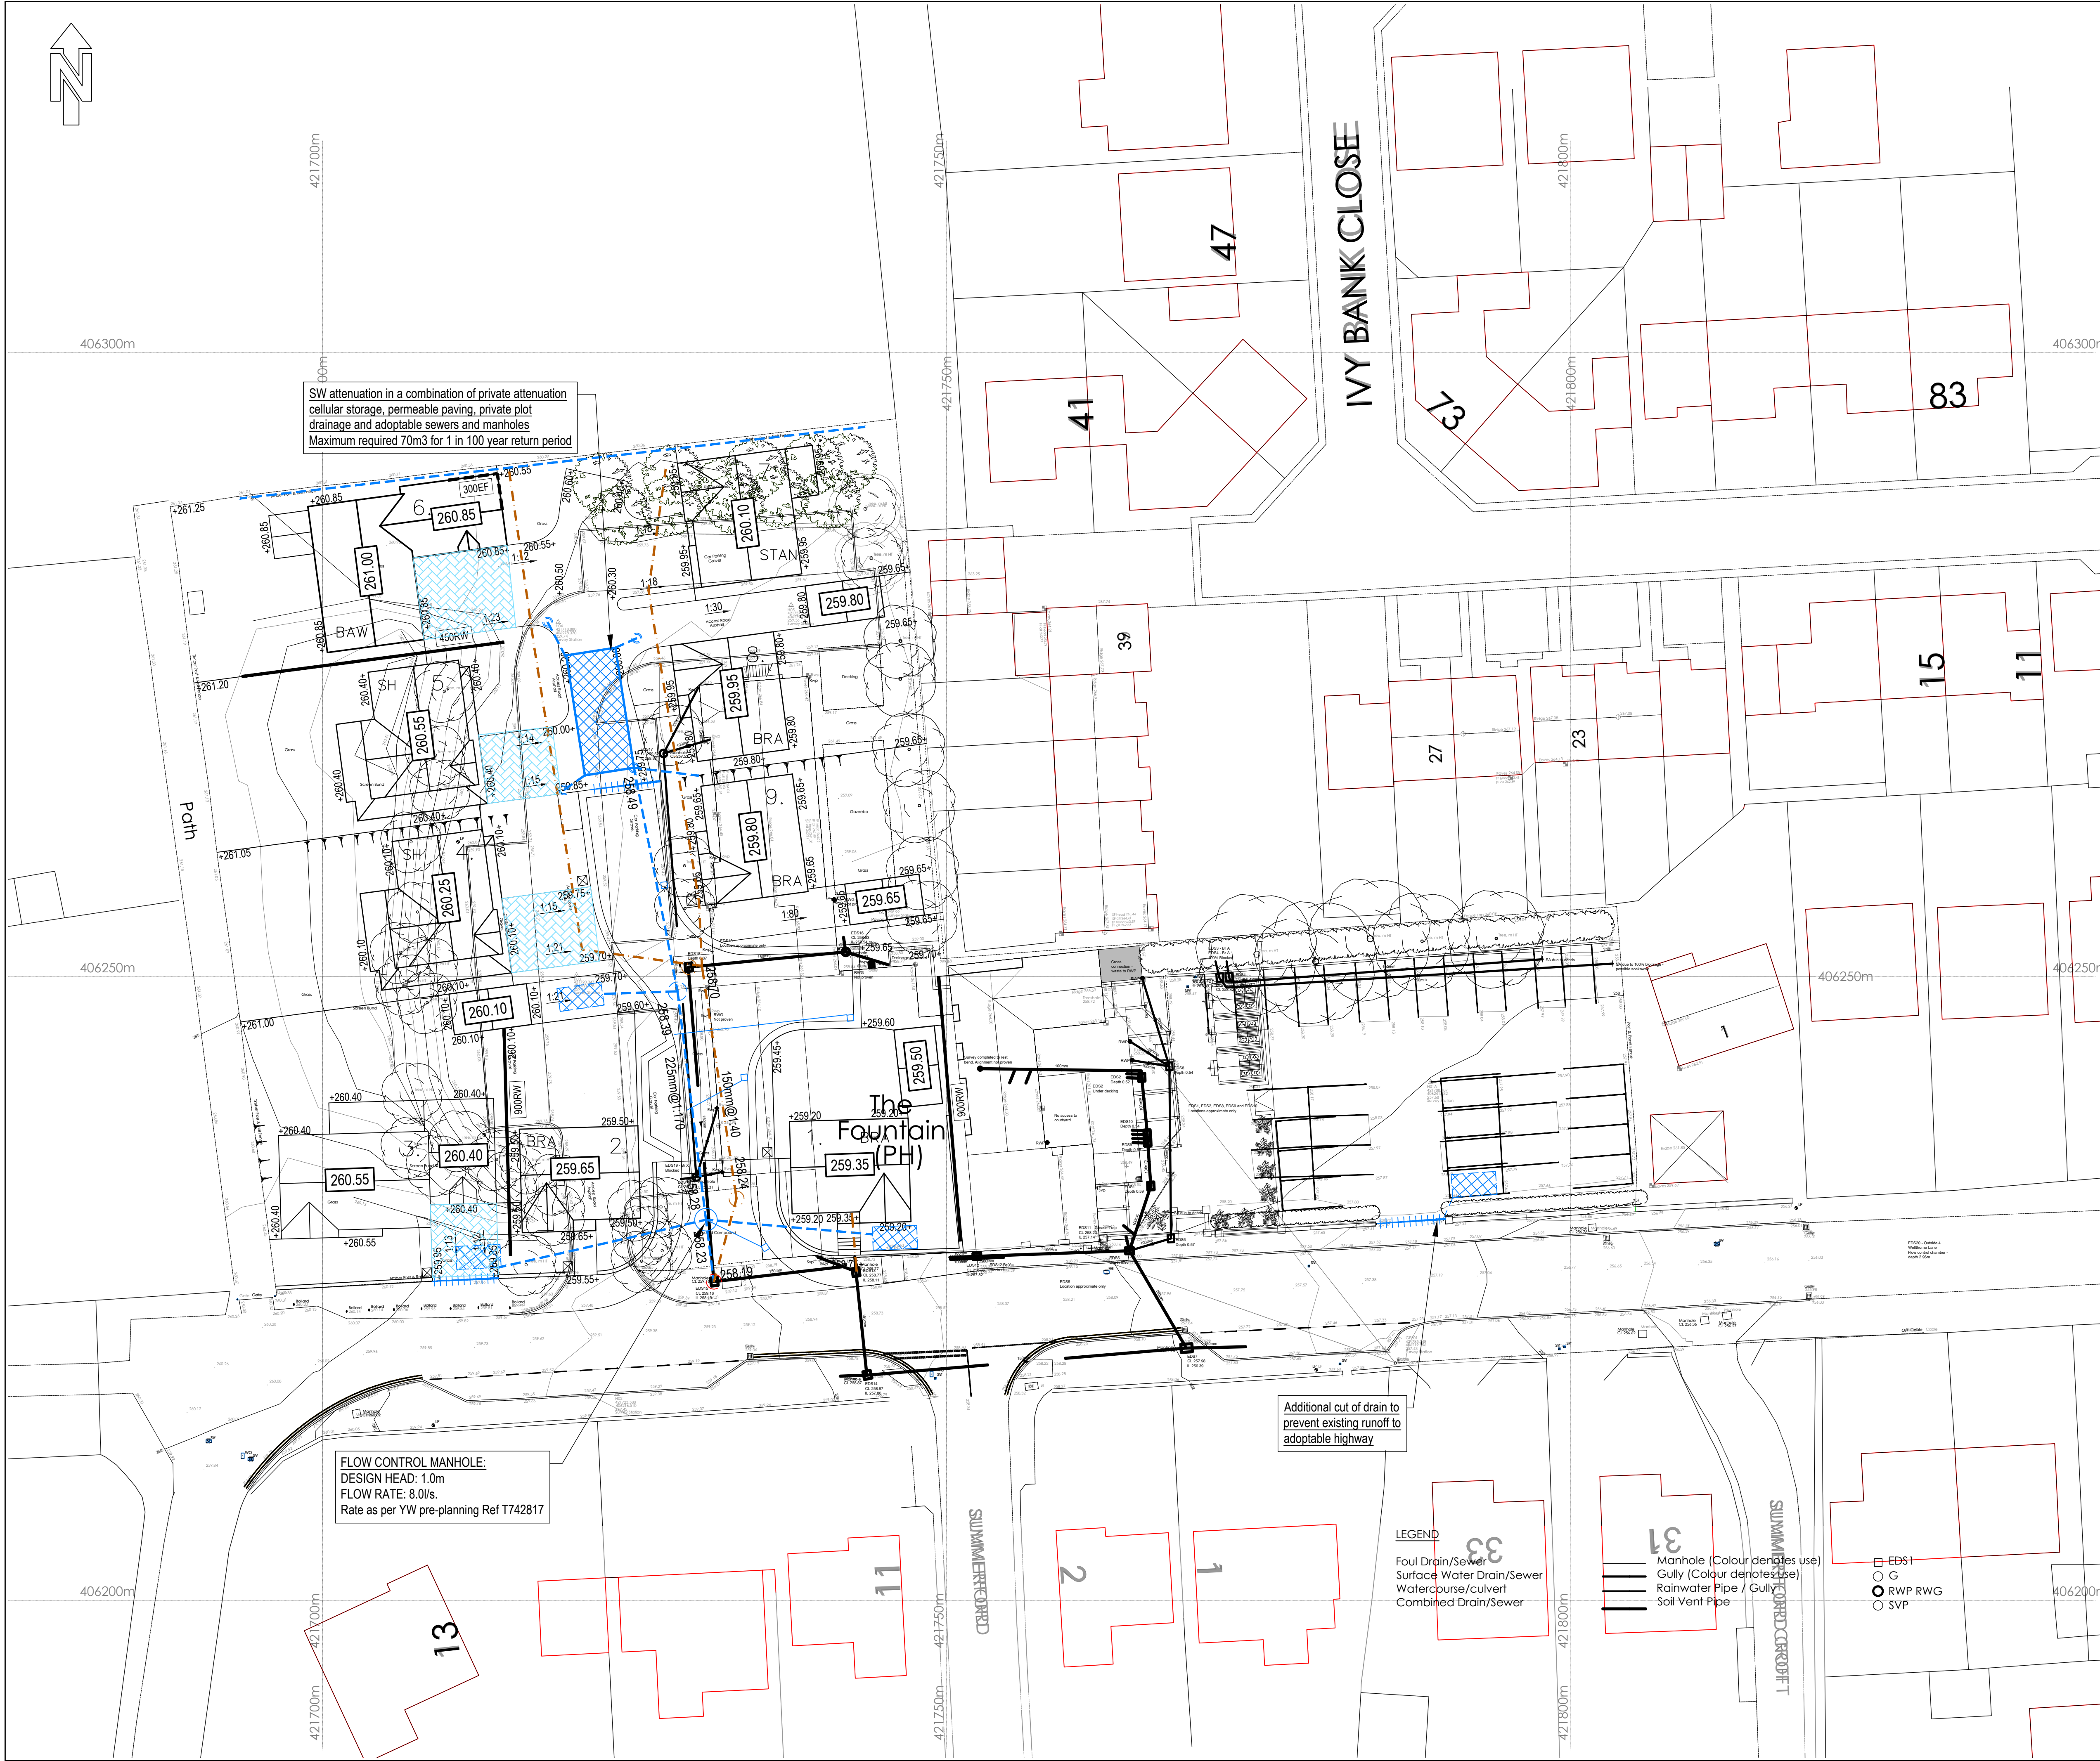

INFORMATION WITHIN THIS DRAWING IS NOT NECESSARILY PRODUCED TO SCALE.
ALWAYS USE FIGURED DIMENSIONS AND CO-ORDINATES - IF IN DOUBT, ASK.


NOTES				
C	Updated to suit latest planning layout	CH	PR	12.02.21
B	Updated to suit latest planning layout	CH	PR	28.01.21
A	First Issue.	JLH	CH	04.03.2020
REV	DESCRIPTION	SIG	CHK	DATE

CRONROY BROOK DEVELOPMENTS LTD

THE FOUNTAIN WELLTHORNE LANE, INGBIRTHWORTH

DRAINAGE APPRAISAL

Eastwood & Partners
CONSULTING ENGINEERS

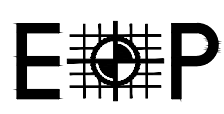

St. Andrew's House
23 Kingfield Road
Sheffield
S11 9AS
Tel 0114 255 4554
Fax 0114 255 4330

mail@eastwoodandpartners.com
www.eastwoodandpartners.com

SCALE WHEN PLOTTED AT A1		DRAWING STATUS		
1:250		PRELIMINARY		
DRAWN	CHECKED	DATE	DRAWING NUMBER	REV
JLH	CH	04.03.2020	44371/001	C