
NET AREA

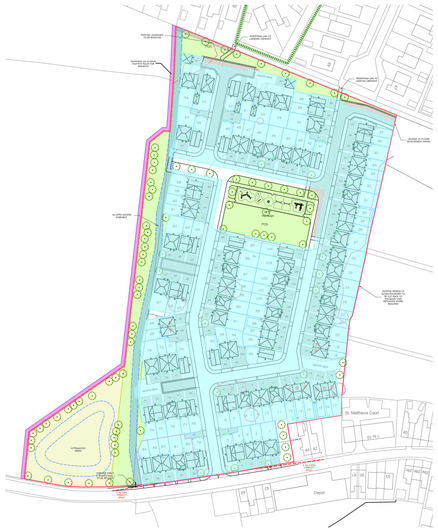

SALES AREA



DENBY = 13% FREE SALES UNIT
MAIDSTONE = 19% FREE SALES UNIT



SCHEDULE OF ACCOMMODATION

AFFORDABLE	HOUSETYPE	AMOUNT
	TYPE 67 2 STOREY 2 BED/4 PERSON	3 No.
	TYPE 69 2 STOREY 3 BED/5 PERSON	7 No.
	AFFORDABLE TOTAL	10 No

FREESALE	HOUSETYPE	AMOUNT
	MAIDSTONE 2 STOREY 3 BED/5 PERSON	20 No.
	ELLERTON 2 STOREY 3 BED/5 PERSON	20 No.
	MORESBY 2 STOREY 3 BED/5 PERSON *EV CHARGE POINT PLOT SPECIFIC	20 No.
	DENBY 2 STOREY 3 BED/5 PERSON	14 No.
	WINDERMERE 2 STOREY 4 BED/6 PERSON	11 No.
	HALTON 2 STOREY 4 BED/6 PERSON	4 No.
	KINGSLEY 2 STOREY 4 BED/7 PERSON *EV CHARGE POINT IN DETACHED GARAGE	2 No.
	RADLEIGH 2 STOREY 4 BED/6 PERSON *EV CHARGE POINT IN DETACHED GARAGE	3 No.
	FREESALE TOTAL	94 No
	TOTAL	**104 No**

KEY

- SITE BOUNDARY
- 1800mm BRICK WALL
- 1800mm BRICK WALL & FENCE
- 1800mm TIMBER FENCE
- 900mm METAL RAILINGS
- 1500mm POST & RAIL FENCE WITH WIRE HORSE NETTING
- 900mm FEATURE WALL
- ACCESS EASEMENT
- REAR ACCESS GATES (LOCKABLE)
- AFFORDABLE
- BIN COLLECTION POINTS
- BLOCK PAVING
- VISIBILITY SPLAYS
- REMOVED TREE
- ELECTRIC VEHICLE CHARGING POINT
- CYCLE STORAGE
- TEMPORARY 2M FOOTPATH WITH FENCING

REV	DATE	DESCRIPTION	BY	CHECK
D	25.08.21	POST AND RAIL FENCE WITH WIRE HORSE NETTING ADDED ALONG THE WESTERN BOUNDARY	THS	LM
C	24.08.21	PLOT 1 DOUBLE GARAGE REMOVED AND SALES AREA RELOCATED TO PLOTS 80-84	THS	LM
B	19.08.21	LAYOUT AMENDED TO INCREASE DISTANCES BETWEEN DEVELOPMENT AND 42-44 PITT STREET. ACCESS TO FUTURE DEVELOPMENT PARCEL SHOWN. PLOTS 18-37 AMENDED TO SUIT	THS	LM
A	29.06.21	TEMPORARY 2M FOOTPATH WITH FENCING ADDED TO WESTERN BOUNDARY	THS	VS

jrp ARCHITECTURE | PLANNING | LANDSCAPE

NORTH

1:500 SCALE

CLIENT: BARRATT LEEDS

PROJECT: PITT STREET, WOMBWELL BARNSLEY

DRAWING: PROPOSED SITE LAYOUT

DRAWING NUMBER: 20:5429:01D

SCALE @ A0: 1:500

DRAWN: THS DATE: 13.04.21

CHECKED: LM/SD DATE: 13.04.21

14 MARINER COURT / CALDER PARK / WAKEFIELD / WF4 3FL
01924 383322 / www.jrpassoc.co.uk / info@jrpassoc.co.uk
jrpassociates is a trading style of John R Parry Associates Limited

Do not scale off this drawing - Only figured dimensions to be taken from this drawing. Drawings based on Ordnance Survey and/or existing record drawings - Design and Drawing content subject to Site Survey, Structural Survey, Site Investigations, Planning and Statutory Requirements and Approvals. Authorised reproduction from Ordnance Survey Map with permission of the Controller of Her Majesty's Stationery Office. Crown Copyright reserved.

01 / PROPOSED SITE LAYOUT