



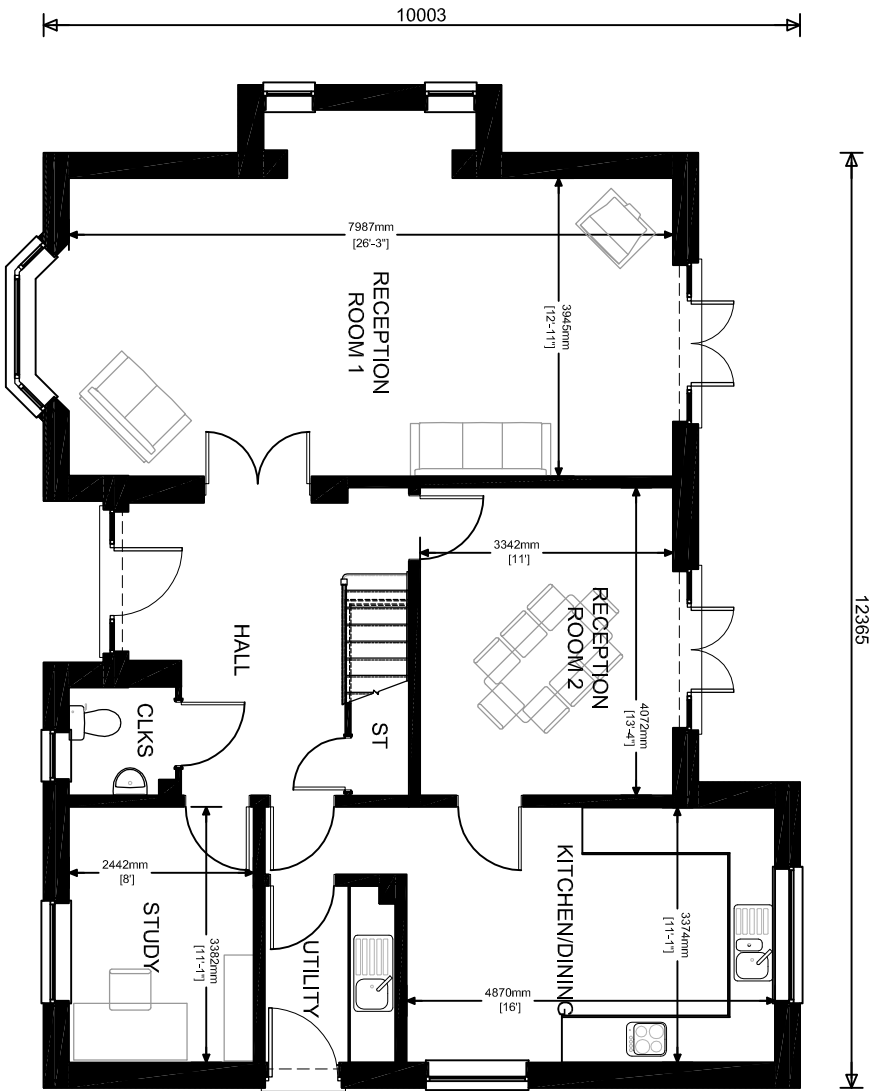

Ground Floor

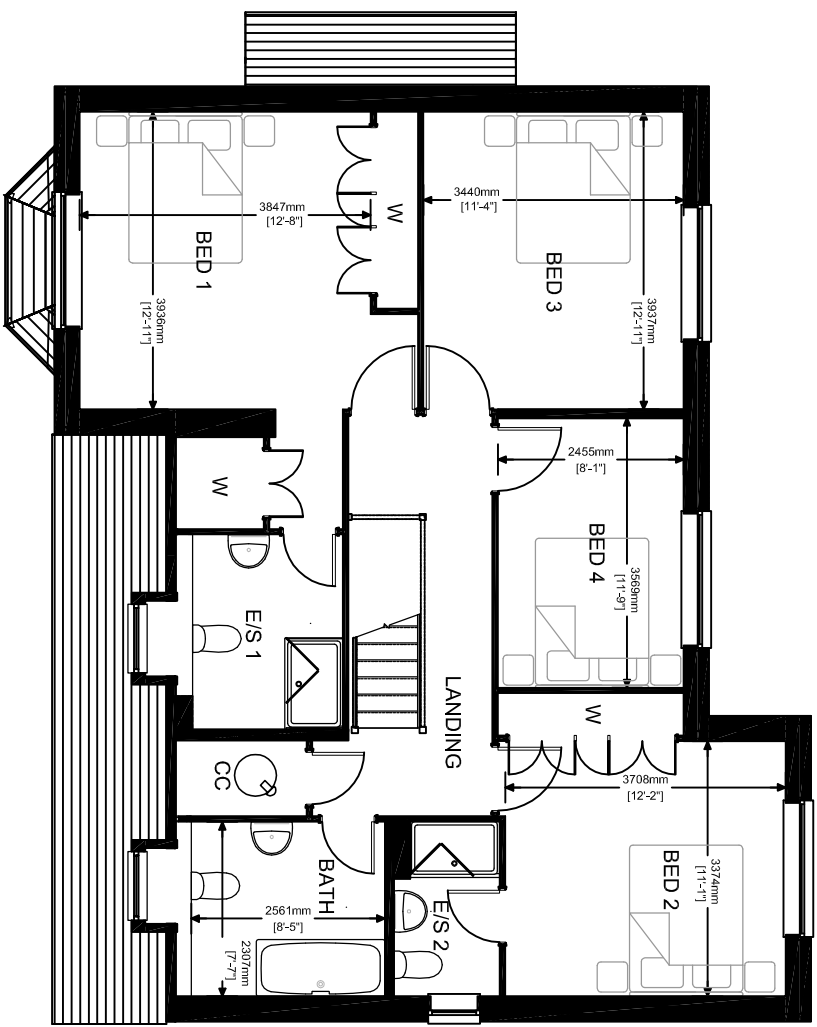

First Floor

Location		Dodworth Road, Barnsley	
Drawing Title		Type A - Floor Plans	
Drawing Number	A/01	Scale:	1/100 @ A3
Drawn By:	-	Checked By:	-
Date :	28.01.15	Revision :	0