



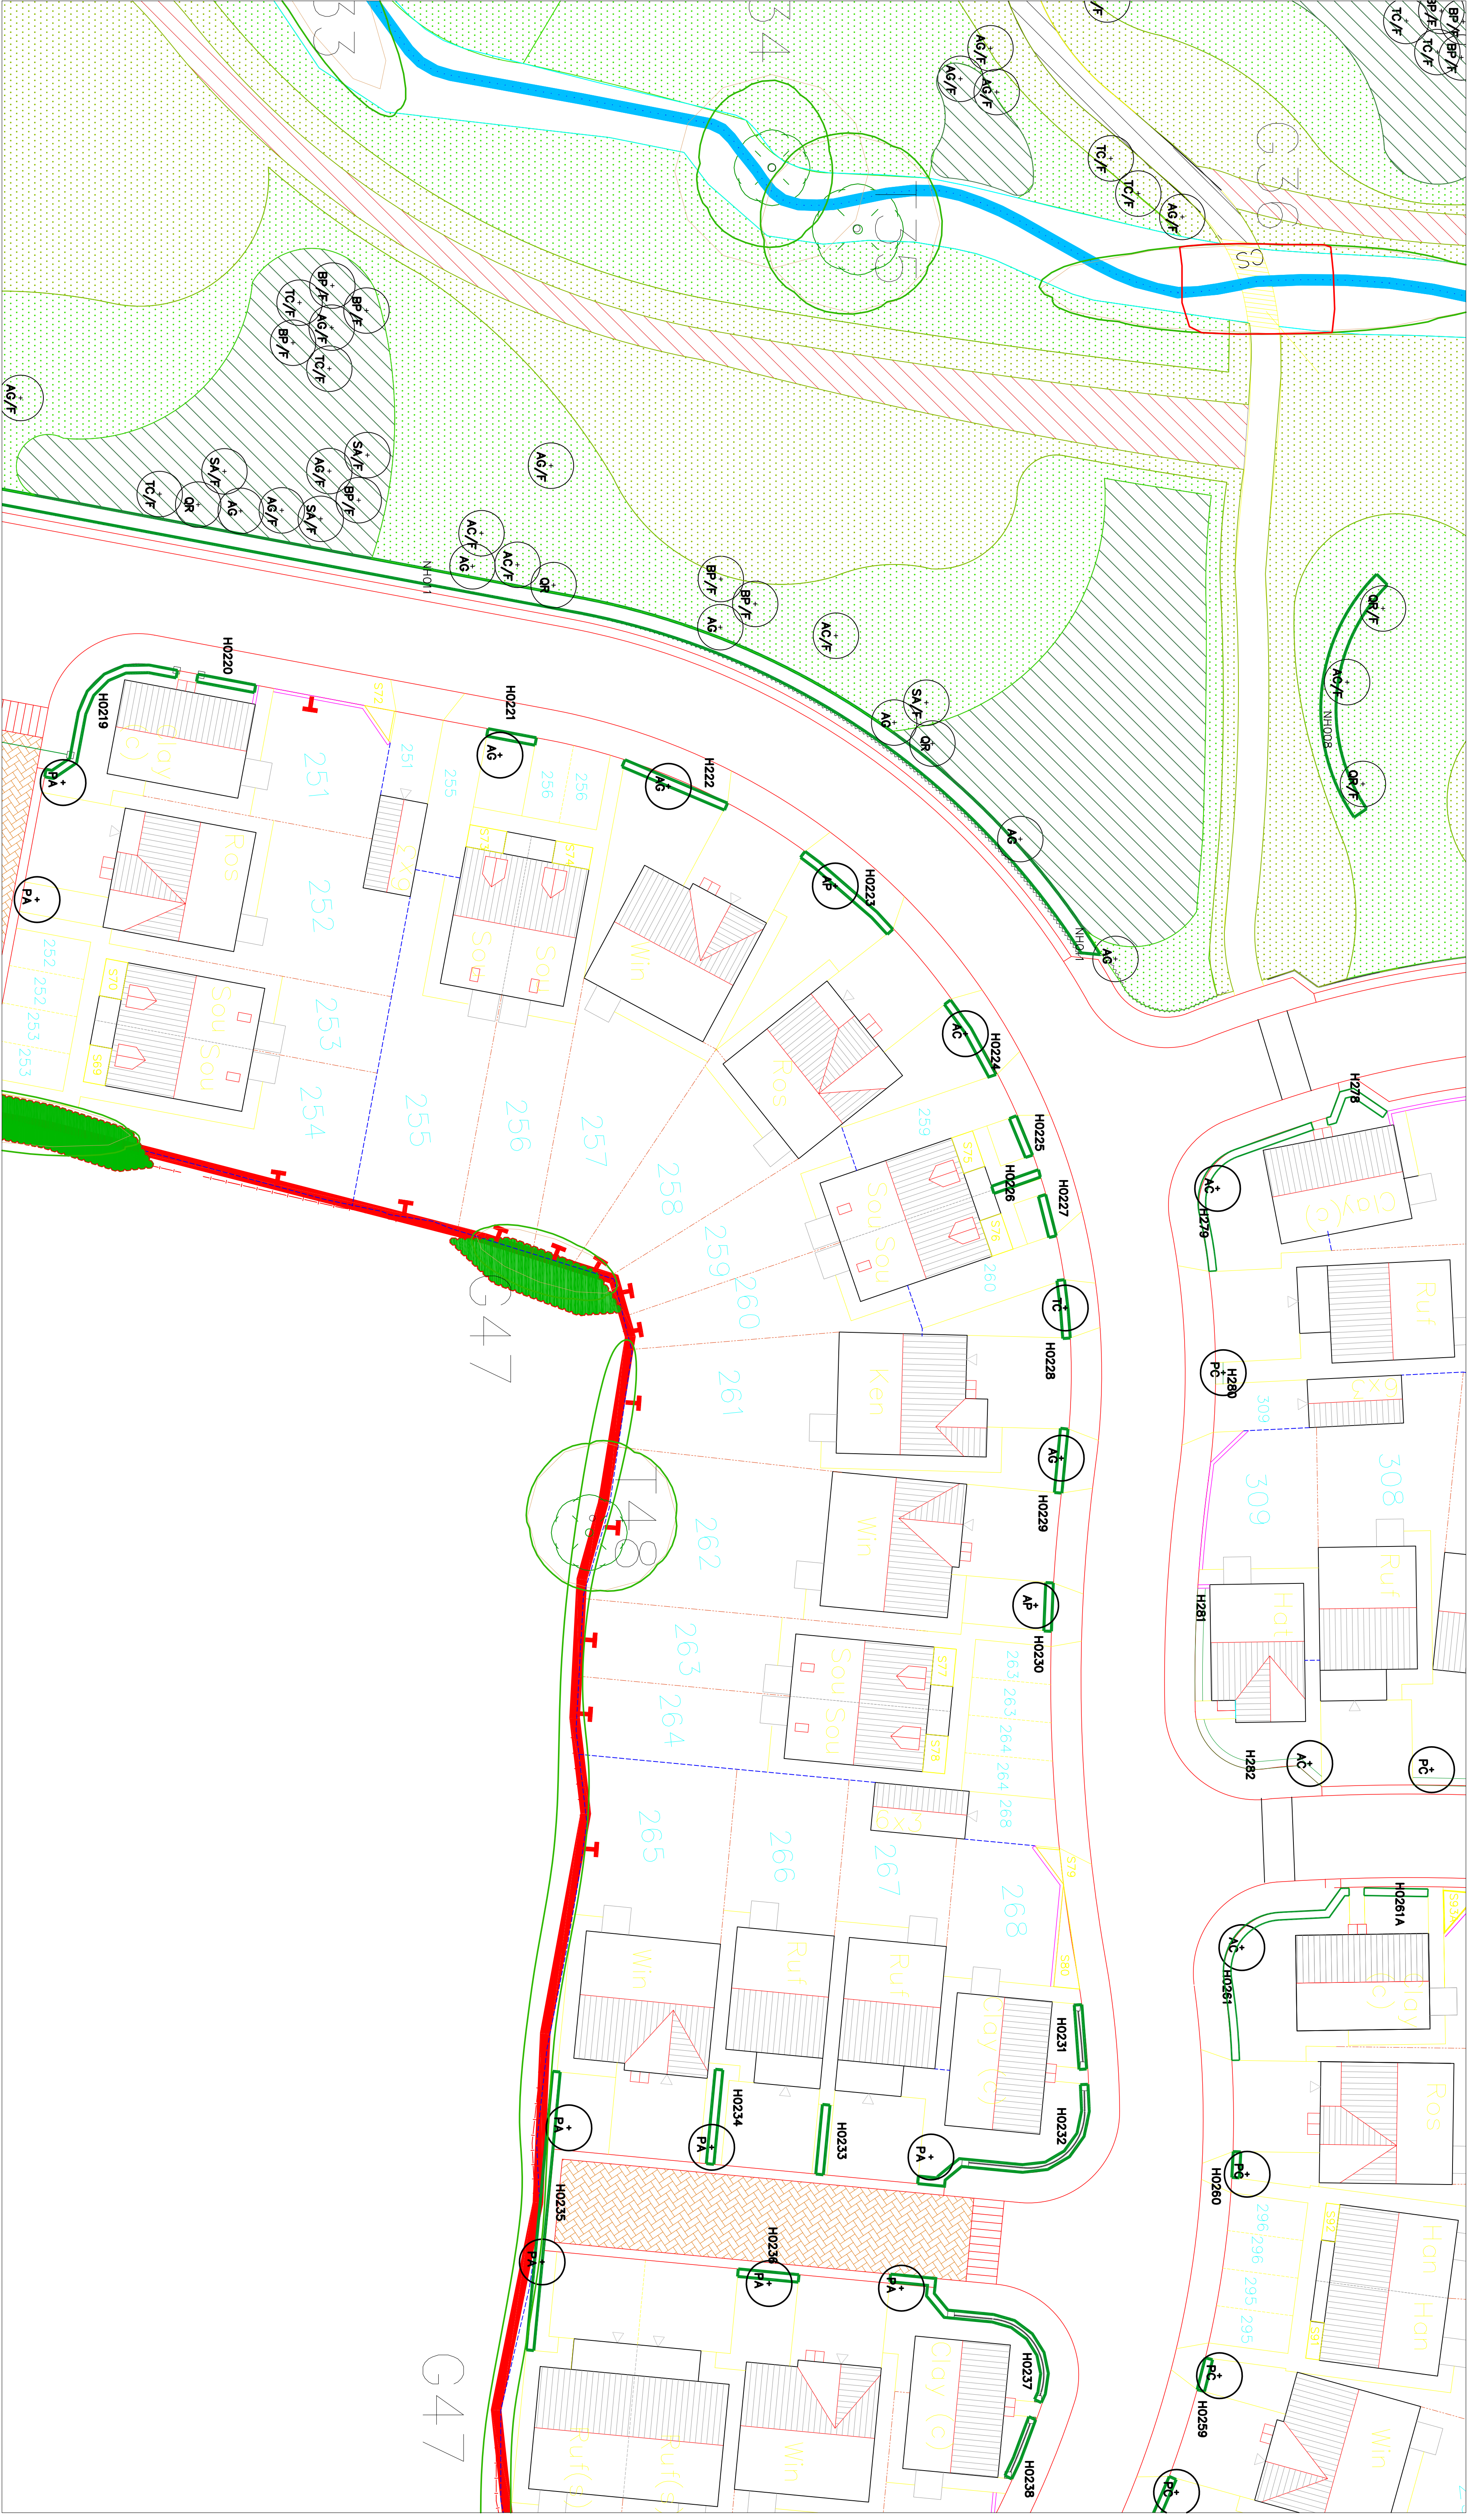

LEGEND



Existing Trees
Refer to drawing Appendix 4: Tree Protection
Plan Ref: 1310 for trees to be retained /
removed produced by AWA Tree Consultants

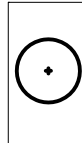

Proposed Trees




Proposed Hedges




Proposed Shrub Beds




Wildflower Grass;
Wildflower Grass;
Sowing Rate: 1.5g/m²

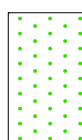

Wildflower Grass;
Wildflower Grass;
Sowing Rate: 1.5g/m²

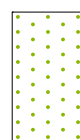


Wildflower Grass;
Wildflower Grass;
Sowing Rate: 1.5g/m²

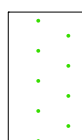


Wildflower Grass;
Wildflower Grass;
Sowing Rate: 1.5g/m²



Wildflower Grass;
Wildflower Grass;
Sowing Rate: 1.5g/m²

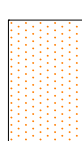


Wildflower Grass;
Wildflower Grass;
Sowing Rate: 1.5g/m²

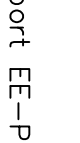


Existing Watercourse.
Refer to Ecological Estates report EE-P-007-01
for recommendations to this area



Proposed Bulb Planting

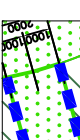

Proposed Footpath

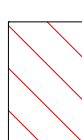


Proposed Footpath

LOCATION PLAN



Note.
To be read in conjunction with
drawings 5685-93-014, 015, 016, 017

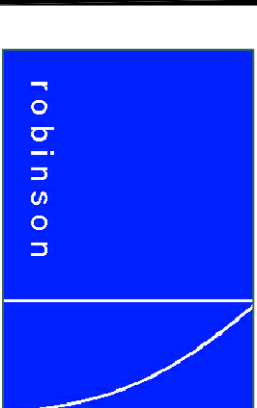

Robinson
The Studio, Hedgeley, North Bank
Haydon Bridge, Hexham, NE47 6LY
Tel: 01434 684 100
info@robinsonlandscapeesign.co.uk

Project
Willthorpe, Barnsley
Drawing Name
Planting Plan 7 of 13
Drawing No
5685-93-007
Drawn:
CJT

Scale of A1:
1:200
Date:
13-02-2015
Checked:
TR

Rev
C Date:08-12-2015
Drawn:TRF Checked:CJT
Plan updated with new housing layout

Rev
F Date:28-11-2015
Drawn:TRF Checked:CJT
Plan updated with new housing layout

Rev
E Date:28-11-2015
Drawn:TRF Checked:CJT
Plan updated with new housing layout

Rev
D Date:28-11-2015
Drawn:TRF Checked:CJT
Plan updated with new housing layout

Rev
C Date:08-01-2016
Drawn:TRF Checked:CJT
Plan updated with new housing layout

Rev
B Date:27-08-2015
Drawn:TRF Checked:TR
Layout updated following comments

Rev
A Date:24-02-2015
Drawn:TRF Checked:TR
Layout updated following comments

Project
Willthorpe, Barnsley
Drawing Name
Planting Plan 7 of 13
Drawing No
5685-93-007
Drawn:
CJT

Scale of A1:
1:200
Date:
13-02-2015
Checked:
TR