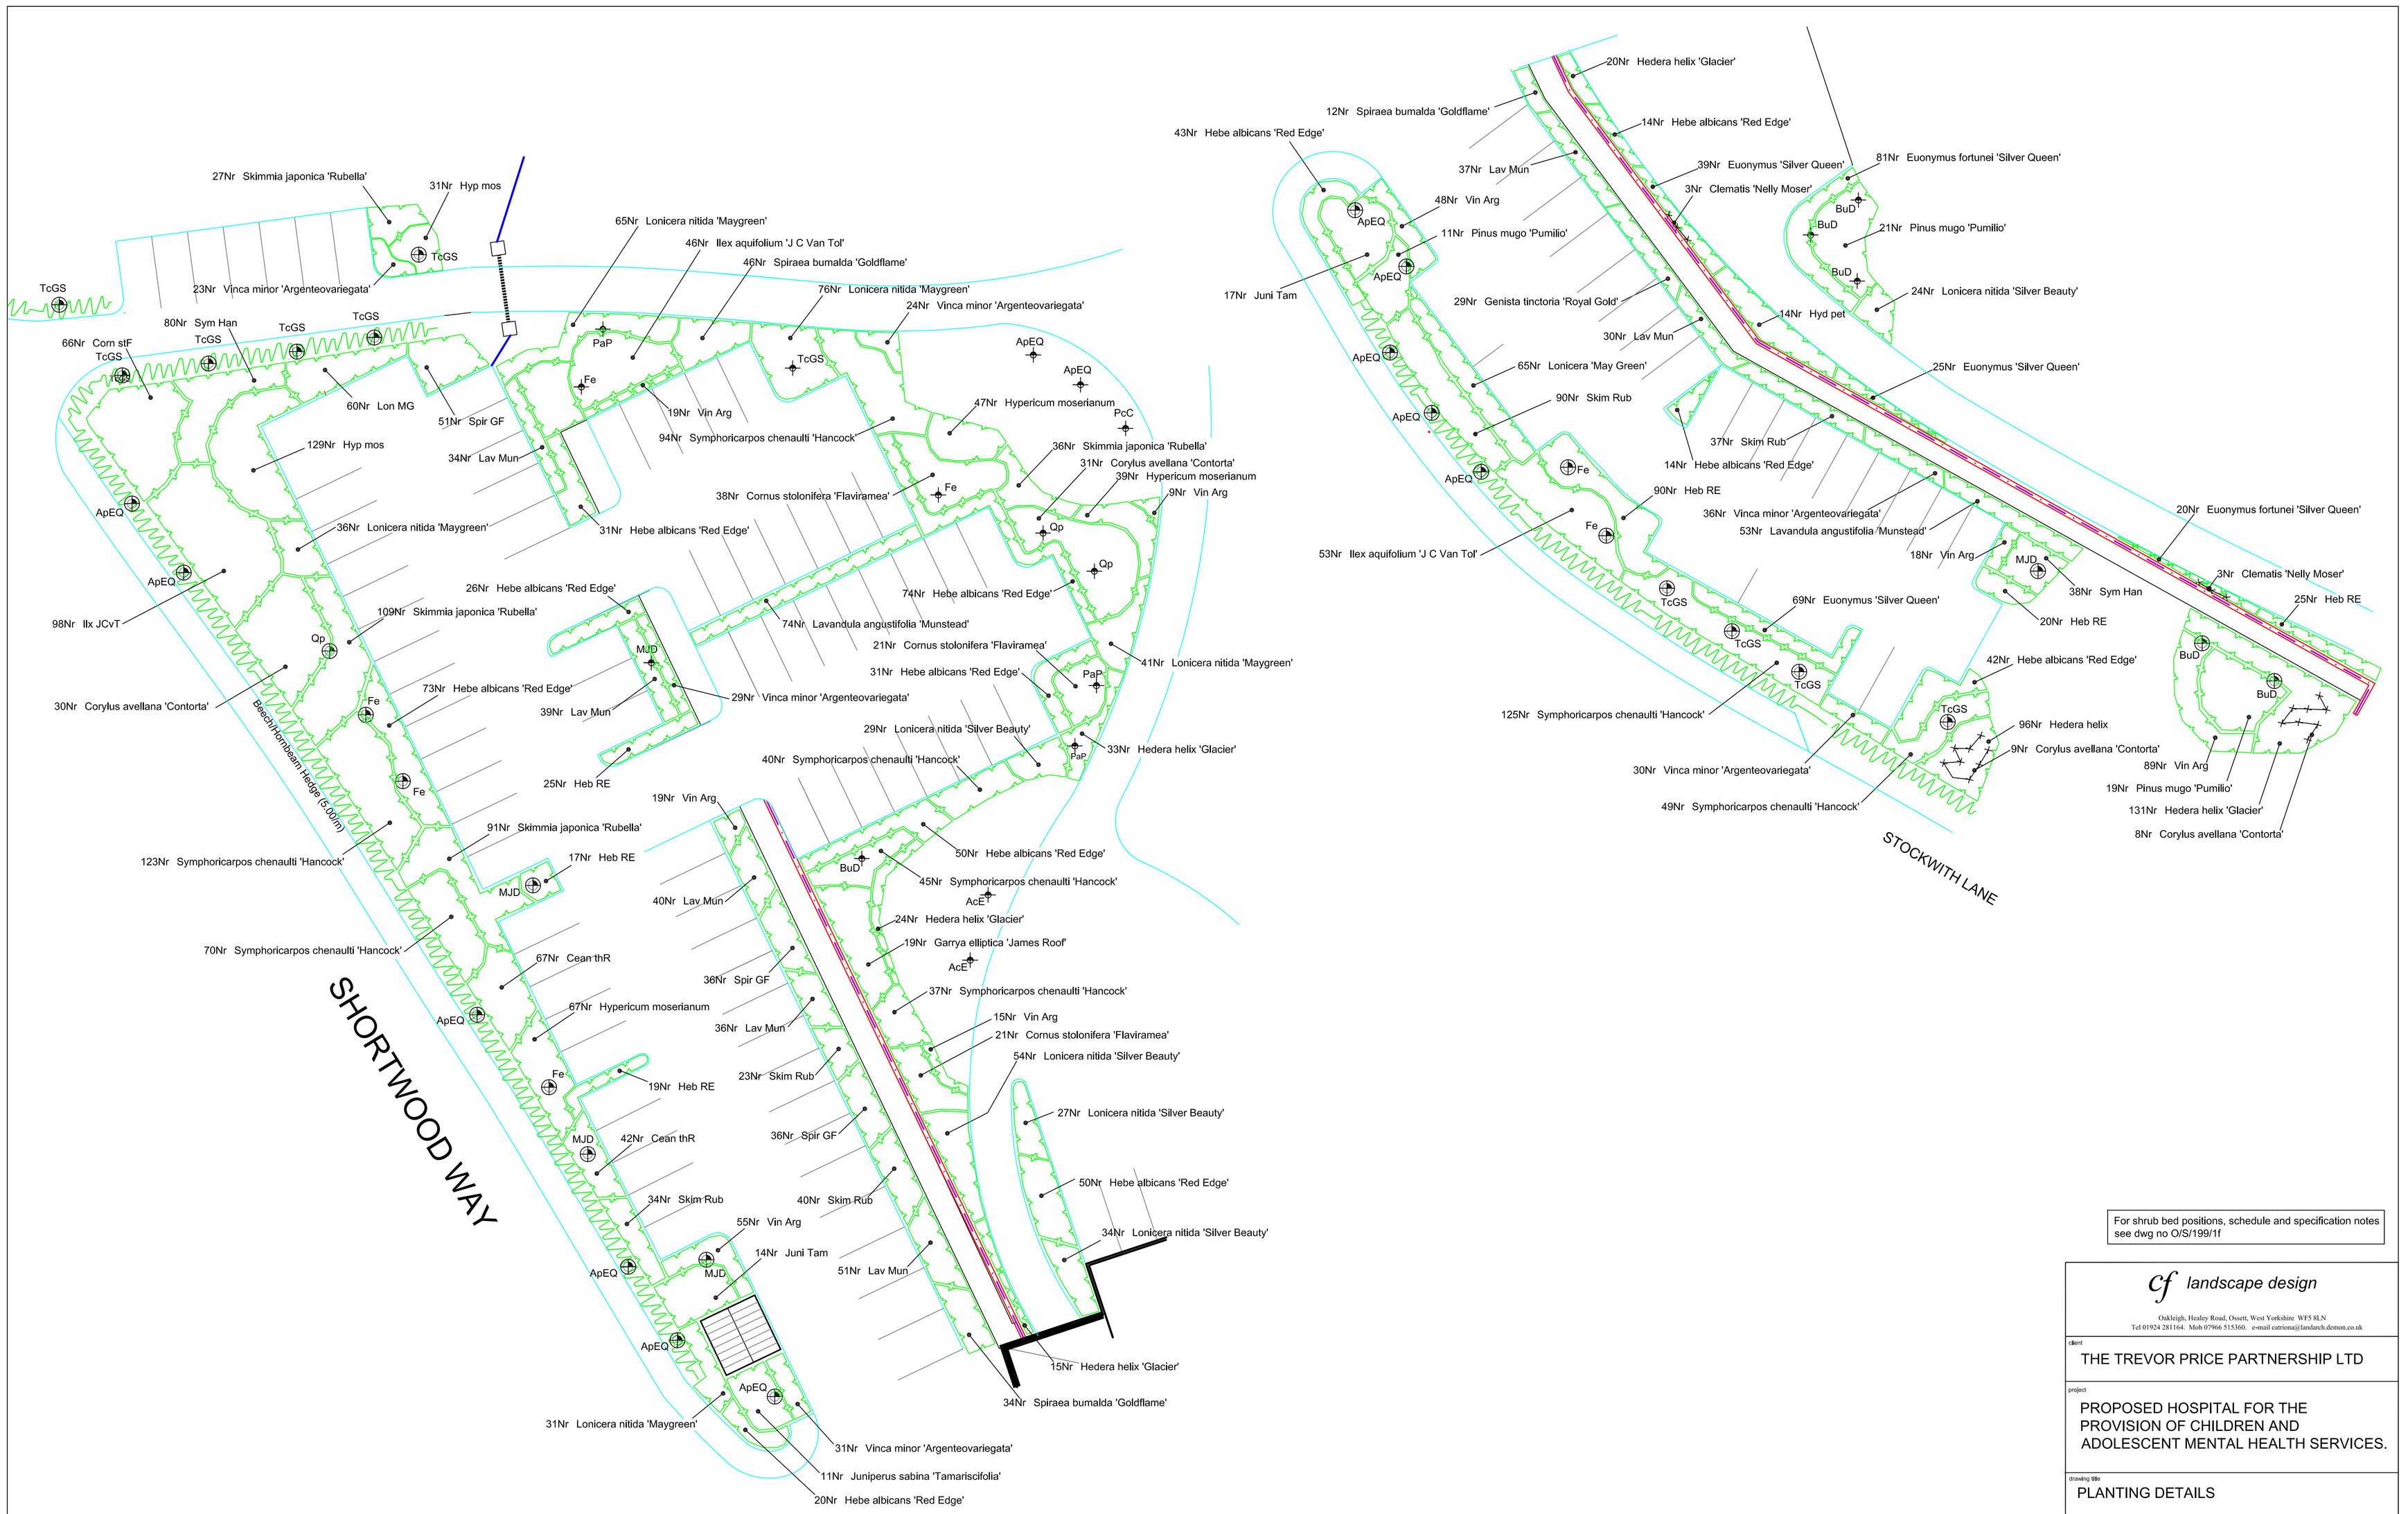

For shrub bed positions, schedule and specification notes see dwg no O/S/199/1f

cf landscape design
Oakleigh, Healey Road, Ossett, West Yorkshire WF5 8LN
Tel 01924 281164. Mob 07966 515360. e-mail catriona@landarch.demon.co.uk

client
THE TREVOR PRICE PARTNERSHIP LTD

project
PROPOSED HOSPITAL FOR THE PROVISION OF CHILDREN AND ADOLESCENT MENTAL HEALTH SERVICES.

drawing title
PLANTING DETAILS

scale	date	drawn by	drawing no
1:200 @ A1	AUG 08	CTF	O/S/199/2a