



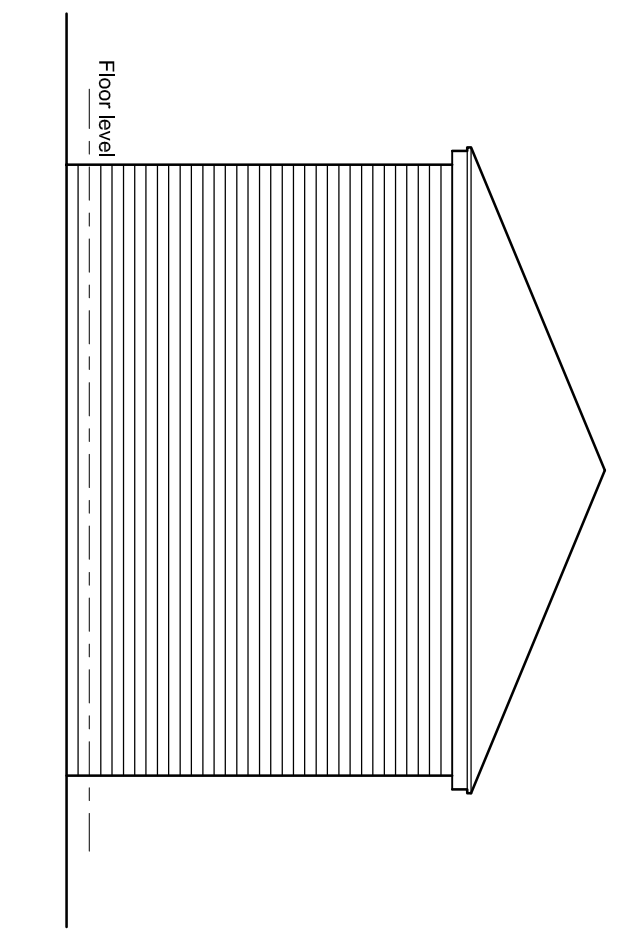

SIDE (SOUTH) ELEVATION

Scale 1:100

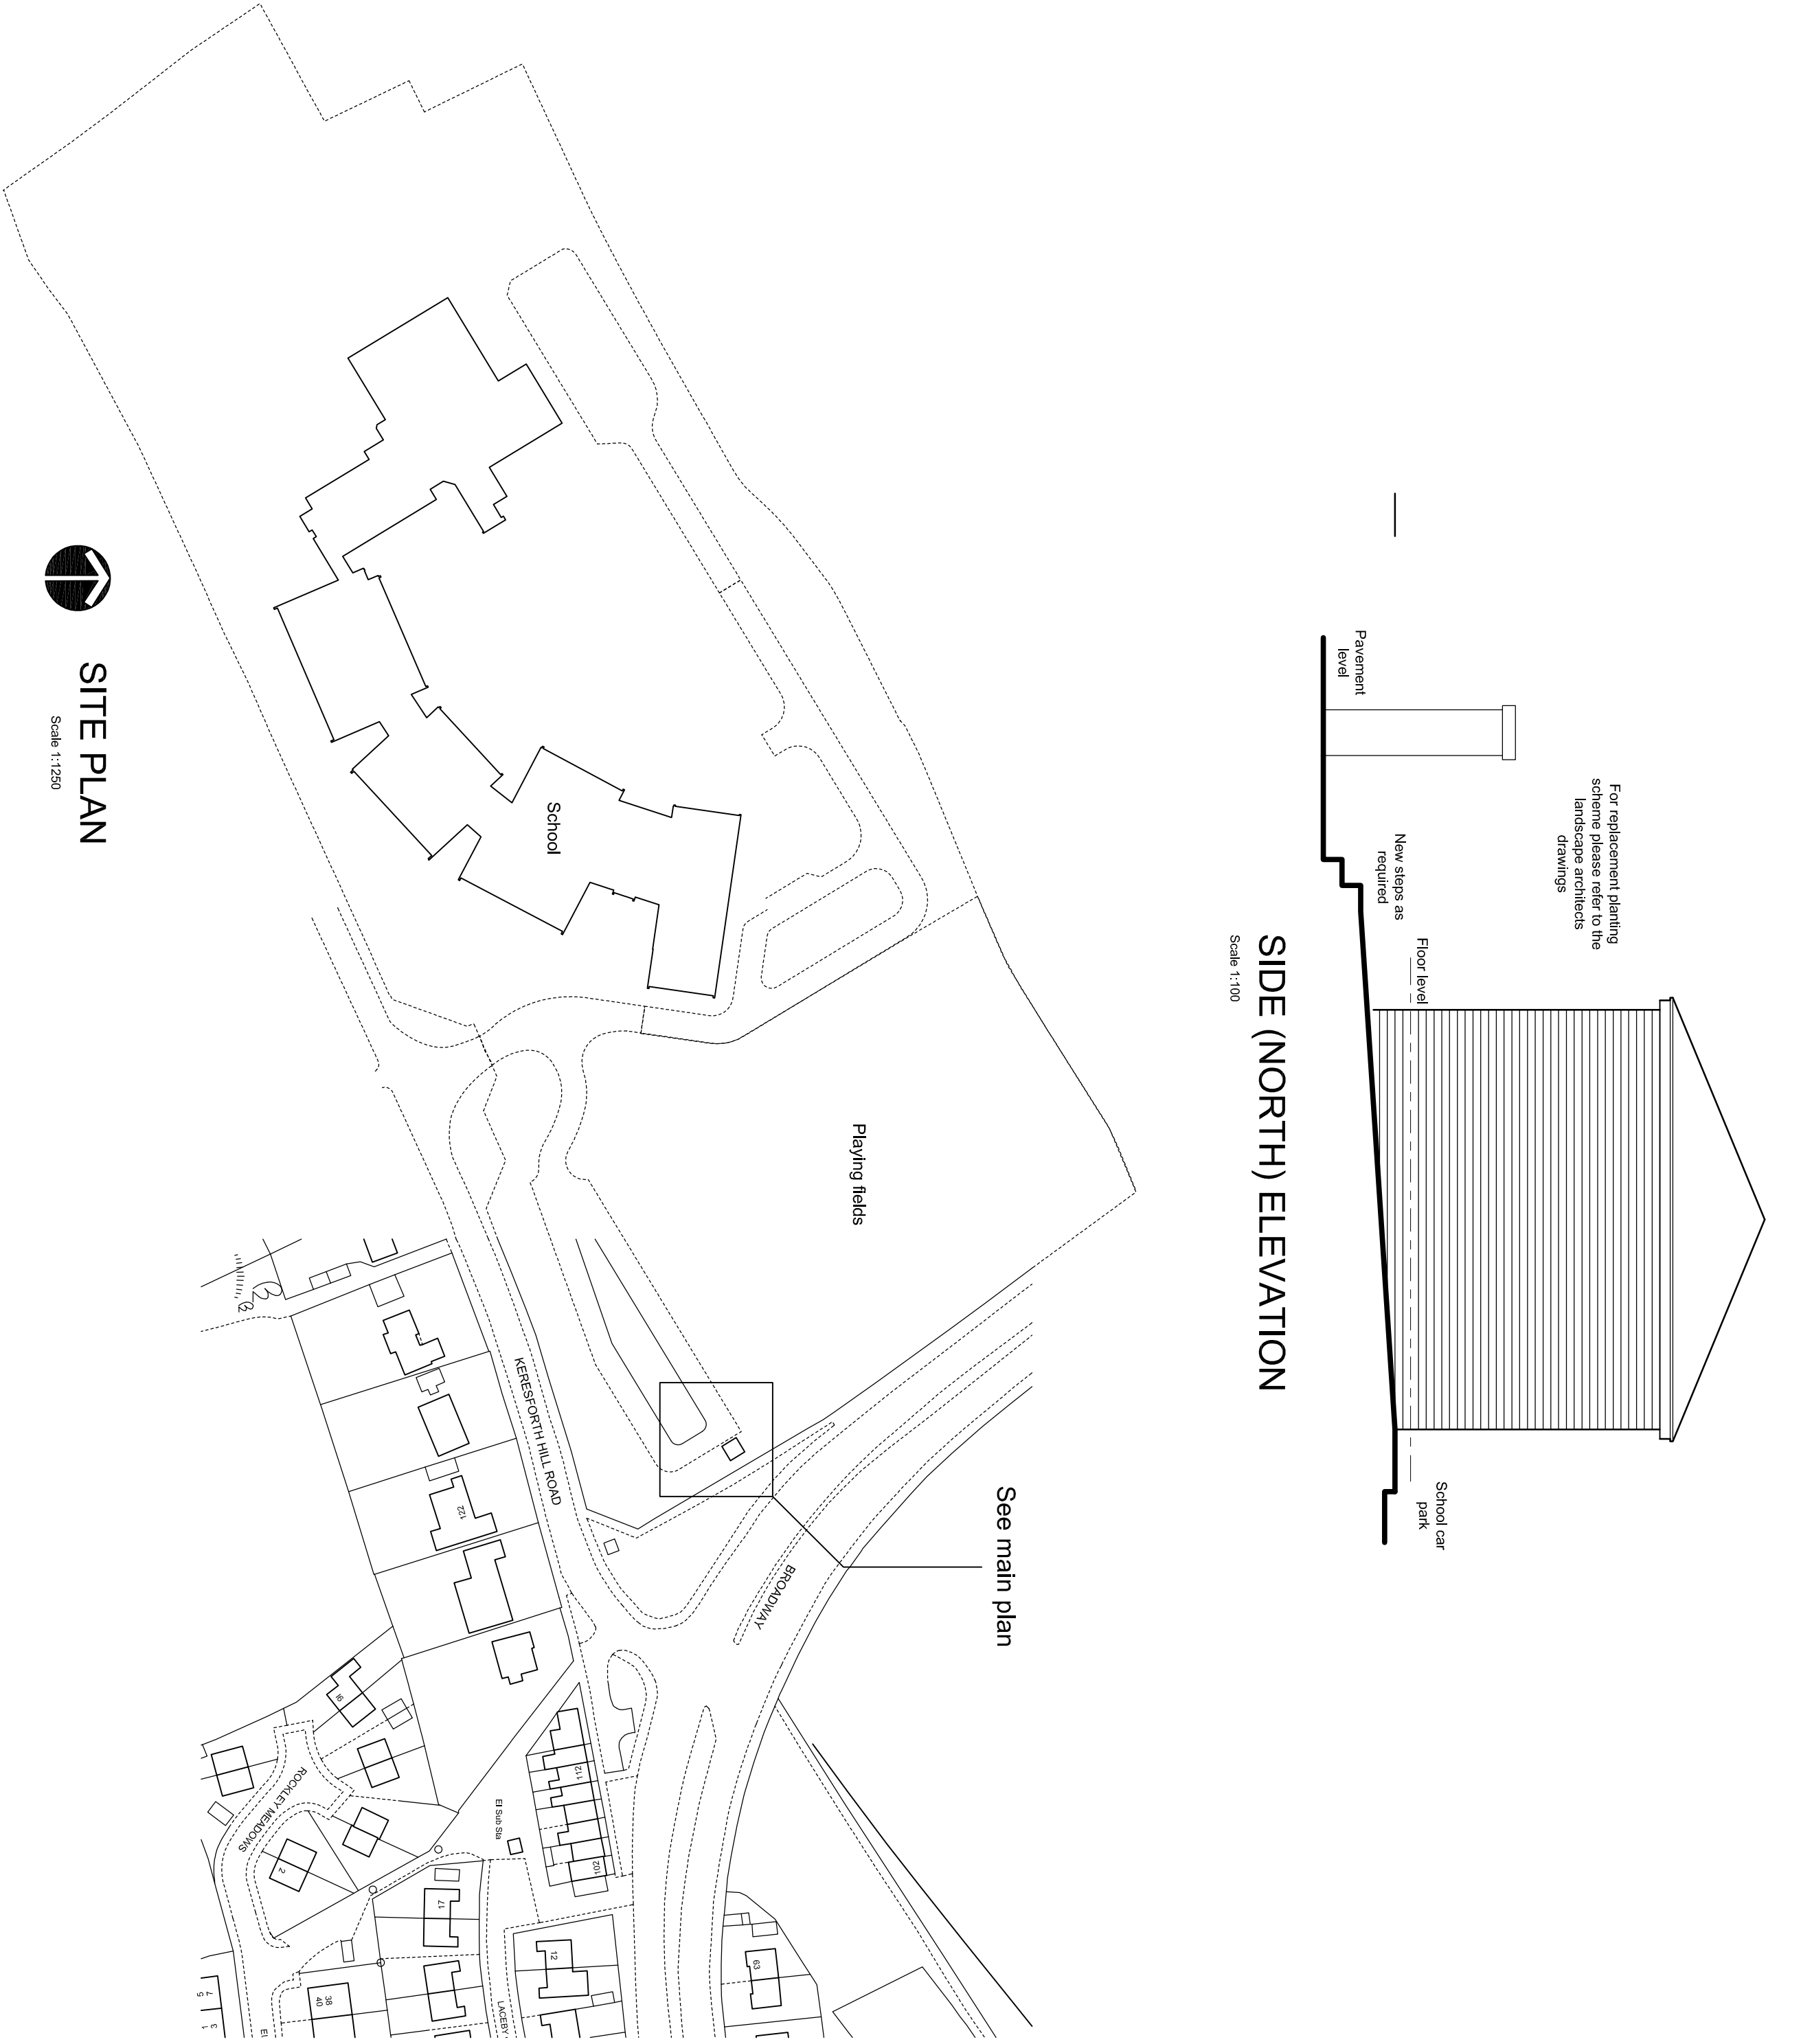

Scale 1:1250

NOTES

1. DO NOT SCALE FROM THIS DRAWING.
2. ALL MEASUREMENTS ARE IN MILLIMETRES UNLESS OTHERWISE STATED.
3. THIS DRAWING IS TO BE READ IN CONJUNCTION WITH THE SPECIFICATION AND ALL RELEVANT ARCHITECTURAL, ELECTRICAL, MECHANICAL AND STRUCTURAL DRAWINGS.

This drawing supersedes sketches GRN_SK_138 and GRN_SK_140 previously submitted to BMBC planning re application 2011/0062.

IN ADDITION TO THE HAZARDS/RISKS NORMALLY ASSOCIATED WITH THE TYPES OF WORK DETAILED ON THIS DRAWING, NOTE THE FOLLOWING SIGNIFICANT RESIDUAL RISKS:-

ITEM	HQ/AD	RISK
-		
-		
-		

[illegible]

ATKINS

Adkins Limited
3100 Century Way
Thorne Park
Leeds
LS15 8ZB
England

Telephone +44 (0)113 306 6000
Fax +44 (0)113 306 6002

PROJECT:
GREENACRE SEN

SUBSTATION DETAILS

SCALE: 1 : 50	ORIGINAL SIZE:	DESIGNED:	DRAWN:	CHECKED:	AUTHOR:
	A1	SJL	SJL	PMG	
OFFICE:	DATE:	DATE:	DATE:	DATE:	DATE:
LEO	22.03.11	22.03.11	22.03.11		

BP4L_GRN_ATK_DR_07_BW_00_614_P02