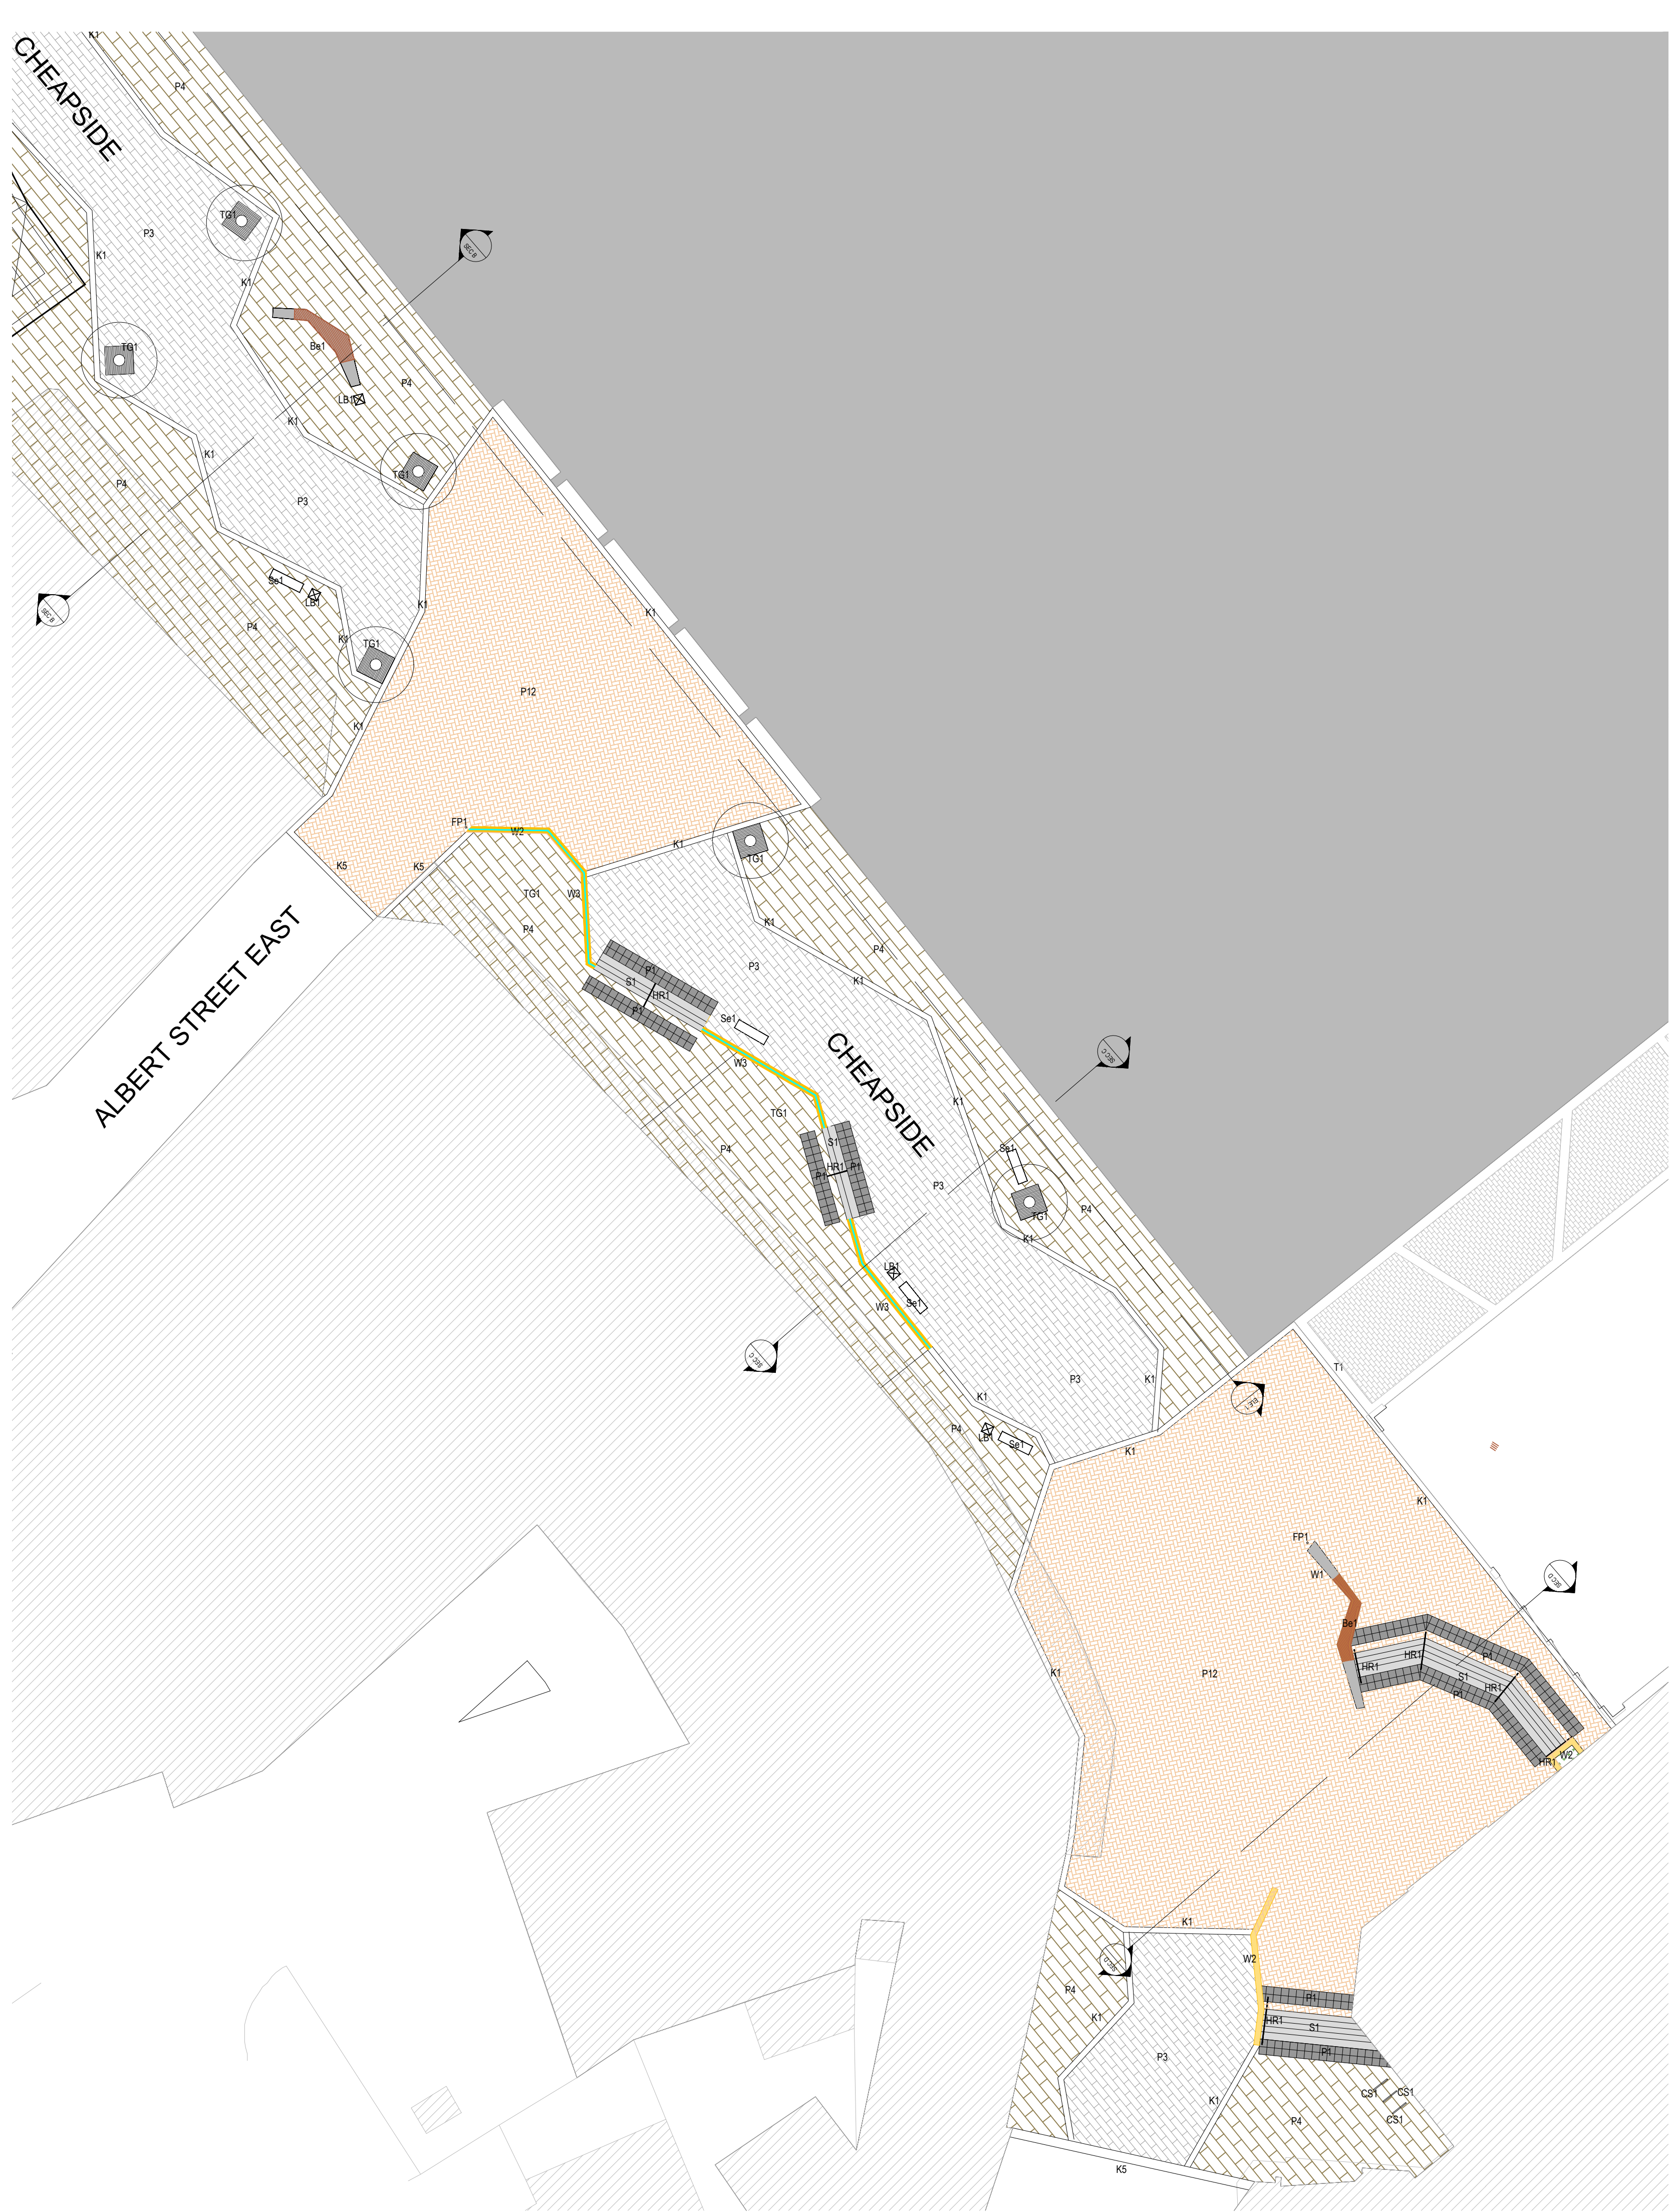




LEGEND

 Planning Application Boundary

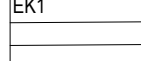
EXISTING HARD SURFACES

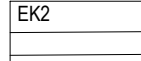
 Existing paving retained: Peel Square
- Kellen paving

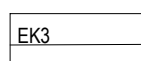
 Existing paving retained: Eldon Street, Market Hill
- Yorkstone paving

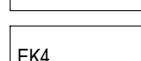
 Existing paving bands retained: Eldon Street
- Natural stone setts

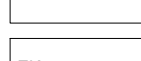
EXISTING KERBS

 EK1 Kerb Type 1

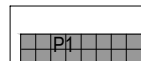
 EK2 Kerb Type 2

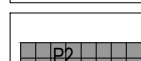
 EK3 Kerb Type 3

 EK4 Kerb Type 4

 EK5 Kerb Type 5

PROPOSED HARD SURFACES

 P1 Paving Type 1: Tactile Hazard Warning Corduroy Flags
- Black Colour, Flamed Finish, Stack Bond

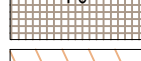
 P2 Paving Type 2: Tactile Blister Flags
- Black Colour, Flamed Finish, Stack Bond

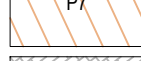
 P3 Paving Type 3: Natural Coated Concrete Setts
- Grey & Buff Colours, 3no. Finishes, Stretcher Bond

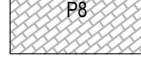
 P4 Paving Type 4: Natural Coated Concrete Flags
- Grey & Buff Colours 2no. Finishes, Stretcher Bond

 P5 Paving Type 5: Yorkstone Flags
- Grey/Blue Colour, Wire Sawn Finish, Stretcher Bond

 P6 Paving Type 6: Granite Setts
- Silver Grey Colour, Cropped Finish, Stack Bond

 P7 Paving Type 7: Granite Flags
- Warm colours, Bush Hammered Finish, Stretcher Bond

 P8 Paving Type 8: Indian Sandstone Flags
- multi. Colours, Sawn Finish, Stretcher bond

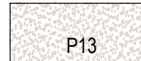
 P9 Paving Type 9: Granite structure
- Mid Grey Colour, TBC

 P10 Paving Type 10: Steel Mesh Crate
- Details TBC

 P11 Paving Type 11: Granite Flags to sides and base of Water Rill
- Mid Grey Colour, Cropped Finish

 P12 Paving Type 12: Natural Coated Concrete Flags
- Warm Colours, 2 to 3 Finishes

 P13 Paving Type 13: Hot Rolled Asphalt with Chippings
- Black coloured Asphalt with Buff Chippings

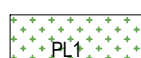
 P14 Paving Type 14: Fan Pattern Granite setts
- Warm colours, Flamed and Bush Hammered finish, Bogen Fan Pattern

 P15 Paving Type 15: Yorkstone setts
- Grey/Blue Colour, Wire Sawn Finish, Stretcher Bond

 P16 Paving Type 16: Vehicular Grade Tarmac
- Black coloured Asphalt

SOFT SURFACES

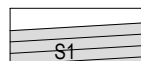
 G1 Grass Type 1
Artificial

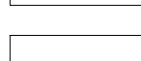
 PL1 Planting Type 1 - See Planting Plan

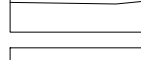
TREES

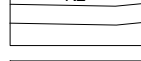
 Proposed Tree

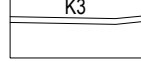
PROPOSED STEPS / KERBS / TRIMS

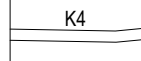
 S1 Step Type 1: Solid Granite Steps
- Grey Colour with black contrasting colour band, Flamed Finish

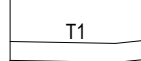
 K1 Kerb Type 1: 300mm wide Flush Granite Kerb
- Grey Colour, Flamed Finish

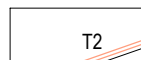
 K2 Kerb Type 2: 300mm wide, 125mm Upstand Granite Kerb
- Black Colour, Flamed Finish

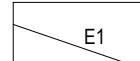
 K3 Kerb Type 3: 150mm wide, 150mm Upstand Granite Kerb
- Grey Colour, Flamed Finish

 K4 Kerb Type 4: 300mm wide, 50mm Upstand Granite Kerb
- Black Colour, Flamed Finish

 T1 Trim Type 1: 500mm wide Flush Granite Trim
- Black Colour, Flamed Finish

 T2 Trim Type 2: Double row of Granite setts
- Warm Colour, Flamed Finish

 T3 Trim Type 3: Single row of Granite setts
- Silver Grey Colour [to match existing], Flamed Finish

 E1 Edging Type 1: Lawn Steel Edging
- Grey Colour

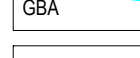
PROPOSED WALLS

 W1 Wall Type 1: Solid Granite Seating Walls
- Height Varies, Grey Colour, Cropped front face, flamed top finish

 W2 Wall Type 2: Clad Granite Walls
- Height Varies, Grey Colour, Cropped Finish

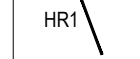
 W3 Wall Type 3: Low Brick wall
- Buff Colour to match buildings, Brick on Edge Coping

 GBA Balustrade: Glass Balustrade
- 900mm High with steel posts and handrail (fixed to W3 Wall)

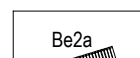
 W4 Wall Type 4: Granite Clad Structure top and walls
- Polished Top, Cropped Sides

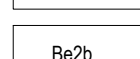
STREET FURNITURE

 TG1 Tree Grille Type 1

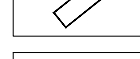
 HR1 Handrail Type 1
Powder coated steel

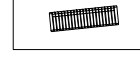
 Be1 Bench Type 1
Wall mounted timber tops

 Be2a Bench Type 2a
Timber bench - Concave

 Be2b Bench Type 2b
Timber bench - Convex

 Se1 Seat Type 1
Timber & Steel Seat

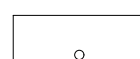
 Se2 Seat Type 2
Timber & Steel Seat

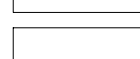
 RPL1 Raised Planter Type 1
Steel Raised Planter with Artificial Plants

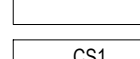
 LB1 Litter Bin Type 1
Steel Litter Bin

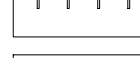
 LB2 Litter Bin Type 2
Steel & Timber Litter Bin

 B1 Bollard Type 1
Stainless Steel Fixed Bollard

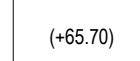
 B2 Bollard Type 2
Stainless Steel Removable Bollard

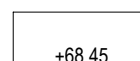
 CS1 Cycle Stand Type 1
Stainless Steel Cycle Stand

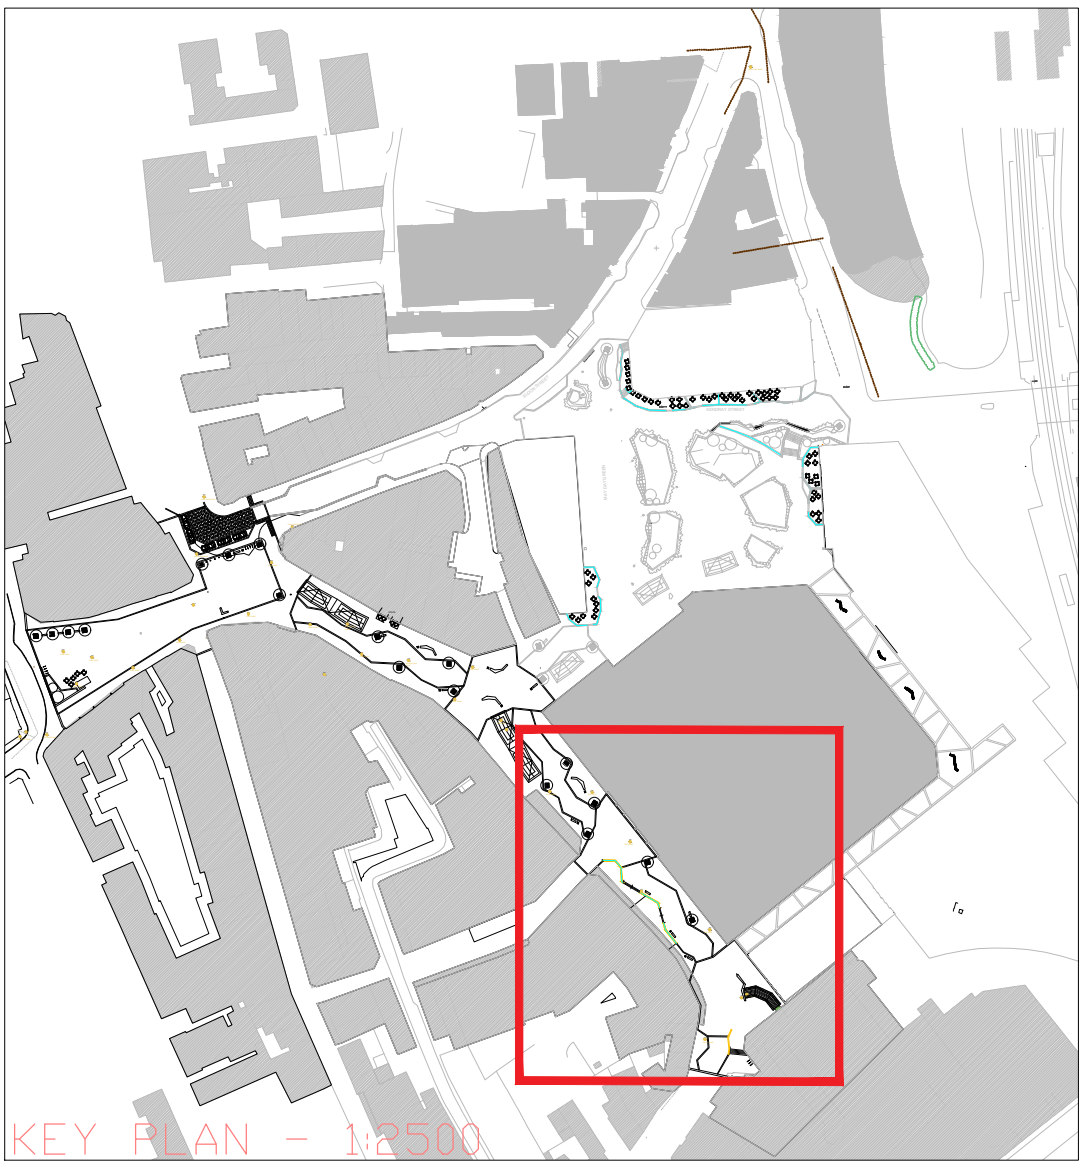
 FP1 Finger Post Sign
- see wayfinding signage strategy

 Outdoor Dining Furniture - Indicative only

LEVELS

 (+65.70) Existing Level retained

 +68.45 Proposed Indicative Level



Notes:

- This drawing is copyright.
- Do not scale dimensions from this drawing.
- This drawing is to be read in conjunction with all other relevant drawings.
- All discrepancies on this drawing are to be reported to the architect.
- Do not modify any element of this drawing.
- Use drawing only for purpose(s) issued.

North Sign / Key Plan

The following external model files are included within this drawing:

Rev	Date	Revision Notes	On	Rv
-----	------	----------------	----	----

Client / Contractor

Intelligence Buildings Infrastructure

BETTER BARNLEY TOWN CENTRE

Drawing Title
PUBLIC REALM
GENERAL ARRANGEMENT PLAN
- CHEAPSIDE [ALHAMBRA]

Job Number 51184	Drawing Originated Date 13/09/2017	PAS 1192 Status Code -
Scale@A1 1:200	Purpose PLANNING	

Drawing Number BBTC_IBI_N3_L_G700_PL_00_17	Revision -
---	---------------

0 1m 5m 10m 20m