



 

- ## NOTES
1. All work shall be in accordance with BMBC requirements.
 2. No work shall start until the details have been agreed with BMBC.
 3. The following safety hazards remain after design and should be considered during construction:
 - The work is on a public highway with vehicles and pedestrians.
 - The public highway is a high speed road.
 - Utilities are likely to exist in the: footway/verge/highway/on site.

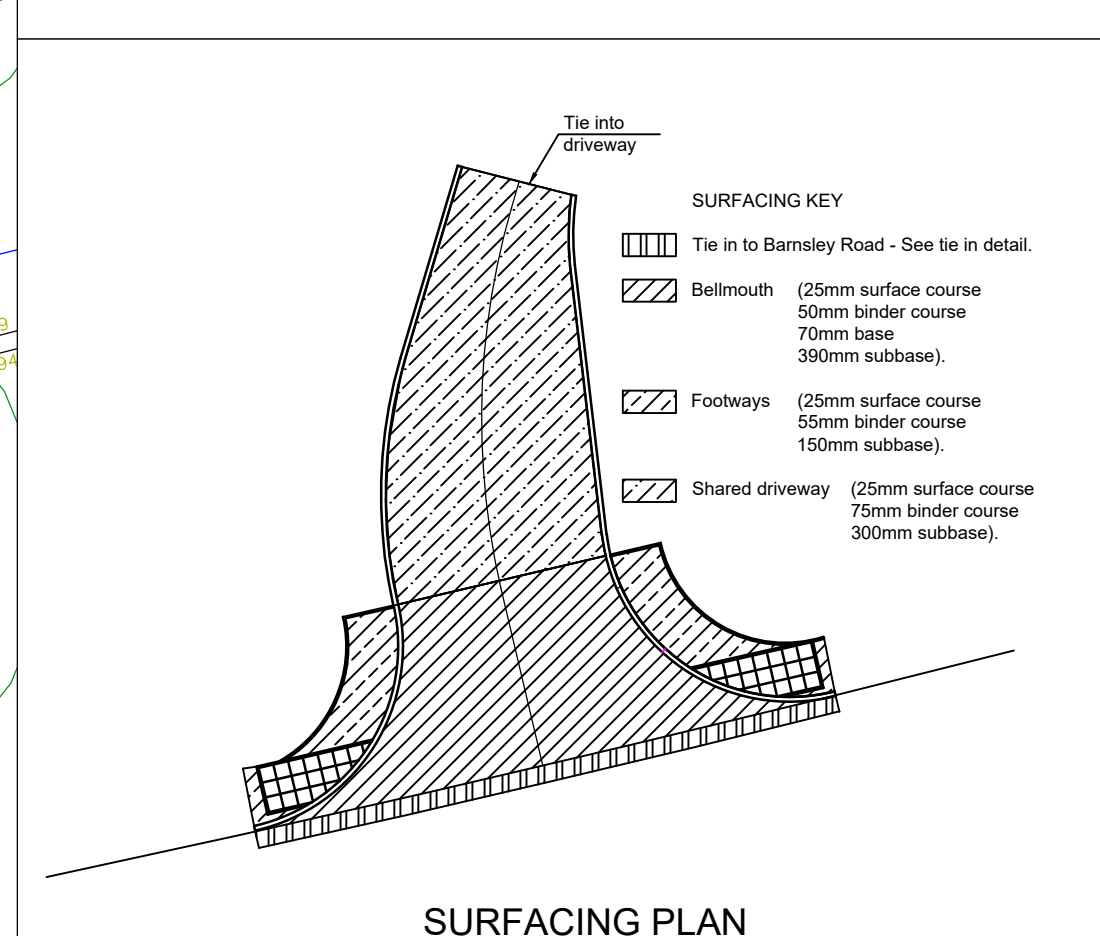

A	First issue.	17/09/21
REV	DETAILS	DATE

SCALE = 1:200 & 1:20 @ A1

The logo for H&M Design is centered within a white rectangular frame. It features the letters 'H' and 'M' in a bold, sans-serif font. The 'H' is red, and the 'M' is dark grey. Below these letters, the word 'DESIGN' is written in a smaller, dark grey, sans-serif font. A thin horizontal line separates the letters 'H&M' from the word 'DESIGN'.

CHARTERED CIVIL ENGINEER

HM Design
10 The Green
York
YO26 5LR

07919 031289

Client
THE VESTA GROUP LIMITED

Drawing Title
FALL HEAD LANE JUNCTION IMPROVEMENT

Site Address

FALL HEAD LANE JUNCTION
BARNSELEY ROAD
SILKSTONE
S75 4LB

Drawn HM	Checked HM		
Drg.No. YH859/1A		Date 07/09/2021	