


FONT: Eurostile


FONT COLOUR: cmyk = 0,0,0,0, (white)

SURROUND COLOUR - cmyk = 0,0,0,100 (black)

NOTE MACHINE RED - cmyk = 15,100,100,0
NOTEMACHINE BLUE - cmyk = 100,90,10,0

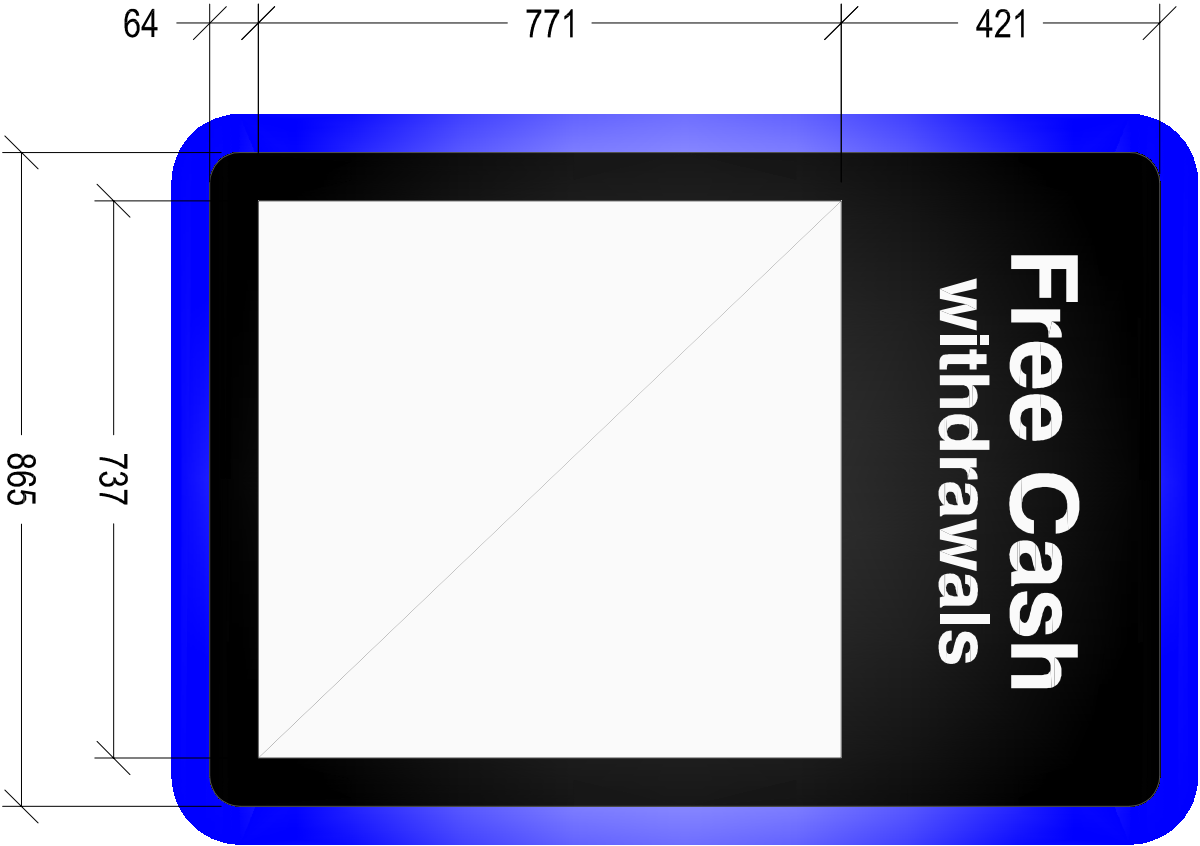

TYPICAL FASCIA
Scale 1:10

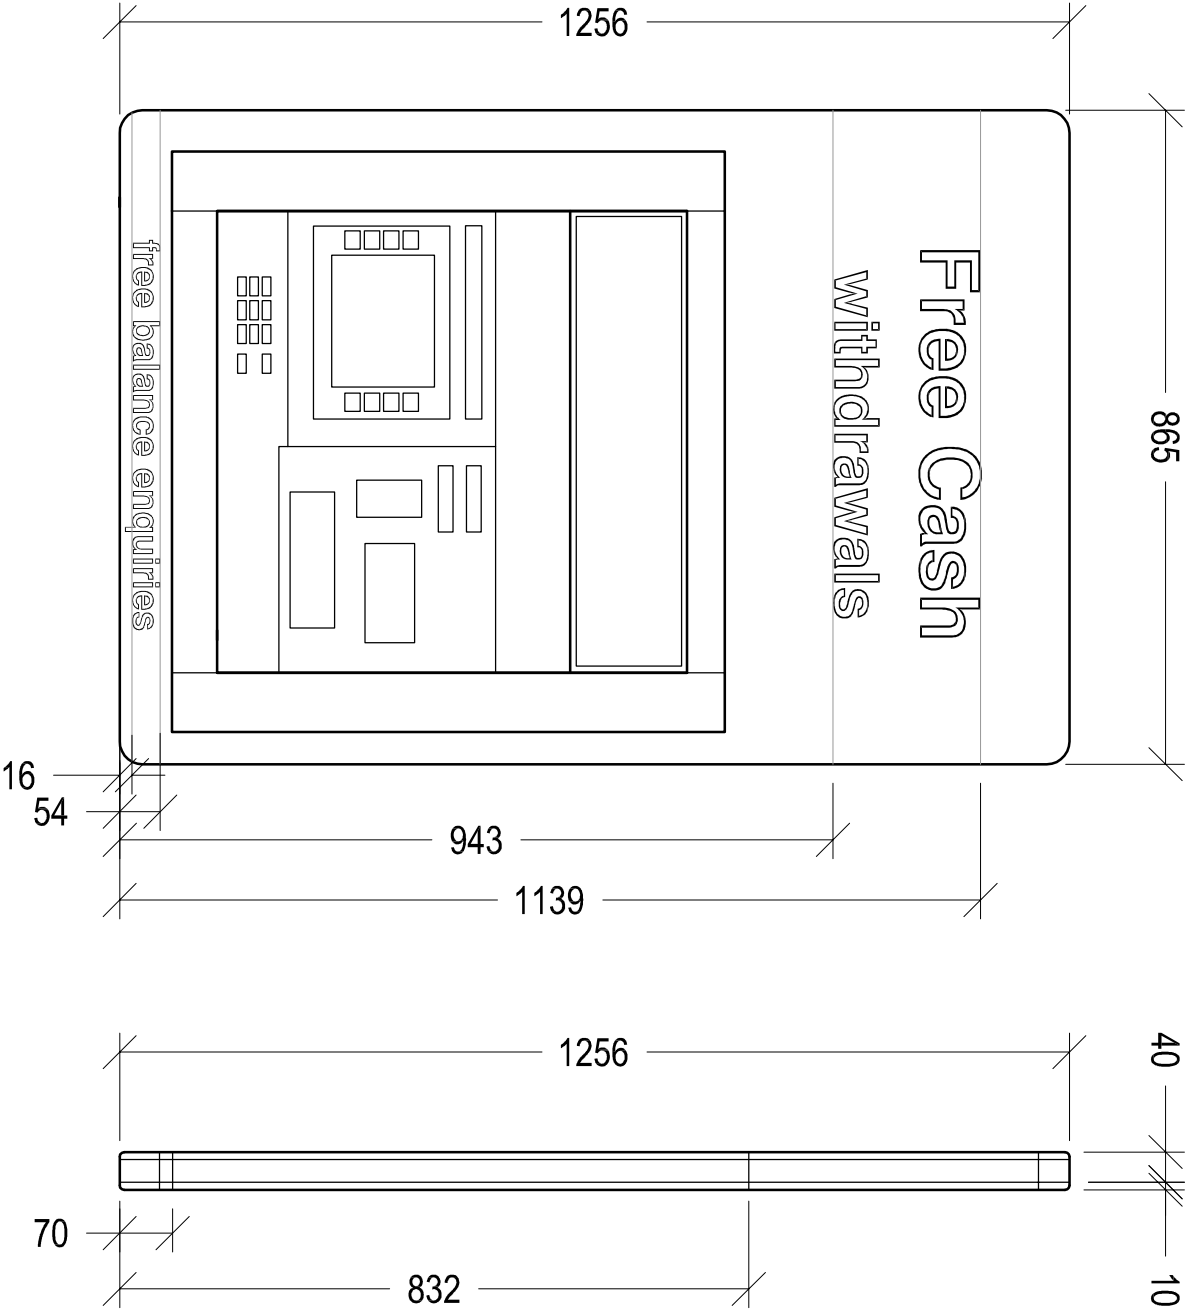

GENERAL NOTES:			
1) All dimensions in millimeters unless otherwise stated.			
Project:			
NOTE MACHINE			
GENERAL SITE INSTALLATION ARRANGEMENTS			
Drawing Title:			
TYPICAL FASCIA ELEVATIONS			
Ref:	Date:	Rev:	
NM--GA--F1	02-07-2014		
Scale:	Paper:	Date Rev:	
1:10	A3		