


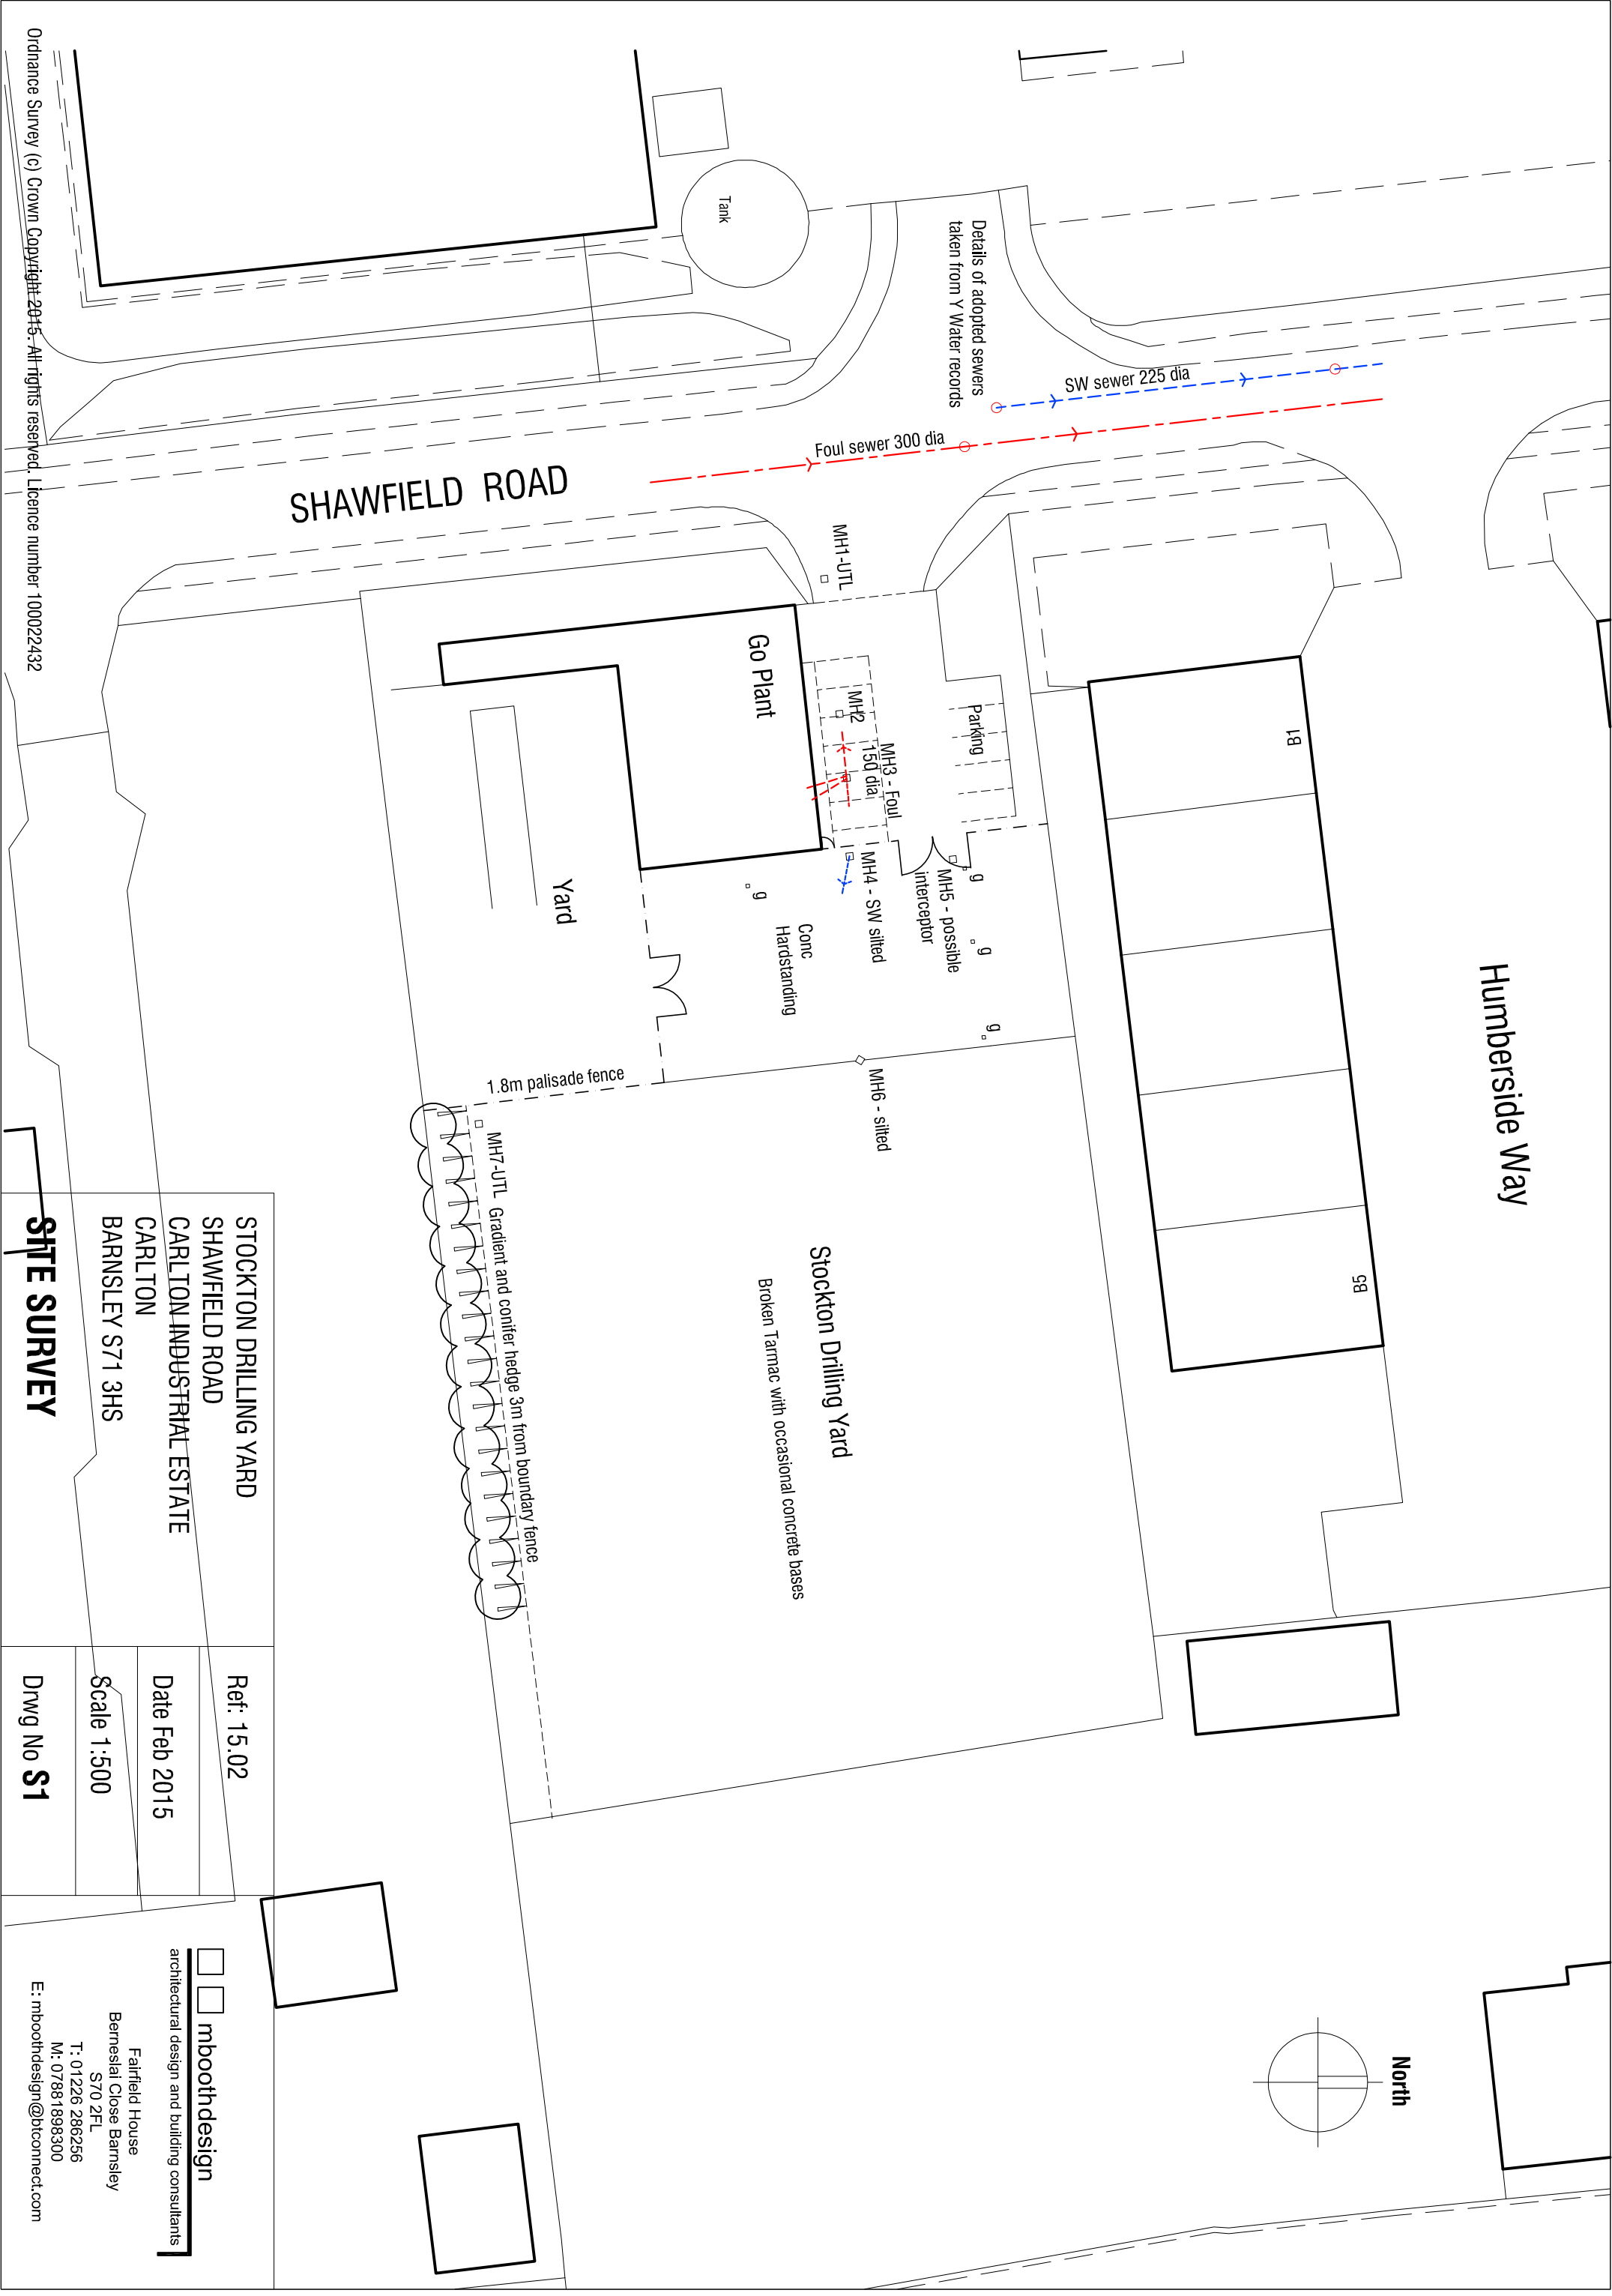

STOCKTON DRILLING YARD SHAWFIELD ROAD CARLTON INDUSTRIAL ESTATE CARLTON BARNSLEY S71 3HS		Ref: 15.02		mboothdesign architectural design and building consultants Fairfield House Berneslai Close Barnsley S70 2FL T: 01226 286256 M: 07881 898300 E: mboothdesign@btconnect.com
Date Feb 2015		Scale 1:500		
Drwg No S1				