


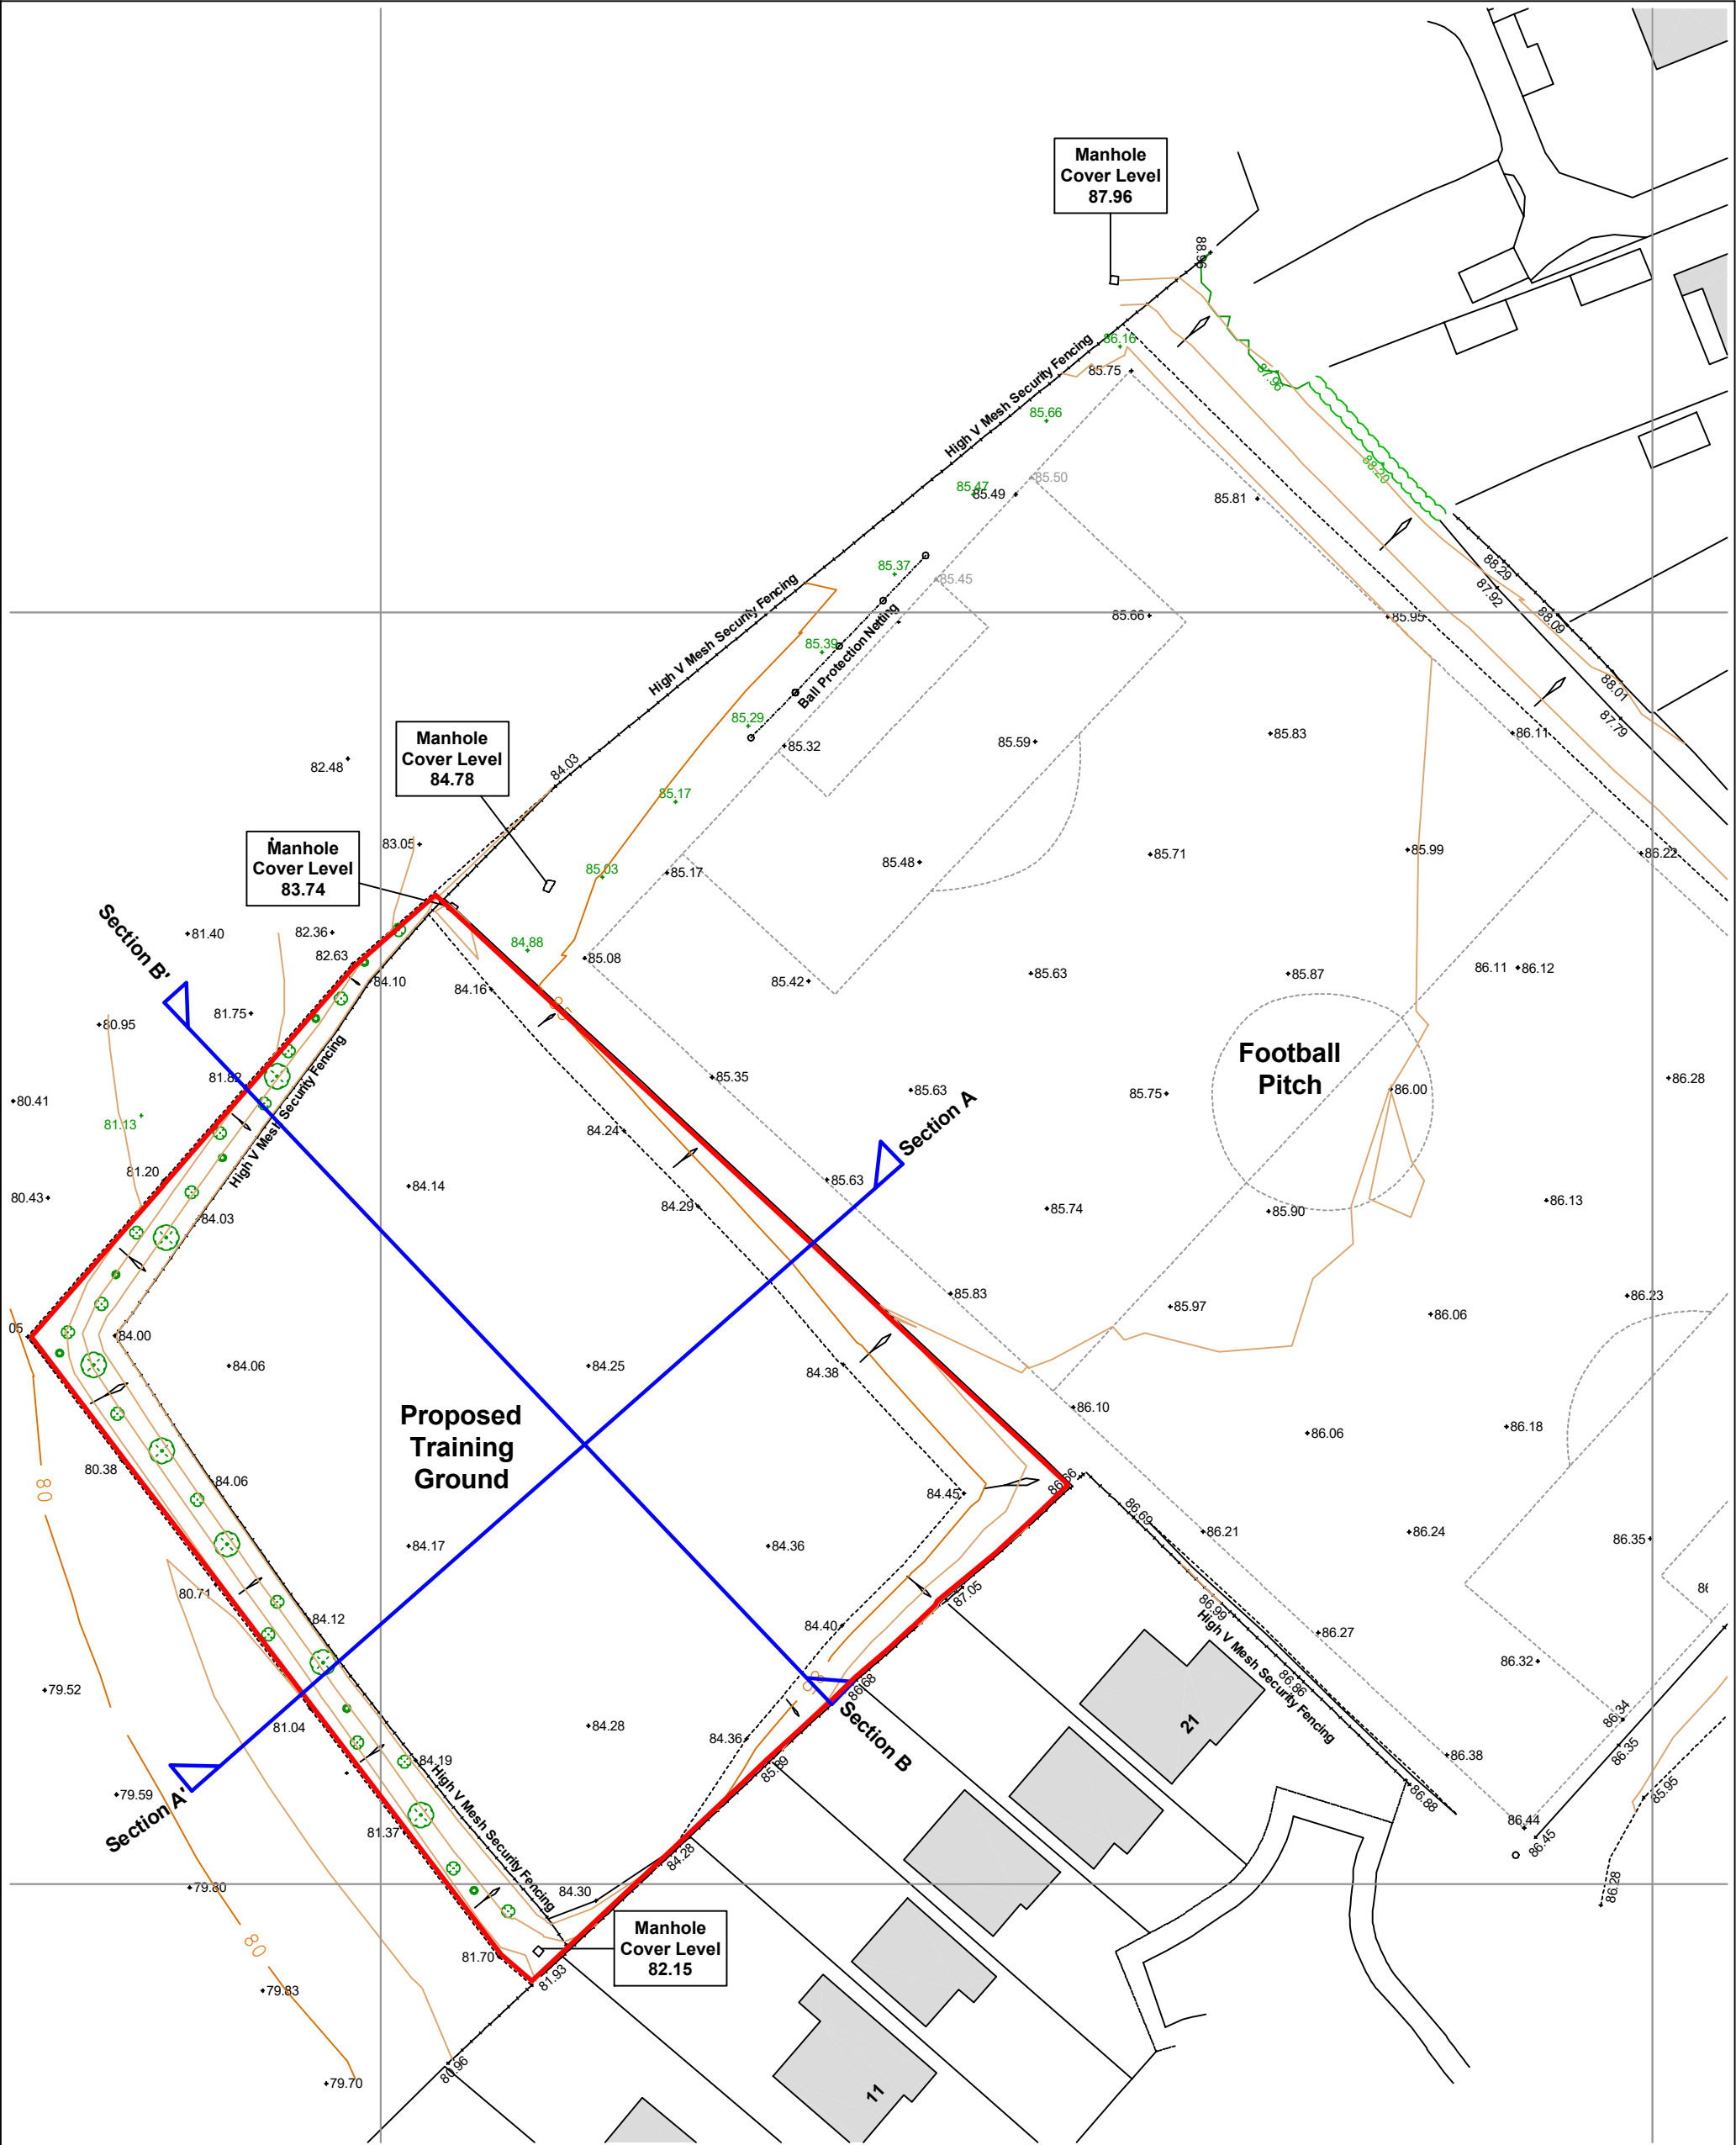

Legend:

- Land Under Control of Applicant
- Planning Application Area
- Top of Banking
- Bottom of Banking
- Kerb - Top
- Kerb - Channel
- Fence - Post & Wire
- Fence - Secure
- Gate
- Track / Footpath
- Wall
- Edge of Waterline
- Hedge
- Overhead Cable
- 1m Contour Intervals
- OS Backcloth
- Building/Structure
- Verge Line
- Foliage Line
- Top of Rock Face
- Manhole
- Inspection Cover
- British Telecom Cover
- Gully
- LP Lamp Post
- TP Telegraph Pole
- EP Electric Pole
- ST Stop Tap
- GV Gas Valve
- WL Water Level
- IL Invert Level
- CL Cover Level
- EL Eave Level
- RL Ridge Level
- BH Borehole / Trial Pit
- Spot Level
- Trees
- Survey Control Station

REVISIONS			
	Date	Description	By
1	11/03/18	Initial Survey	JS
2	11/03/18	Final Survey	JS
3	11/03/18	Final Survey	JS
4	11/03/18	Final Survey	JS
5	11/03/18	Final Survey	JS

LINEAR
surveys

LINEAR SURVEYS LIMITED
18 Radulf Gardens
Liversedge
West Yorkshire
WF15 6AT

Tel - 01274 878338
Mob - 07884434452
e-mail - linearsurveys@gmail.com

Client

Wombwell Football Club

N

Job Title
Wombwell Football Club

Project Title
Proposed Training Area

Scale
1:500@A3

Date
MAR 2018

Drawn by
PR

Surveyed By
PR

Dwg. title
Proposed Training Area

DWG No.
WFC/PTG/MAR18-04