


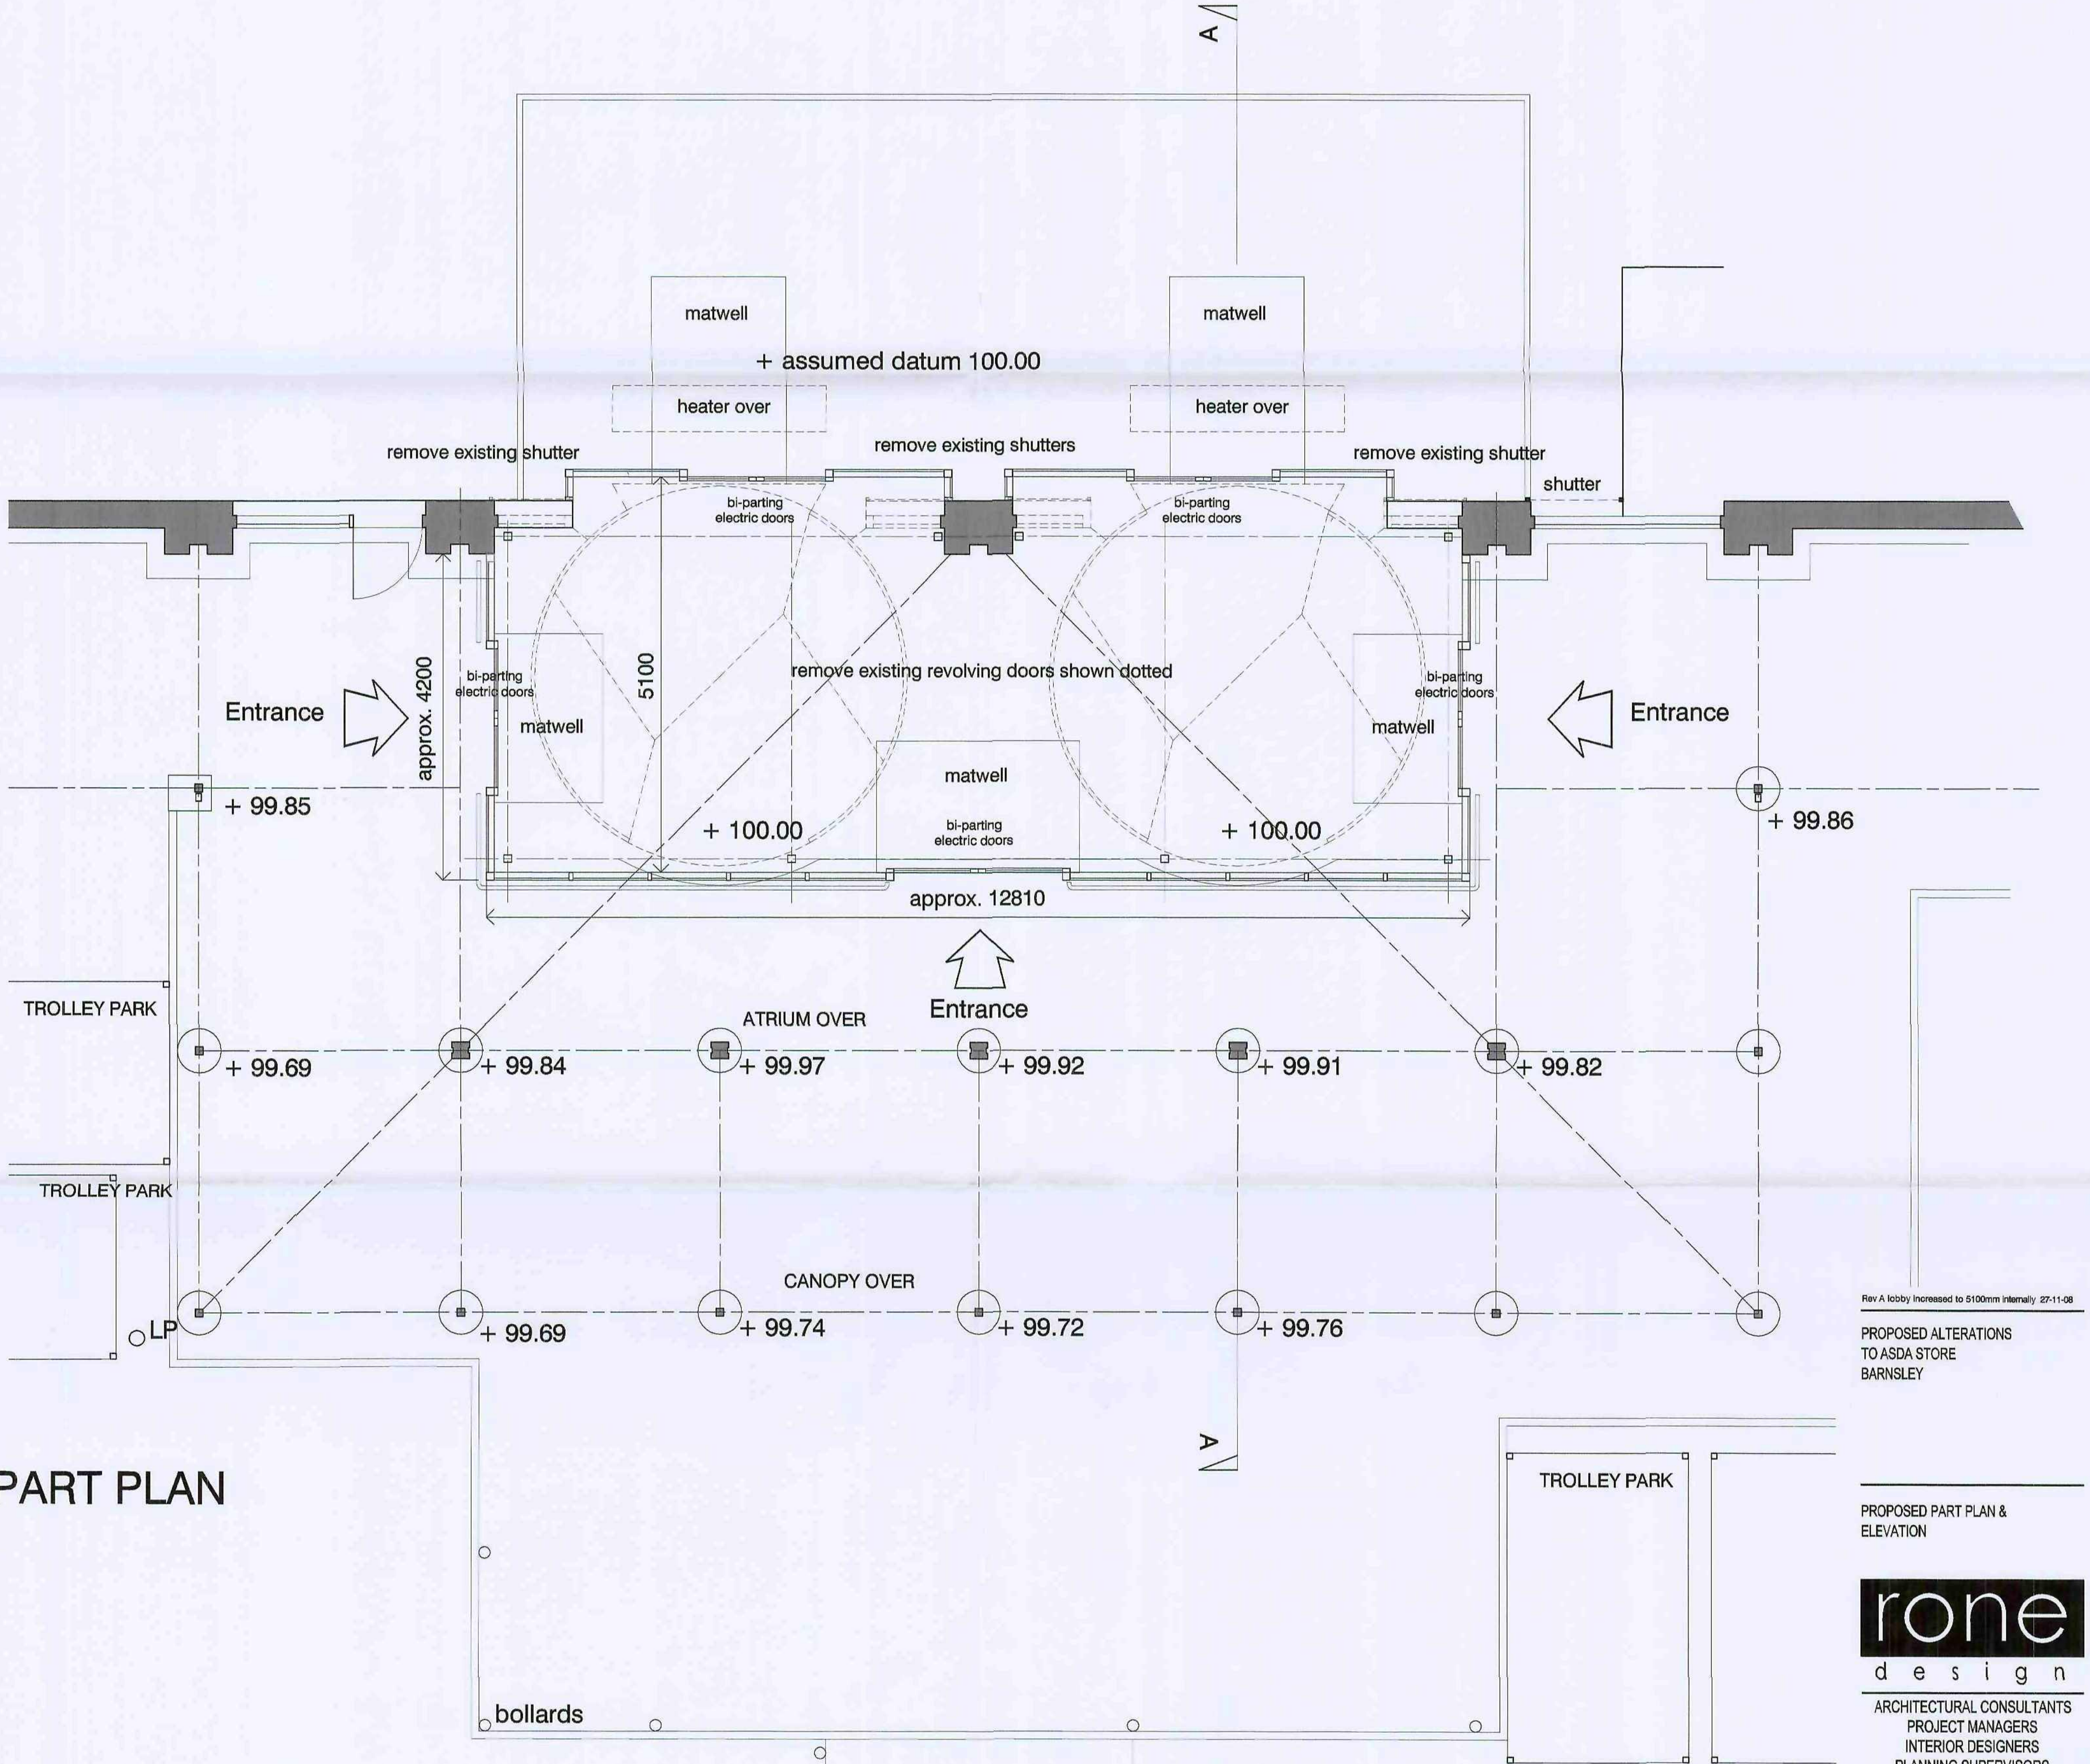

Rev A lobby increased to 5100mm internally 27-11-08
PROPOSED ALTERATIONS
TO ASDA STORE
BARNSELEY

PROPOSED PART PLAN &
ELEVATION

rone
design

ARCHITECTURAL CONSULTANTS
PROJECT MANAGERS
INTERIOR DESIGNERS
PLANNING SUPERVISORS

SCALE 1:50
DATE November 2008

DRAWING BY
DRAWING No 2214-02A

RONE DESIGN LTD
22 VICTORIA ROAD, SALTIAIRE, SHIPLEY
WEST YORKSHIRE BD18 3LQ
TEL 01274 531707 FAX 01274 538029
EMAIL info@ronedesign.co.uk
WEB SITE www.ronedesign.co.uk